NOTES:
1. THIS DRAWING NOT TO BE SCALED, FIGURED DIMENSIONS ONLY TO BE TAKEN.
2. SHOULD ANY DISCREPANCIES BE FOUND WITH THIS DRAWING, PLEASE INFORM THIS OFFICE.
3. COPYRIGHT OF THIS DRAWING IS OWNED BY JM ARCHITECTS.

STRUCTURAL INFORMATION INDICATIVE ONLY. TO BE CONFIRMED BY STRUCTURAL ENGINEER.

REFER TO STRUCTURAL ENGINEER'S DRAWINGS FOR LOCATIONS OF BRACING & WINDPOSTS.

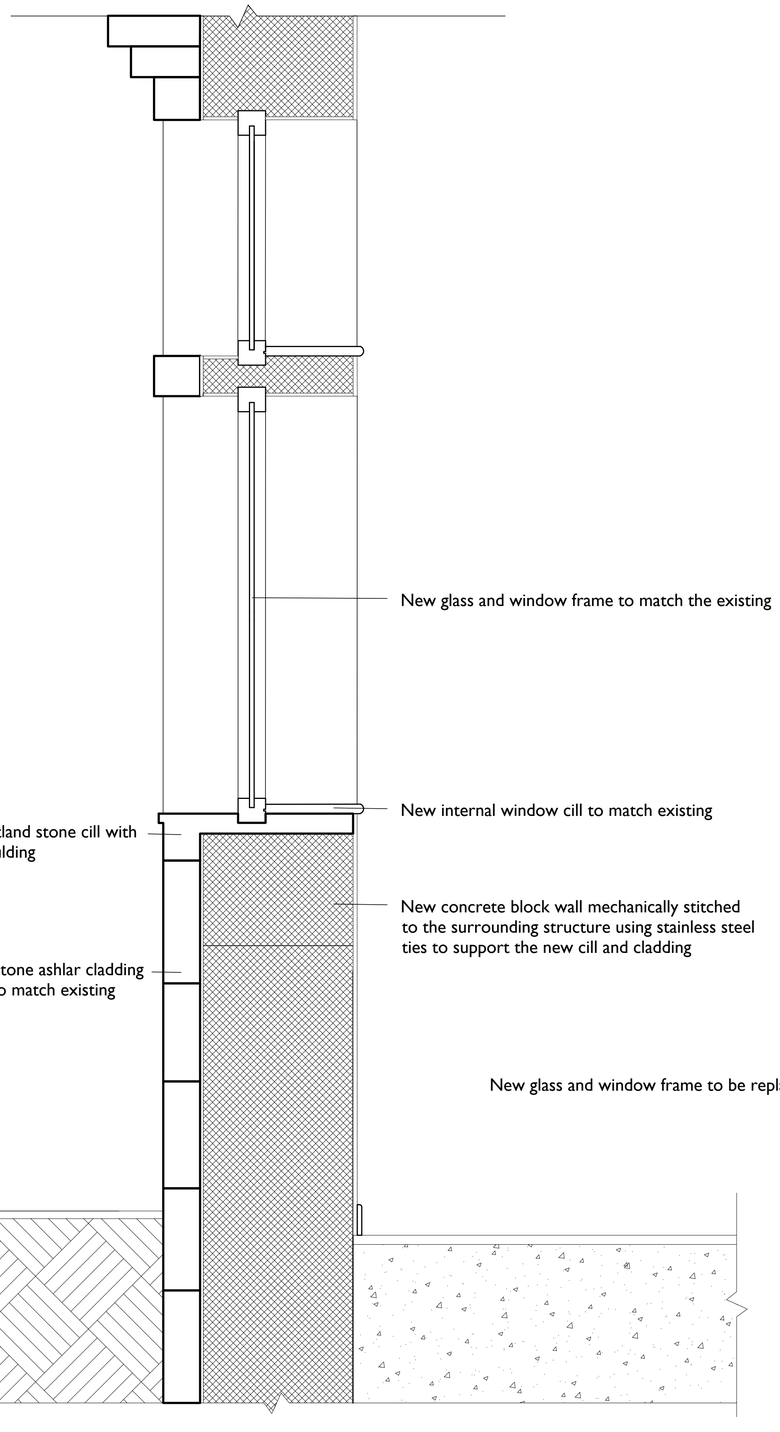

Proposed section AA 1:10

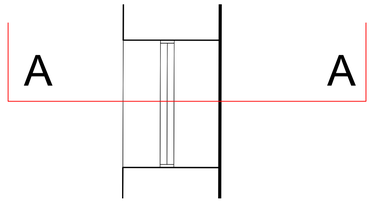

Proposed plan AA 1:20



Image 01 Existing elevaiton

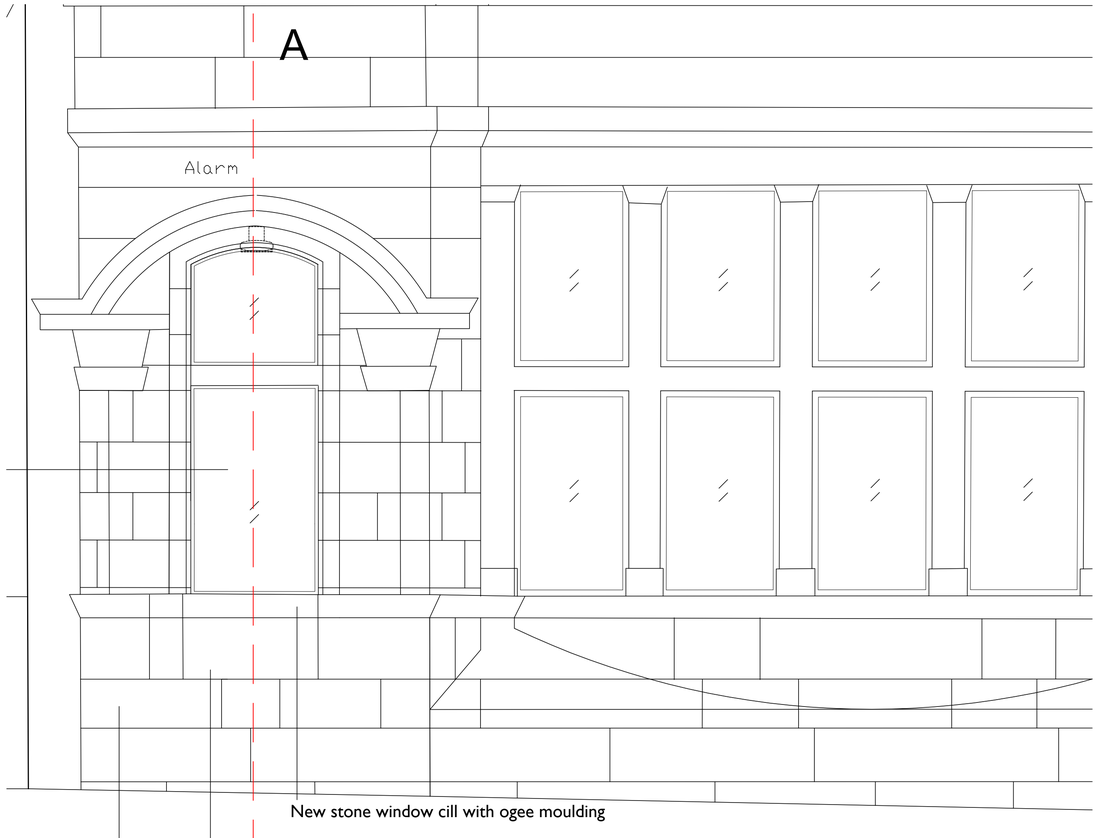

Proposed Elevation AA 1:20

Methodology for reinstatement of window cill to original configuration.

Using high temperature steam (DOFF) clean existing Portland stone at ground floor level.

Carefully remove ATM machine and associated Portland stone cill and infill with concrete blocks.

Install new Portland stone window cill with ogee mouldings to match existing. Install new Portland stone ashlar cladding carefully sourced to match the existing stone facade.

New window frame and glass to match existing with new internal cill to match existing.

Any small holes in the existing stone facade to be filled with resin/colouring blended to match the existing stone. The large holes will be filled using Portland stone tablets resin fixed into position.

REV.	DESCRIPTION	DATE	DRWN BY	CHKD BY
A	FIRST ISSUED	04.12.2018	AY	RJ

0m 1 2

jmarchitects

PROJECT
RBS Middleton, Manchester, 5 Market Place, M24 6AE

TITLE
PROPOSED WINDOW SECTION AA

CLIENT
ROYAL BANK OF SCOTLAND

JOB No.	DRAWING No.	REVISION
6402	L(40)0013	-
SCALE	DRAWN BY	CHECKED BY
1:10@A1	AY	RJ
STATUS		DATE
PLANNING		04.12.2018

12 Great Portland Street
London
W1W 8QN

T: 0207 580 5330

F: 0207 436 5348

london@jmarchitects.net

www.jmarchitects.net