
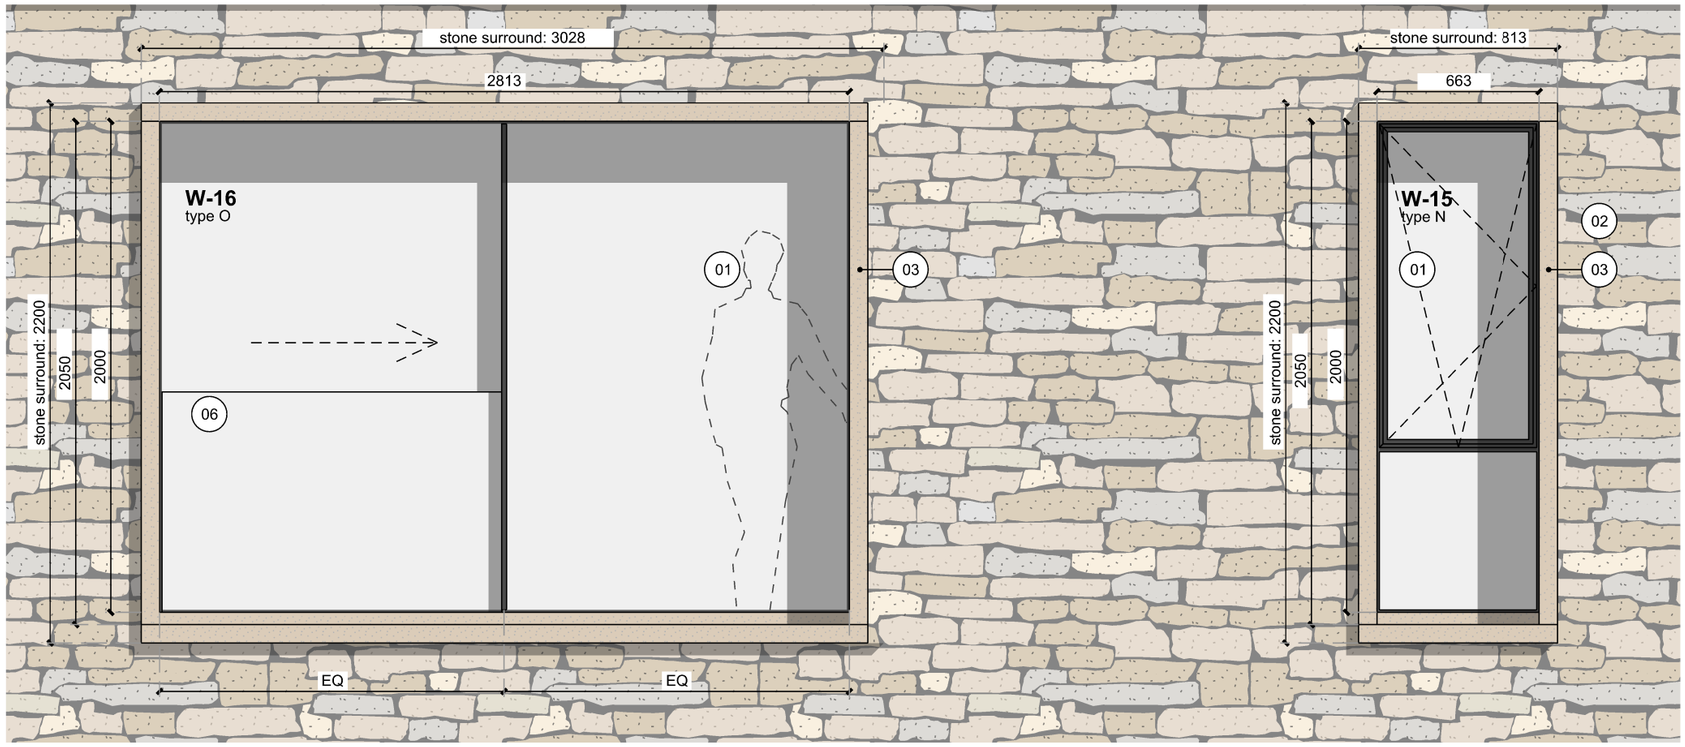


Detail First Floor Elevation 2 - Window Type O (W-16) & Window Type N (W-15, W-17 & W-21)

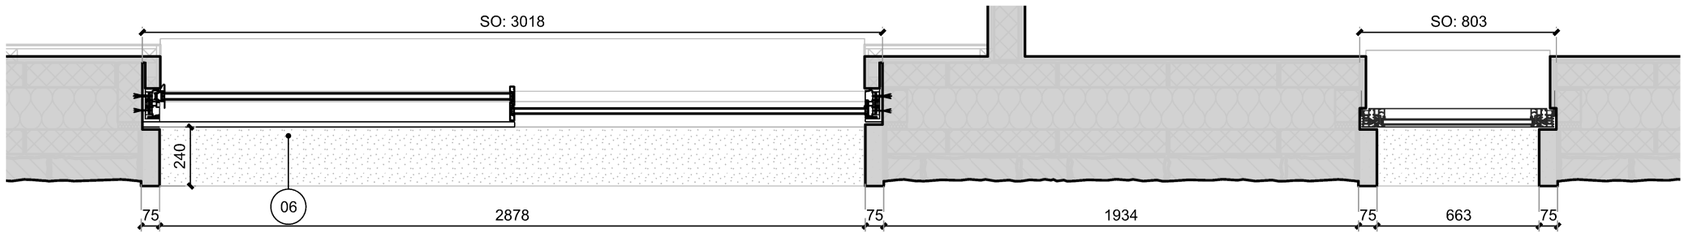

Detail First Floor Plan - Window Type O (W-16) & Window Type N (W-15, W-17 & W-21)

LEGEND:

01 windows / doors - slimline aluminium windows in a dark grey colour

02 stone wall cladding - knapped local millstone grit; open joints

03 local millstone grit with a bush hammered finish

04 entrance door - timber door, oak finish

05 garage door - Rundum Meir sliding door vertically laid, oak finish

06 frameless glass balustrade fixed to window frame, 1100mm off finished floor level

07 stone cills - local millstone grit with a bush hammered finish

08 aluminium window flashing to windows/doors without surrounds

09 timber door, oak finish

10 timber frame window

11 metal gate with timber infills


12 frameless structural glass

13 opaque glazing

14 roof light - aluminium roof lights in a dark grey colour

Notes:

Do not scale from this drawing.
All dimensions are in millimetres unless otherwise noted.
All dimensions to be checked on site before proceeding with work.
All omissions and discrepancies to be reported in writing to Project 3 Architects Ltd.
Areas indicated on this drawing are approximate and indicitive only.
© Project 3 Architects Limited Registered in England & Wales Number 08021795.

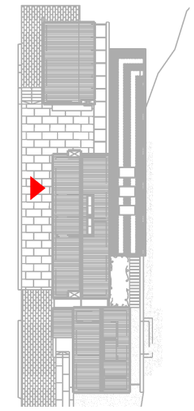

Key plan

For full elevations and detail call outs refer to drawing 0552-P3A-XX-XX-DR-A-05201

Rev:	Date:	Description:	By:
P01	11/09/20	Planning	AG

0.5 m 0 0.5 1 m

PROJECT 3 architects

4 back grafton street
altrincham
cheshire
WA14 1DY

0161 233 0575
mail@project3architects.com
www.project3architects.com

Project:
Carr Wood Norden, Rochdale

Title:
Elevation 2 - Window / Door Types Types N & O

Status: PLANNING

Scale @ ISO A3: 1:25

Drawing Number: 0552-P3A-XX-XX-DR-A-05606

Revision: P01