
NOTES

VERTICAL BARS 20MM DIAM.

ADJUSTABLE HINGES WITH TAMPER PROOF BOLTS

FOUNDATIONS ALL C20P CONCRETE
ON 100 MIN. HARDCORE

ALL METALWORK AND FITTINGS TO BE HOT DIPPED GALVANISED MILD STEEL
METALWORK FINISH TO BE POWDERCOATED TO RAL 9005 BLACK

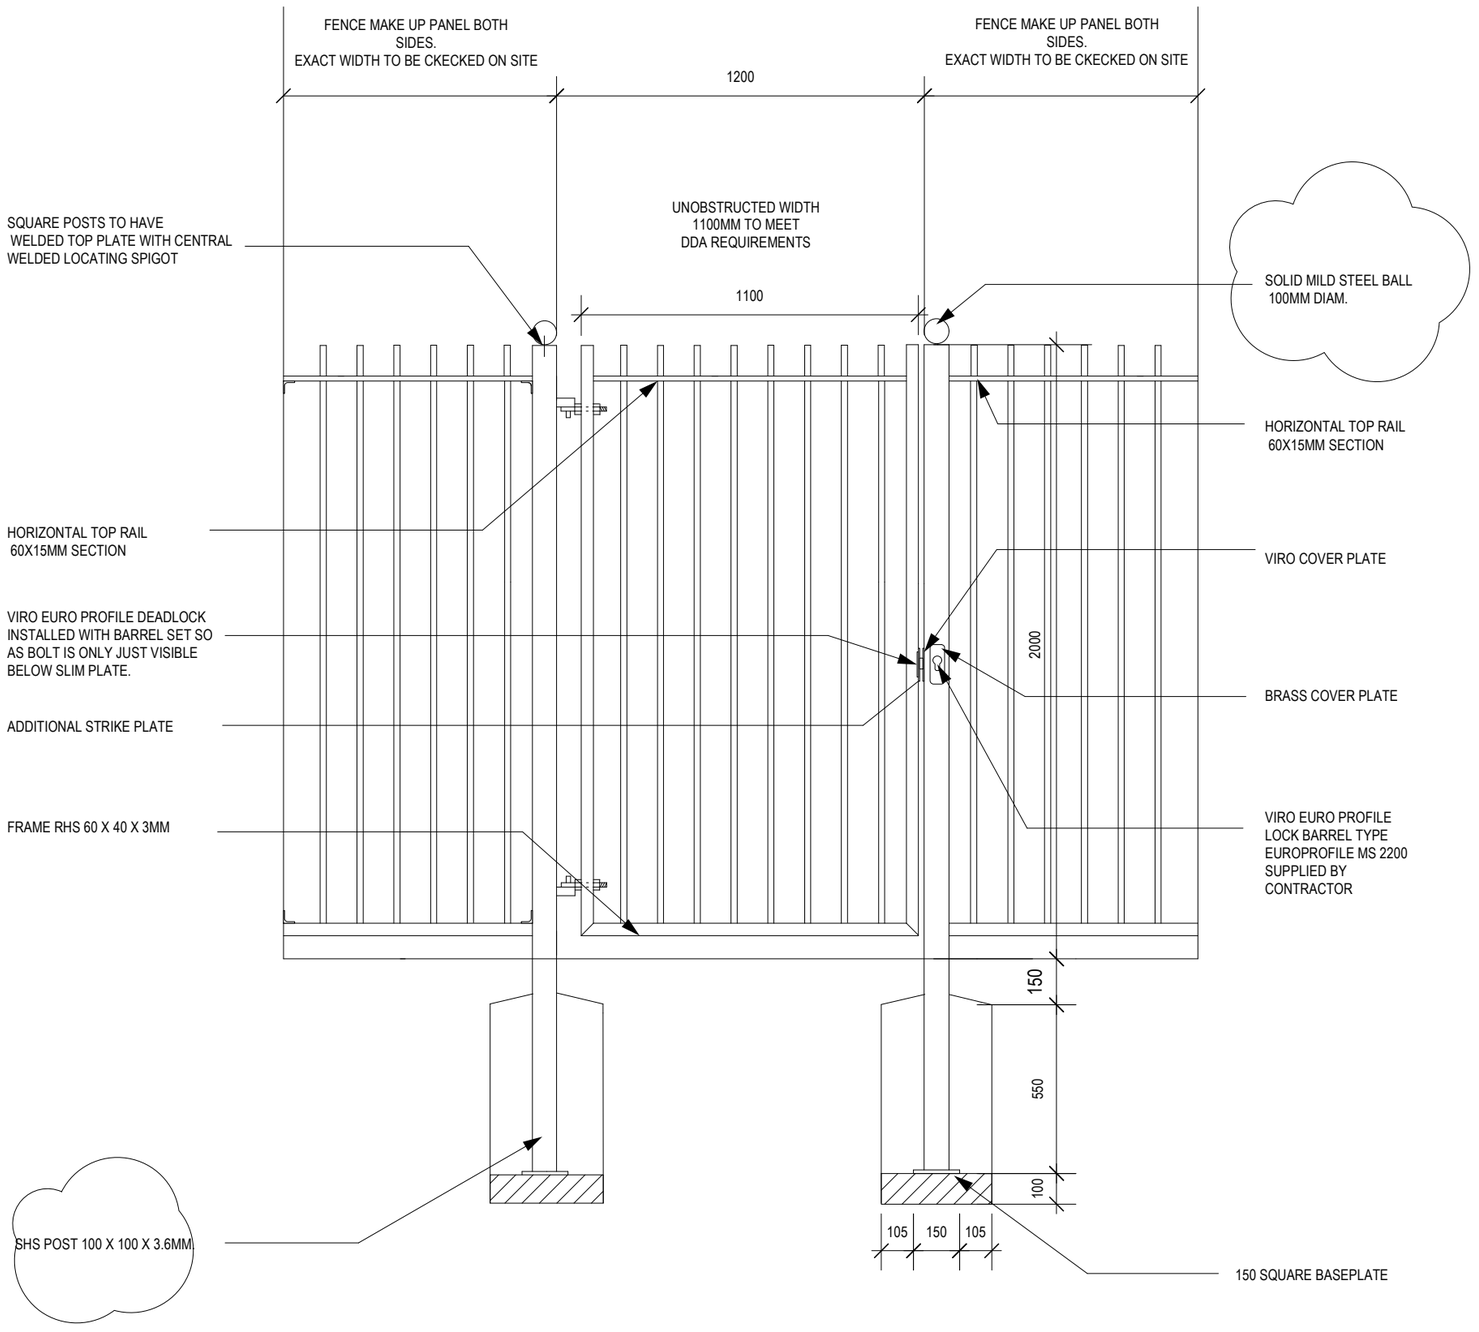

IMPORTANT
THE CONTRACTOR IS RESPONSIBLE FOR THE SETTING OUT THE WORKS. ALL DIMENSIONS MUST BE OBTAINED FROM OR CHECKED ON SITE.

FIGURED DIMENSIONS TO BE USED. DO NOT SCALE FROM DRAWING.

Rev.	Revision details	By	Chk.	App.	Date
A	80x80 Posts changed to 100x100	pw			13Nov

ROCHDALE METROPOLITAN BOROUGH COUNCIL

Rochdale Metropolitan Borough Council
Property Care, Floor 11, Municipal Offices, Smith St, OL16 1UX.

Client: Community Safety

Project: Alley Gating

Title: Single Steel Gate
2000 High x 1200 Wide

Drawn by	Date	Purpose of issue	Scale
CR & PW	10/9/12	Contract	1:50
Checked by	Date	Drawing No.	Rev.
Approved by	Date	AG 01	A