Studio OL3 Ltd shall have no responsibility for any use made of this document other than for that which it was prepared and issued.
This drawing should not be scaled. Work to figured dimensions only.
All dimensions and levels to be checked on site.
No building work is to be started until all relevant approvals are in place.
Any discrepancies should be reported to Studio OL3 Ltd.
This drawing should not be reproduced without written permission from Studio OL3 Ltd.

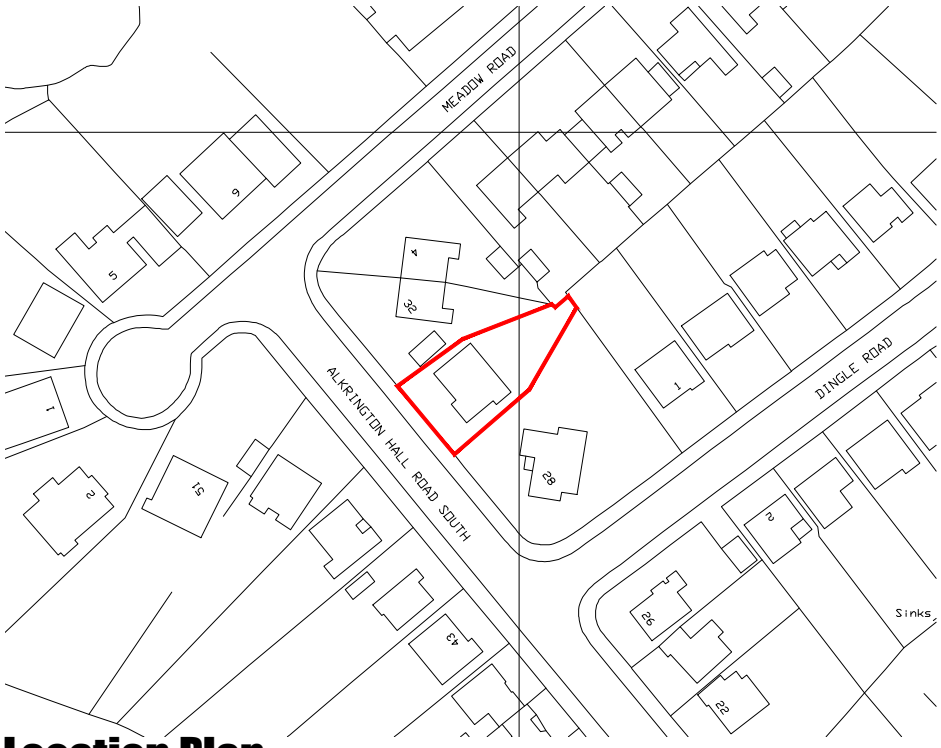

Location Plan
Scale 1:1250

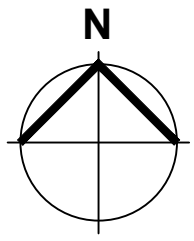

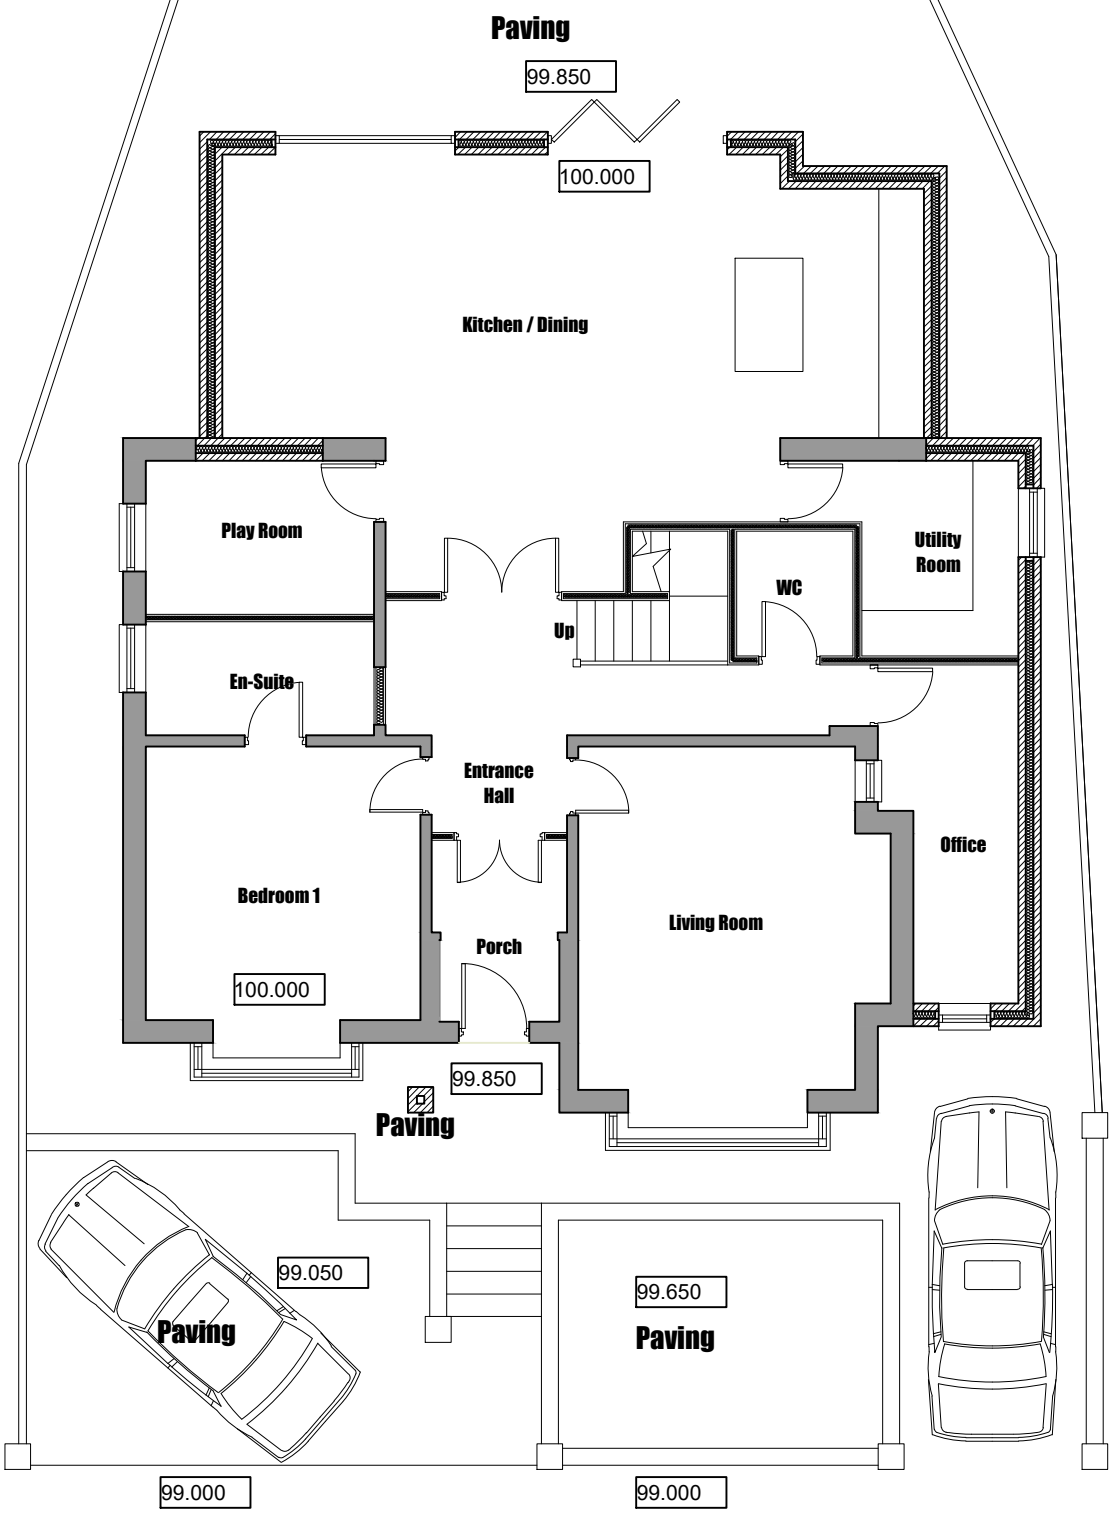

Site Plan
Scale 1:100

STUDIO OL3
ARCHITECTURAL DESIGN
Unit 23 Broadway Business Park
Chadderton, Oldham, OL9 9XA
E:design@studio-ol3.co.uk
www.studio-ol3.co.uk

JOB TITLE :	Extension And Dormer Loft Conversion
ADDRESS :	30 Alkrington Hall Road South, Alkrington
DRAWING TITLE :	Proposed Site And Location Plan
SCALE :	1:100 @ A3
DRAWN : xxx	DATE : 31.01.19
JOB NO./ DWG NO.	705-P-05