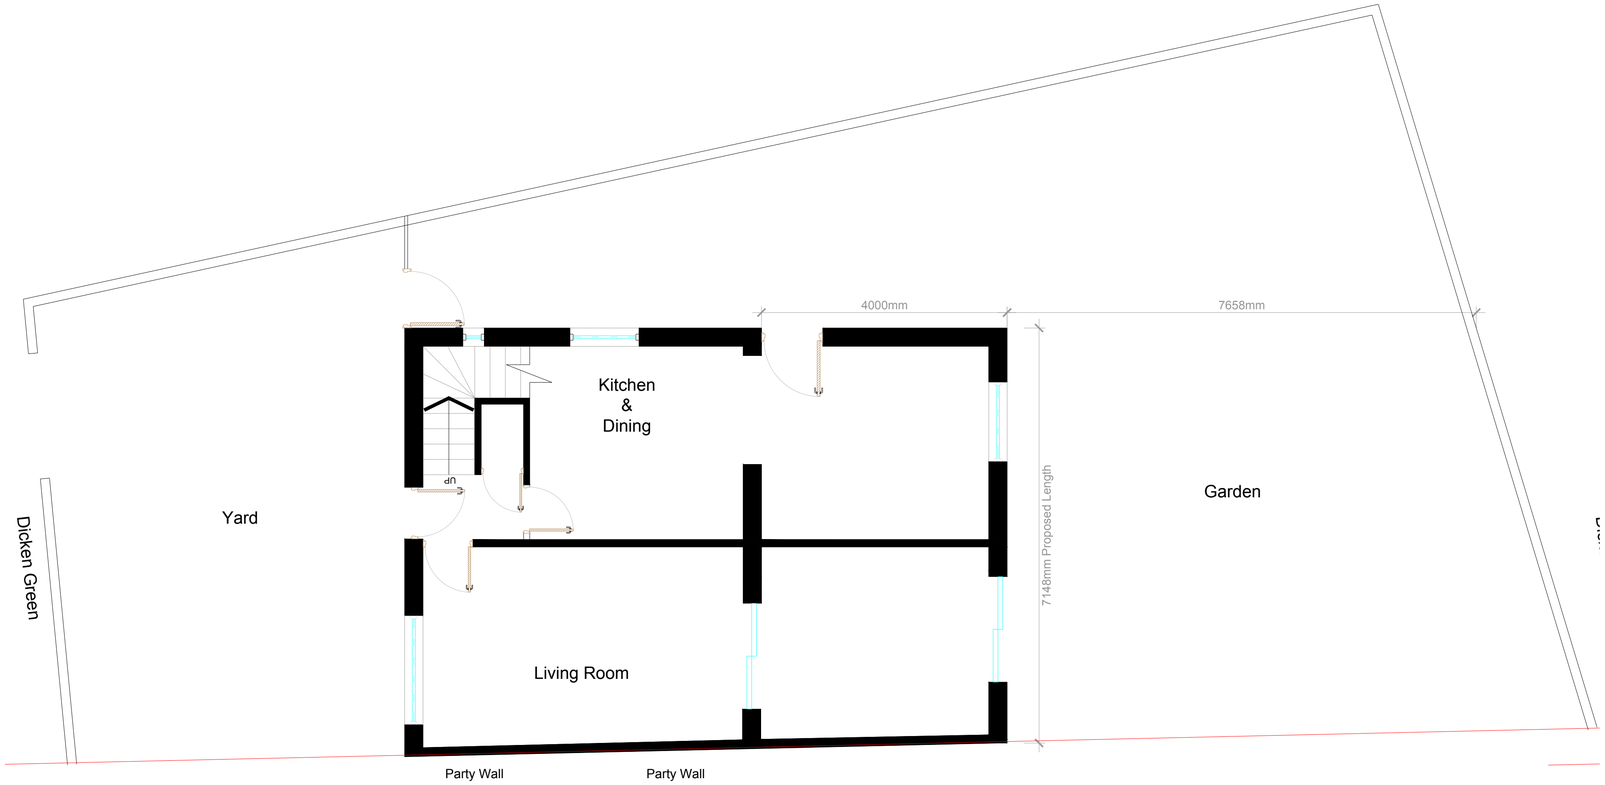

PROPOSED GROUND FLOOR PLAN 1:50 @ A1

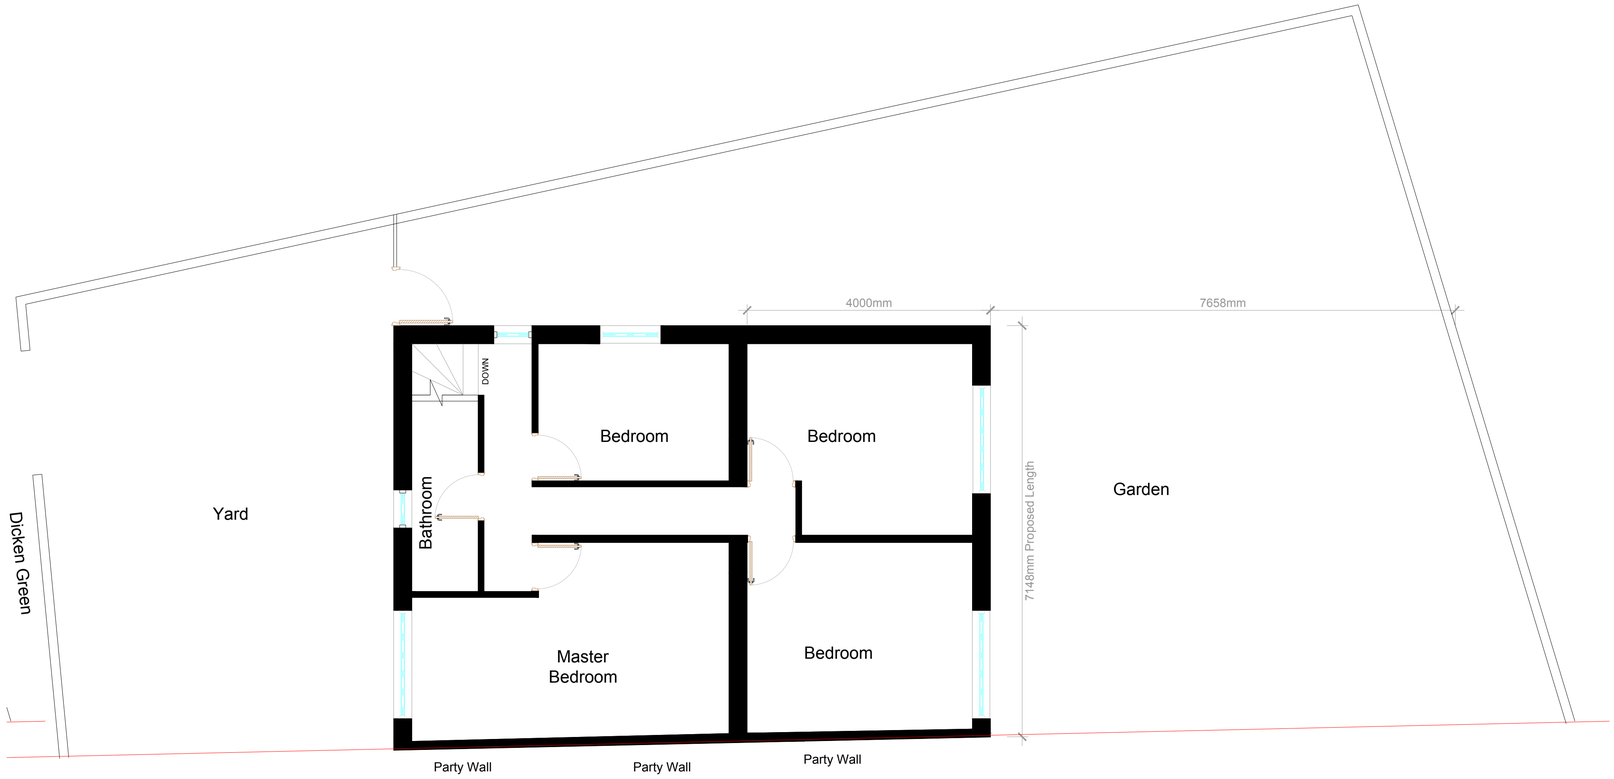

PROPOSED FIRST FLOOR PLAN 1:50 @ A1

MIRAJ

ARCHITECTURAL DESIGN LTD

UNIT 4B, 153 GREAT DUCIE STREET, MANCHESTER, M3 1FB : 07912058810

Rev.	Revision details	By	Chk.	App.	Date

NOTE TO CONTRACTOR: DO NOT SCALE FROM THIS DRAWING

Client

13 DICKEN GREEN, ROCHDALE

Project

DOUBLE STOREY REAR EXTENSION.

Title

PROPOSED FLOOR PLANS

Drawn by	Date Dec.	Purpose of issue PLANNING.	Scale **1:50 @ A1**
Checked by	Date	Drawing No.	
Approved by	Date	**PLANNING/26158192-D**	