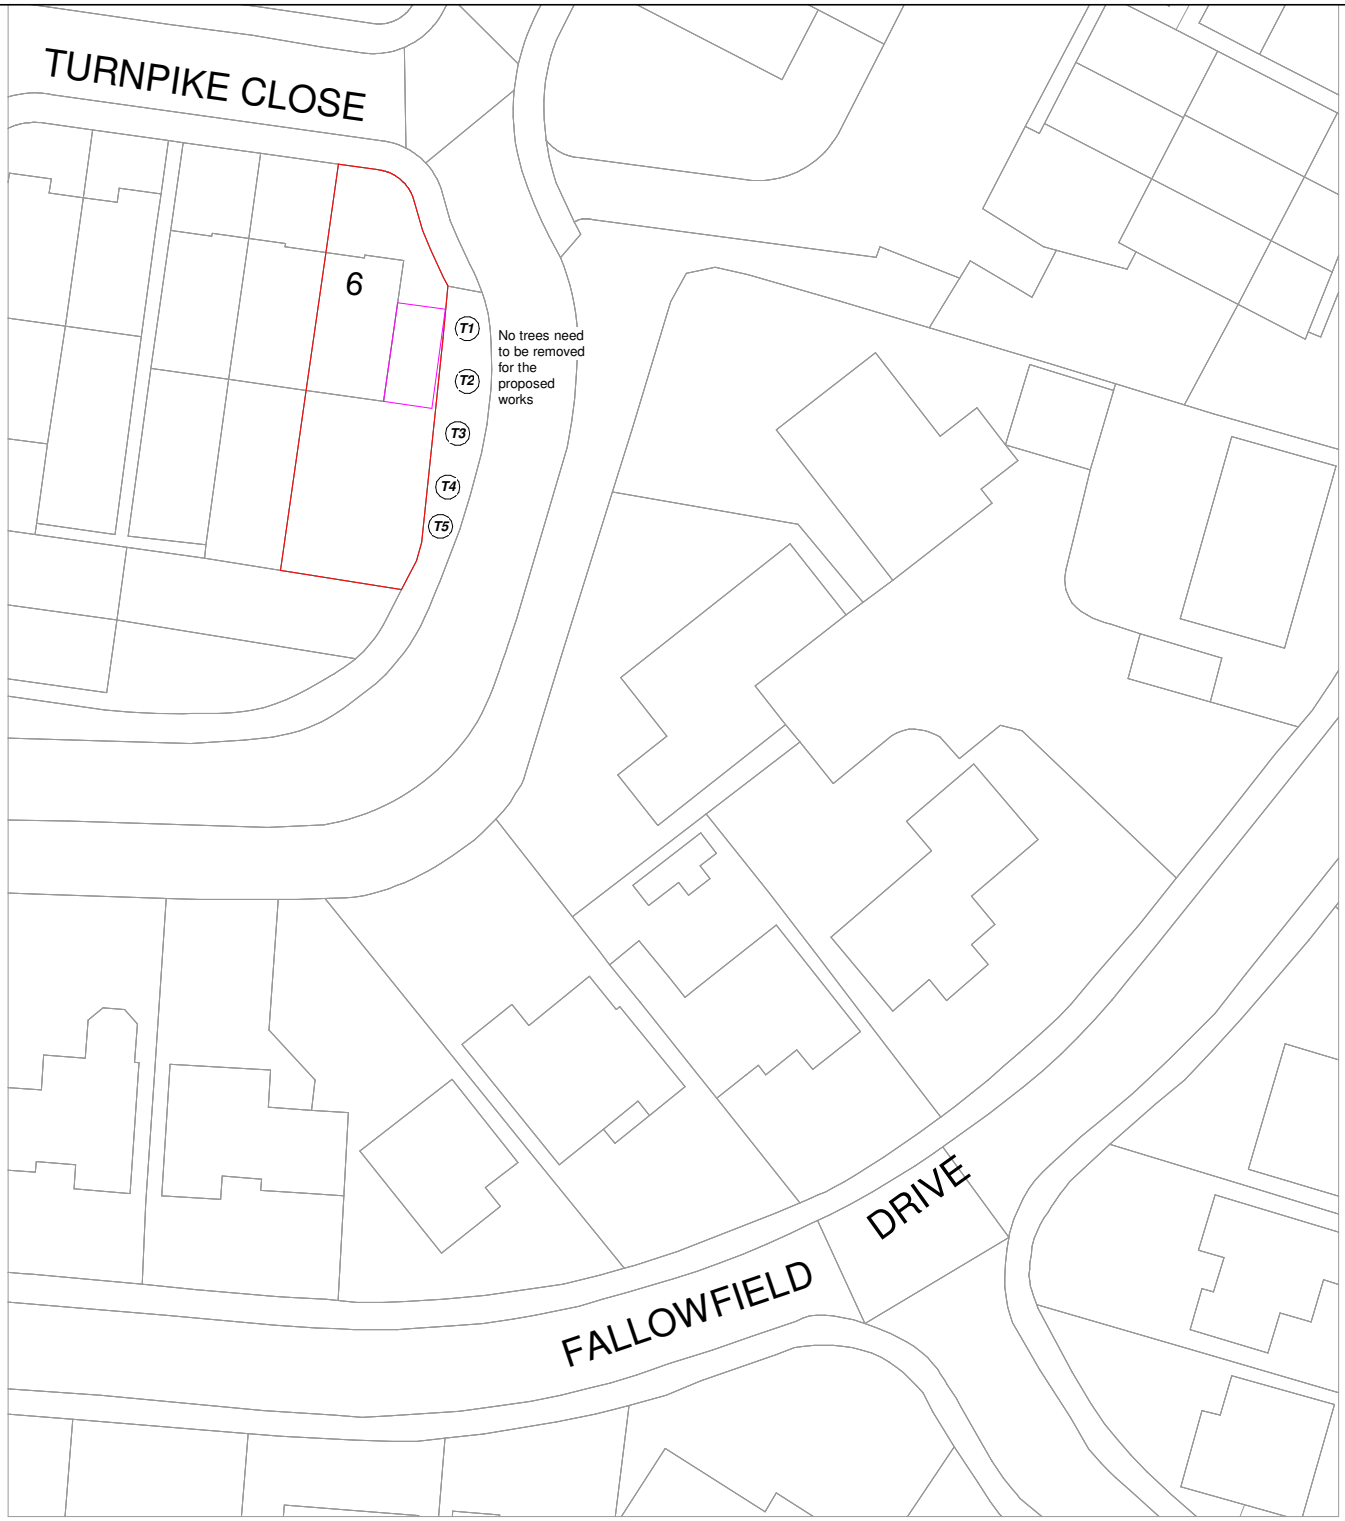


OS 100042766

10 0 10 20 30 40 50

Metres

N

SITE PLAN

1 : 500

Extension Plans. 16 Shakespeare Road W7 1LR	9, Turnpike close, Rochdale OL126HG PROJECT ADDRESS:	Mr + Mrs Corbett CLIENT:			
		Date: 09.02.21	Scale (@ A4) 1:500	Rev. Date	Rev.
		Drawn by: NH	TC-R00-PR-101		
PROJECT: Single storey side extension & Internal Works	DRAWING TITLE: SITE PLAN	Checked by: Checker	DRAWING NUMBER:		