



2. Front - Proposed
1 : 100



3. Rear - Proposed
1 : 100

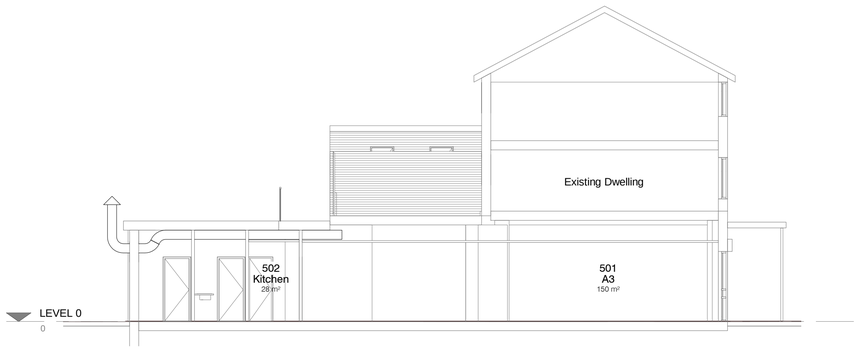

4. Section 2
1 : 100

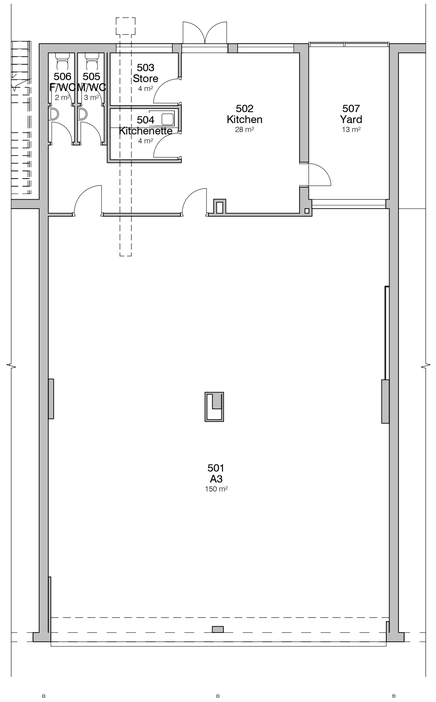

1. Level 0 - GA Proposed
1 : 100



5. 3D - Proposed

Note Block - Elevations - GA

REV	DESCRIPTION	BY	DATE
1	Rev 1		26/01/18

PROJECT: 187-189 Kirkway Middleton	SCALE @ A1: 1 : 100	DATE: 14 Nov. 2018	DRAWN BY: SA
CLIENT: Urban and Rural	STATUS: PLANNING		
TITLE: Proposed GA Plans and Elevations	PROJECT NO.: DA18157.	DRAWING NO.: 003.	REV.: 1

0.5 0 0.5 1 1.5 2 2.5
SCALE 1:50 m

DA DEBTAL ARCHITECTURE www.debtal.co.uk

NOTES:

© COPYRIGHT. ALL RIGHTS RESERVED.
THIS DRAWING MUST NOT BE REPRODUCED WITHOUT PERMISSION.
DRAWING TO BE USED FOR THE STATUS INDICATED ONLY.
ALL DIMENSIONS AND SETTING OUT SHALL BE CHECKED AND CONFIRMED ON SITE.
ANY DISCREPANCIES TO BE REPORTED TO THE ARCHITECT PRIOR TO
COMMENCEMENT OF ANY WORK. ALL WORK AND MATERIALS TO BE IN
ACCORDANCE WITH CURRENT STATUTORY LEGISLATION, RELEVANT CODES OF
PRACTICE AND BRITISH STANDARDS. ALL DIMENSIONS ON THIS DRAWING ARE IN
MILLIMETRES (UNLESS OTHERWISE STATED).