



ELEVATION

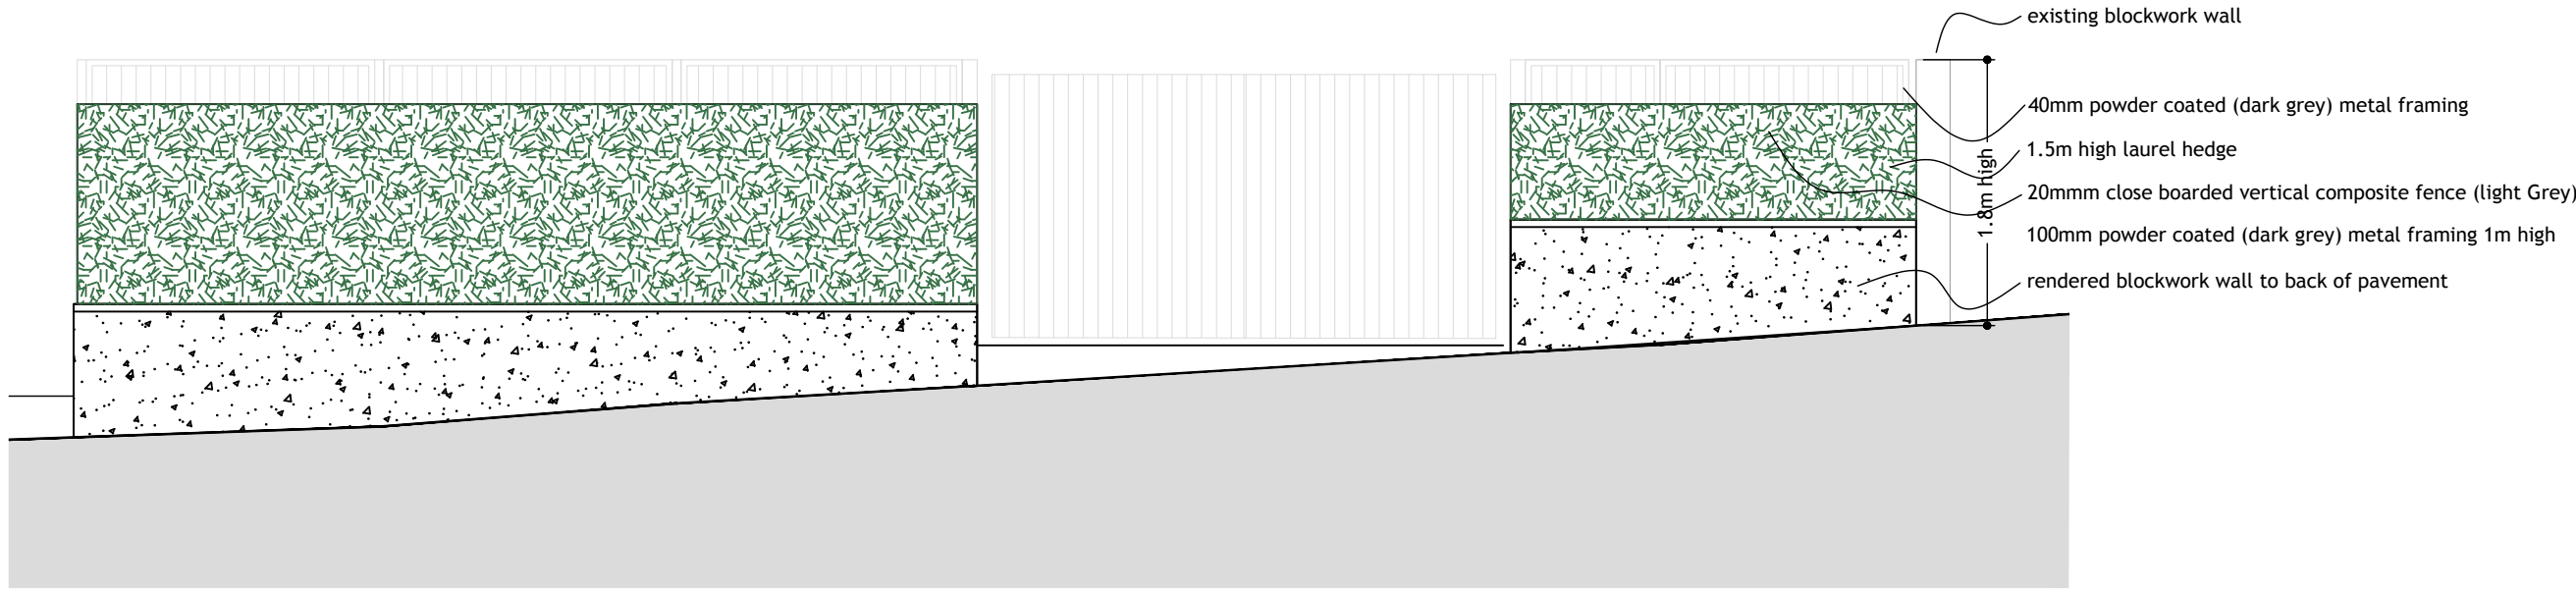

Layout

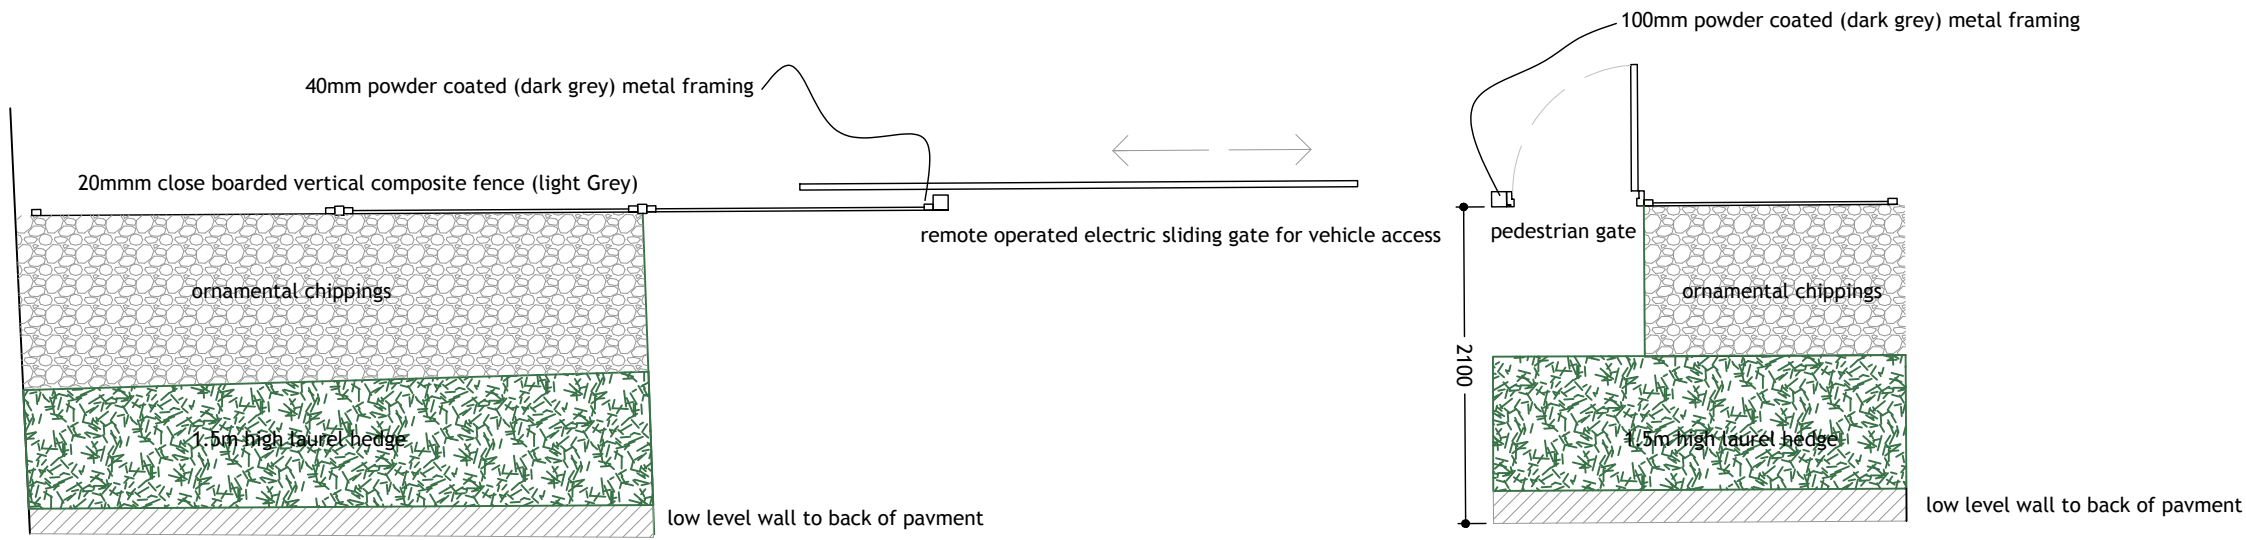

pavement

kerbline



All levels and dimensions must be checked on site by contractor prior to commencement of works. Any variations must be reported to the client.

All information hereon in is the copyright of the designer. Copying in full or in part is forbidden without the written permission from the designer.

Client	Claire Smith	Revision
Project	Driveway Gates to 26 Linnet Hill, Bamford, Rochdale	
Title	Proposed Boundary Detail	
Drawing Number	772-03	
Scale	1:50 a3	
Logo	M A H E Architecture	