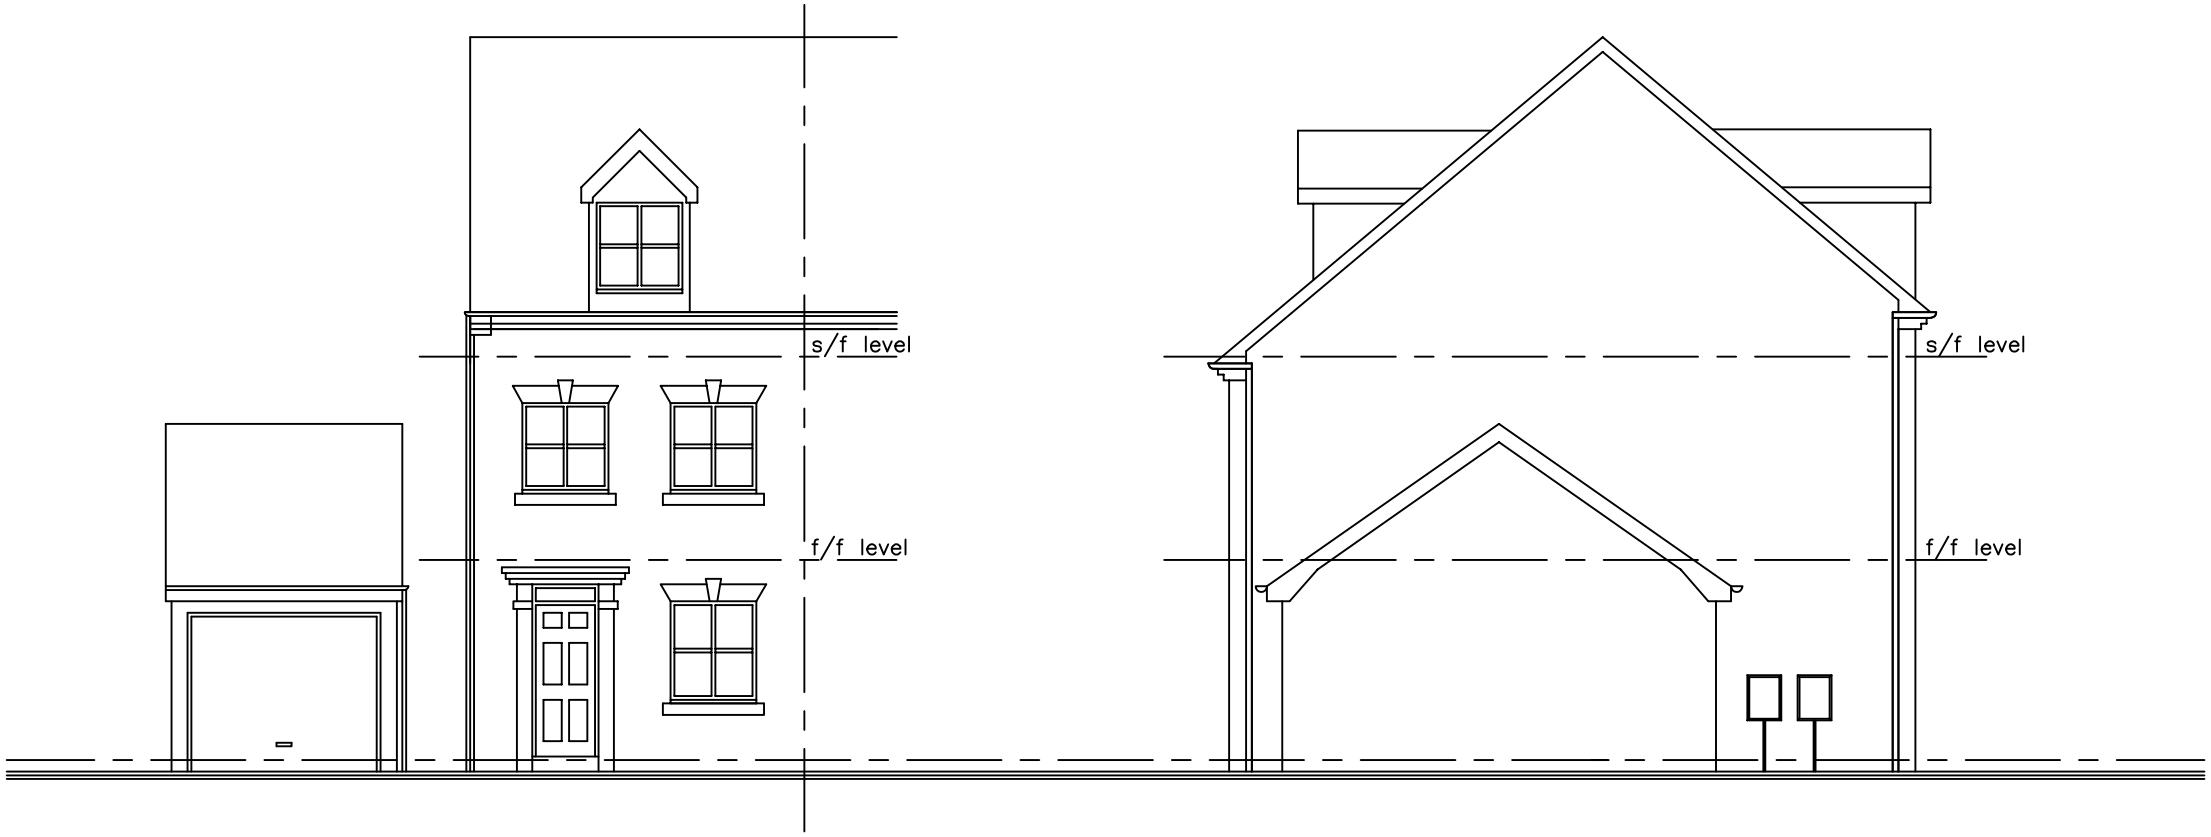


FRONT ELEVATION

SIDE ELEVATION

EXISTING ELEVATIONS
SCALE 1:100
DWG NO - 01