



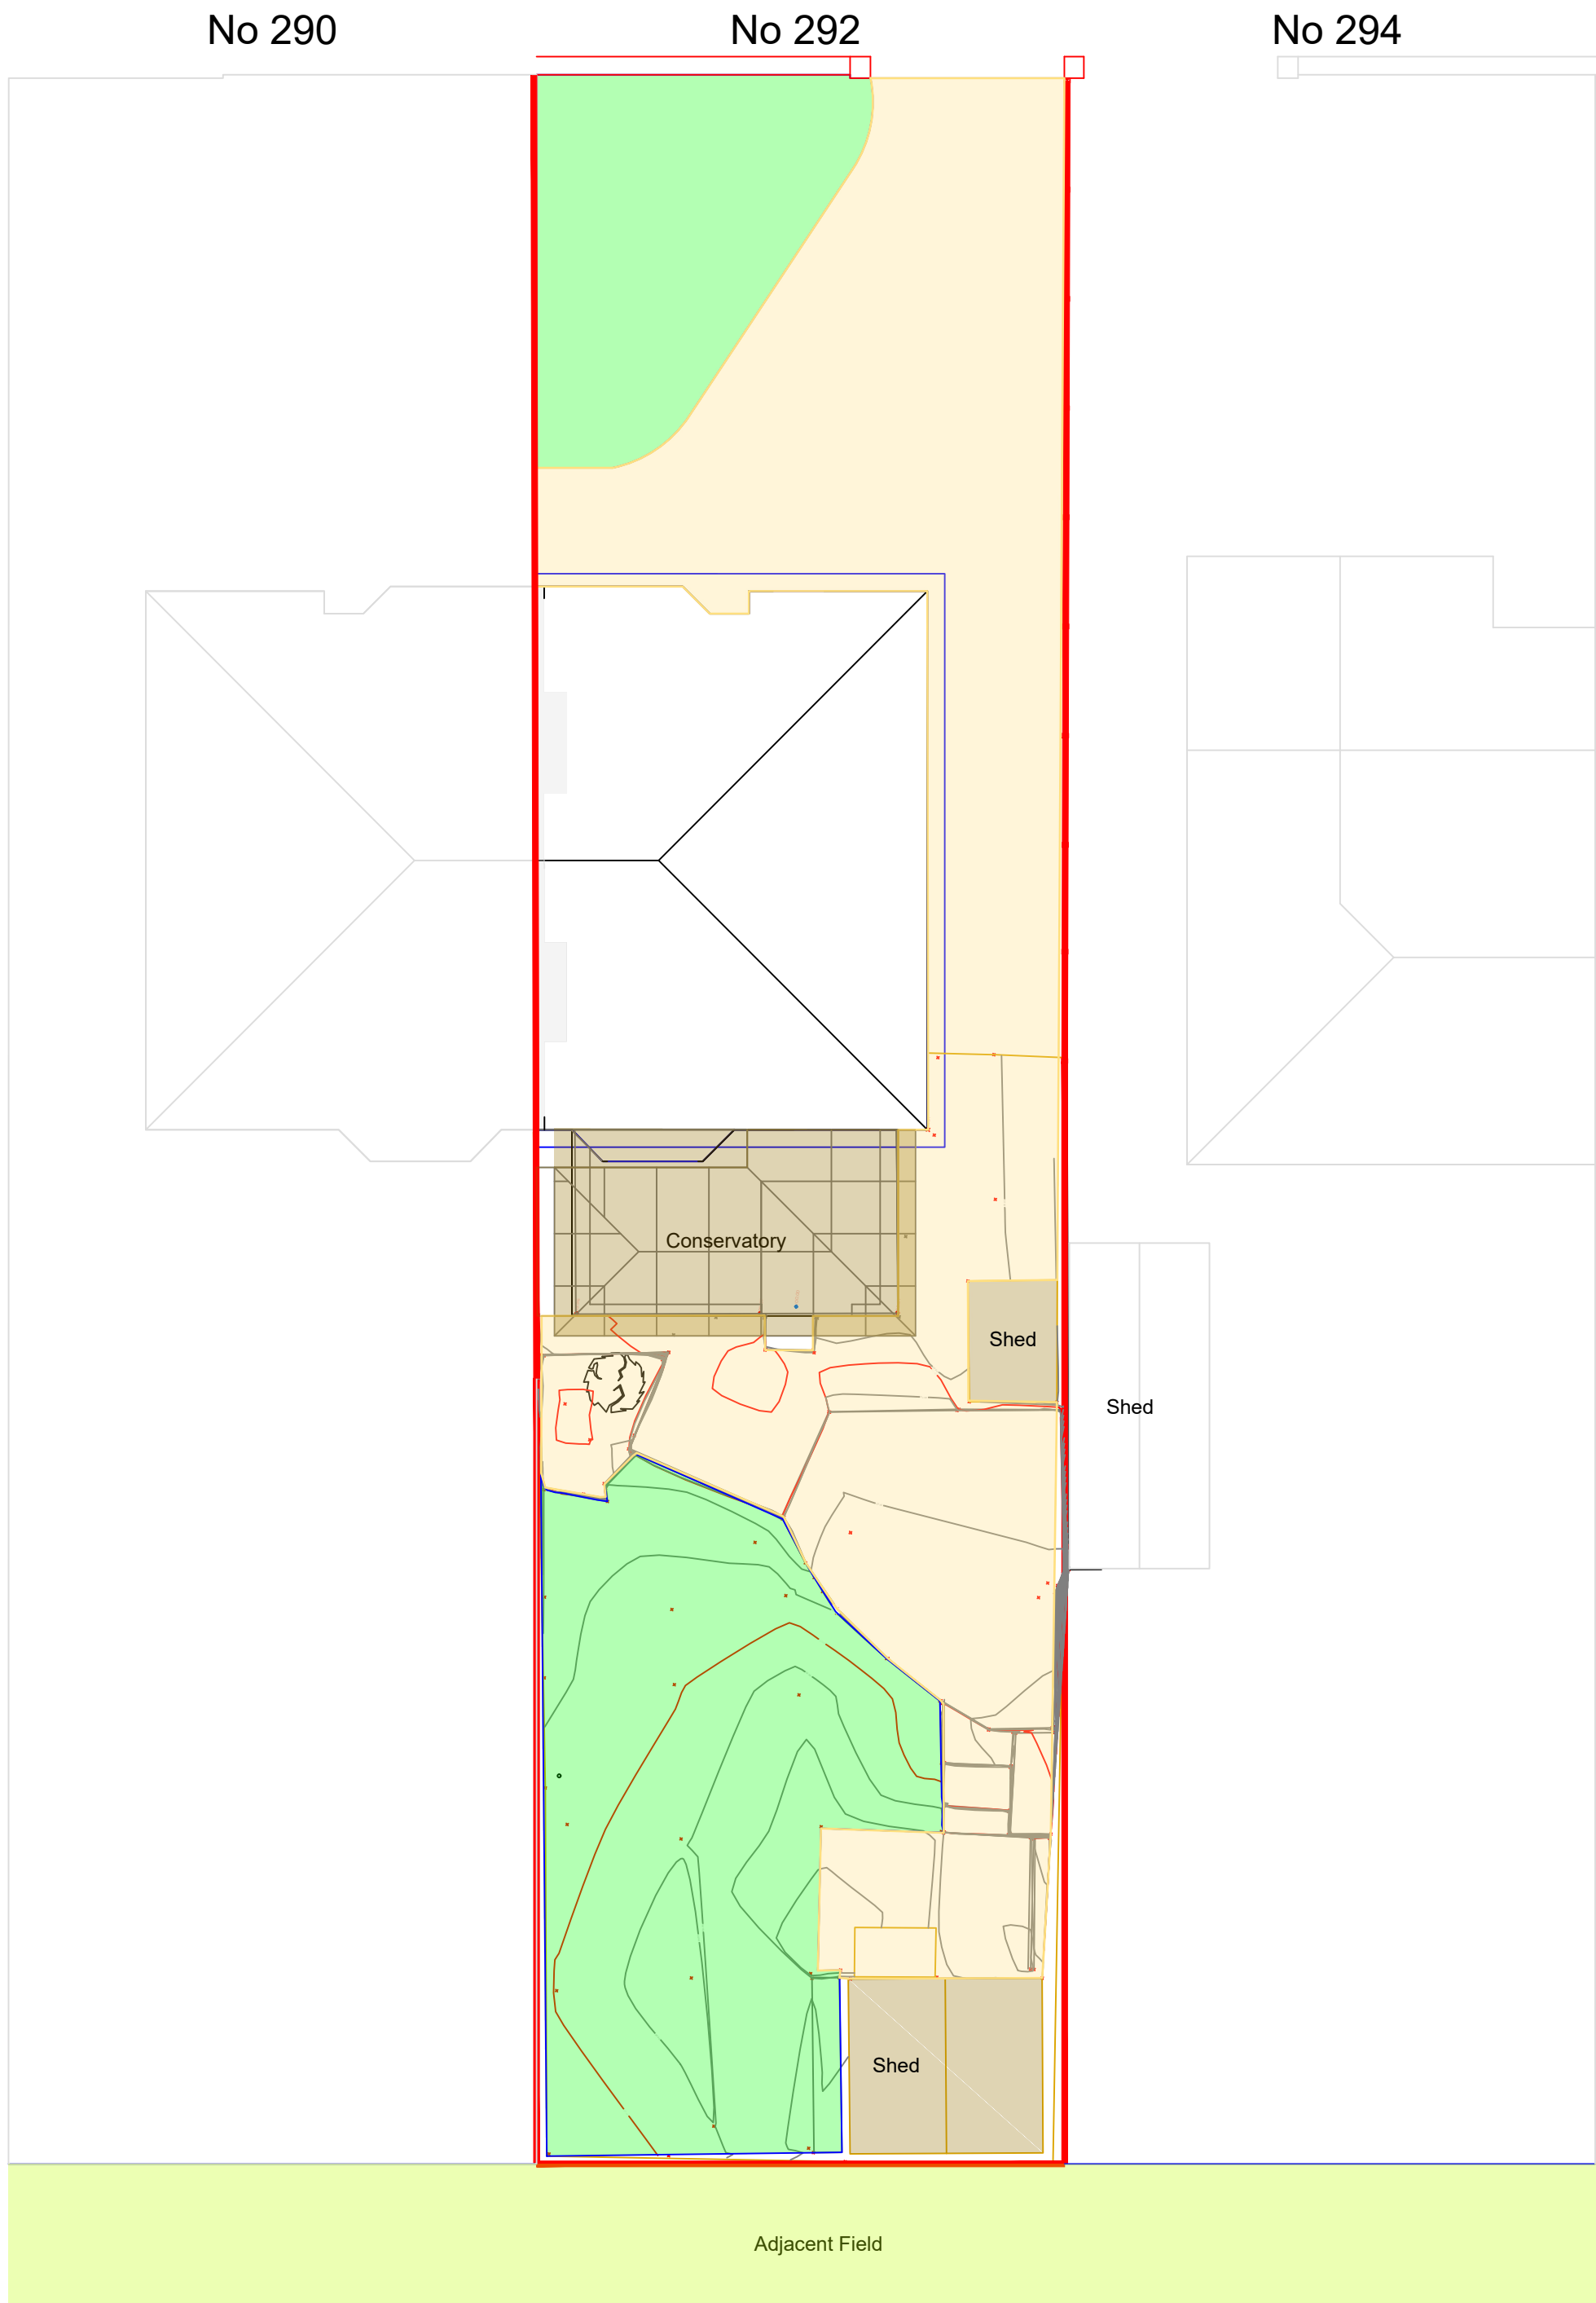

Existing Key

- Outbuildings
- Turfed areas
- Hard landscaping

EXISTING BLOCK PLAN

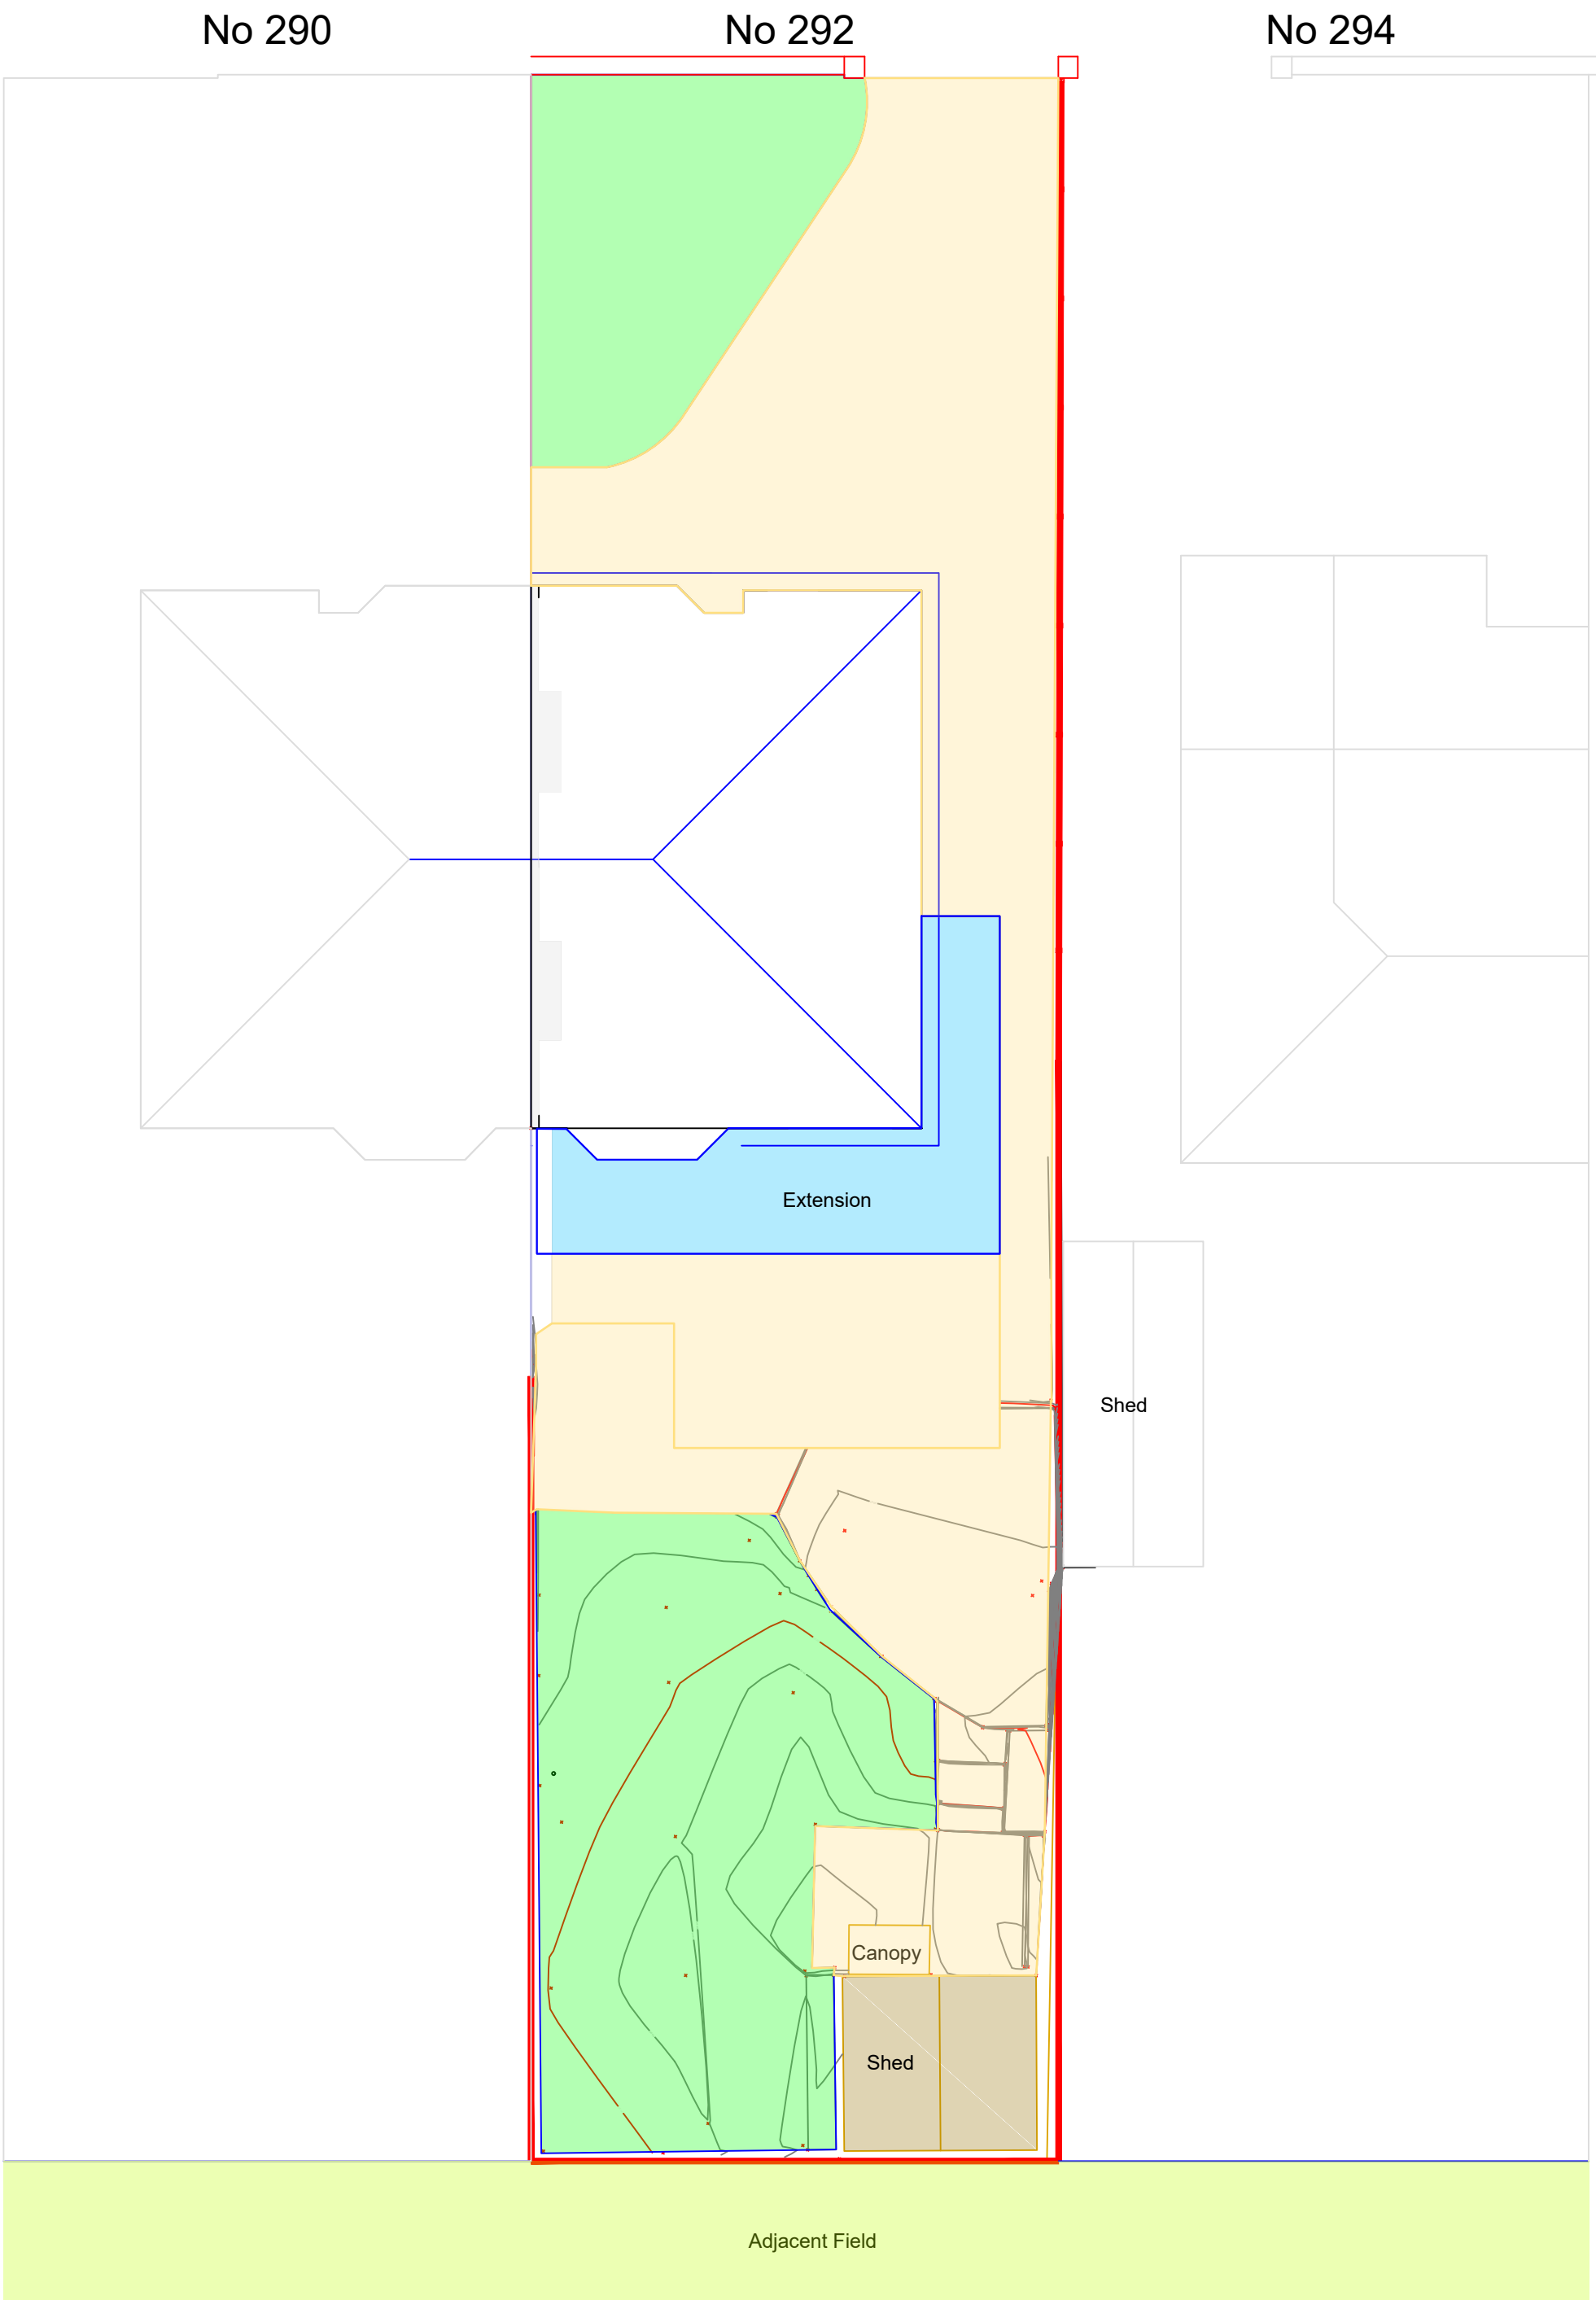

Proposed Key

- Outbuildings
- Turfed areas
- Hard landscaping
- Extension

PROPOSED BLOCK PLAN

Mark Corlett	Project/Contract			Rear Extension
Design Stage	Discipline/Function			
Estimating	Construction			
Drawing Title	Drawn	Checked	Approved	
	---	---	---	
	Date	Scale	Size	
	27/06/22	-	A1	
Drawing No.	NMC1001-C-DR-3001			Rev.
				P02.1