


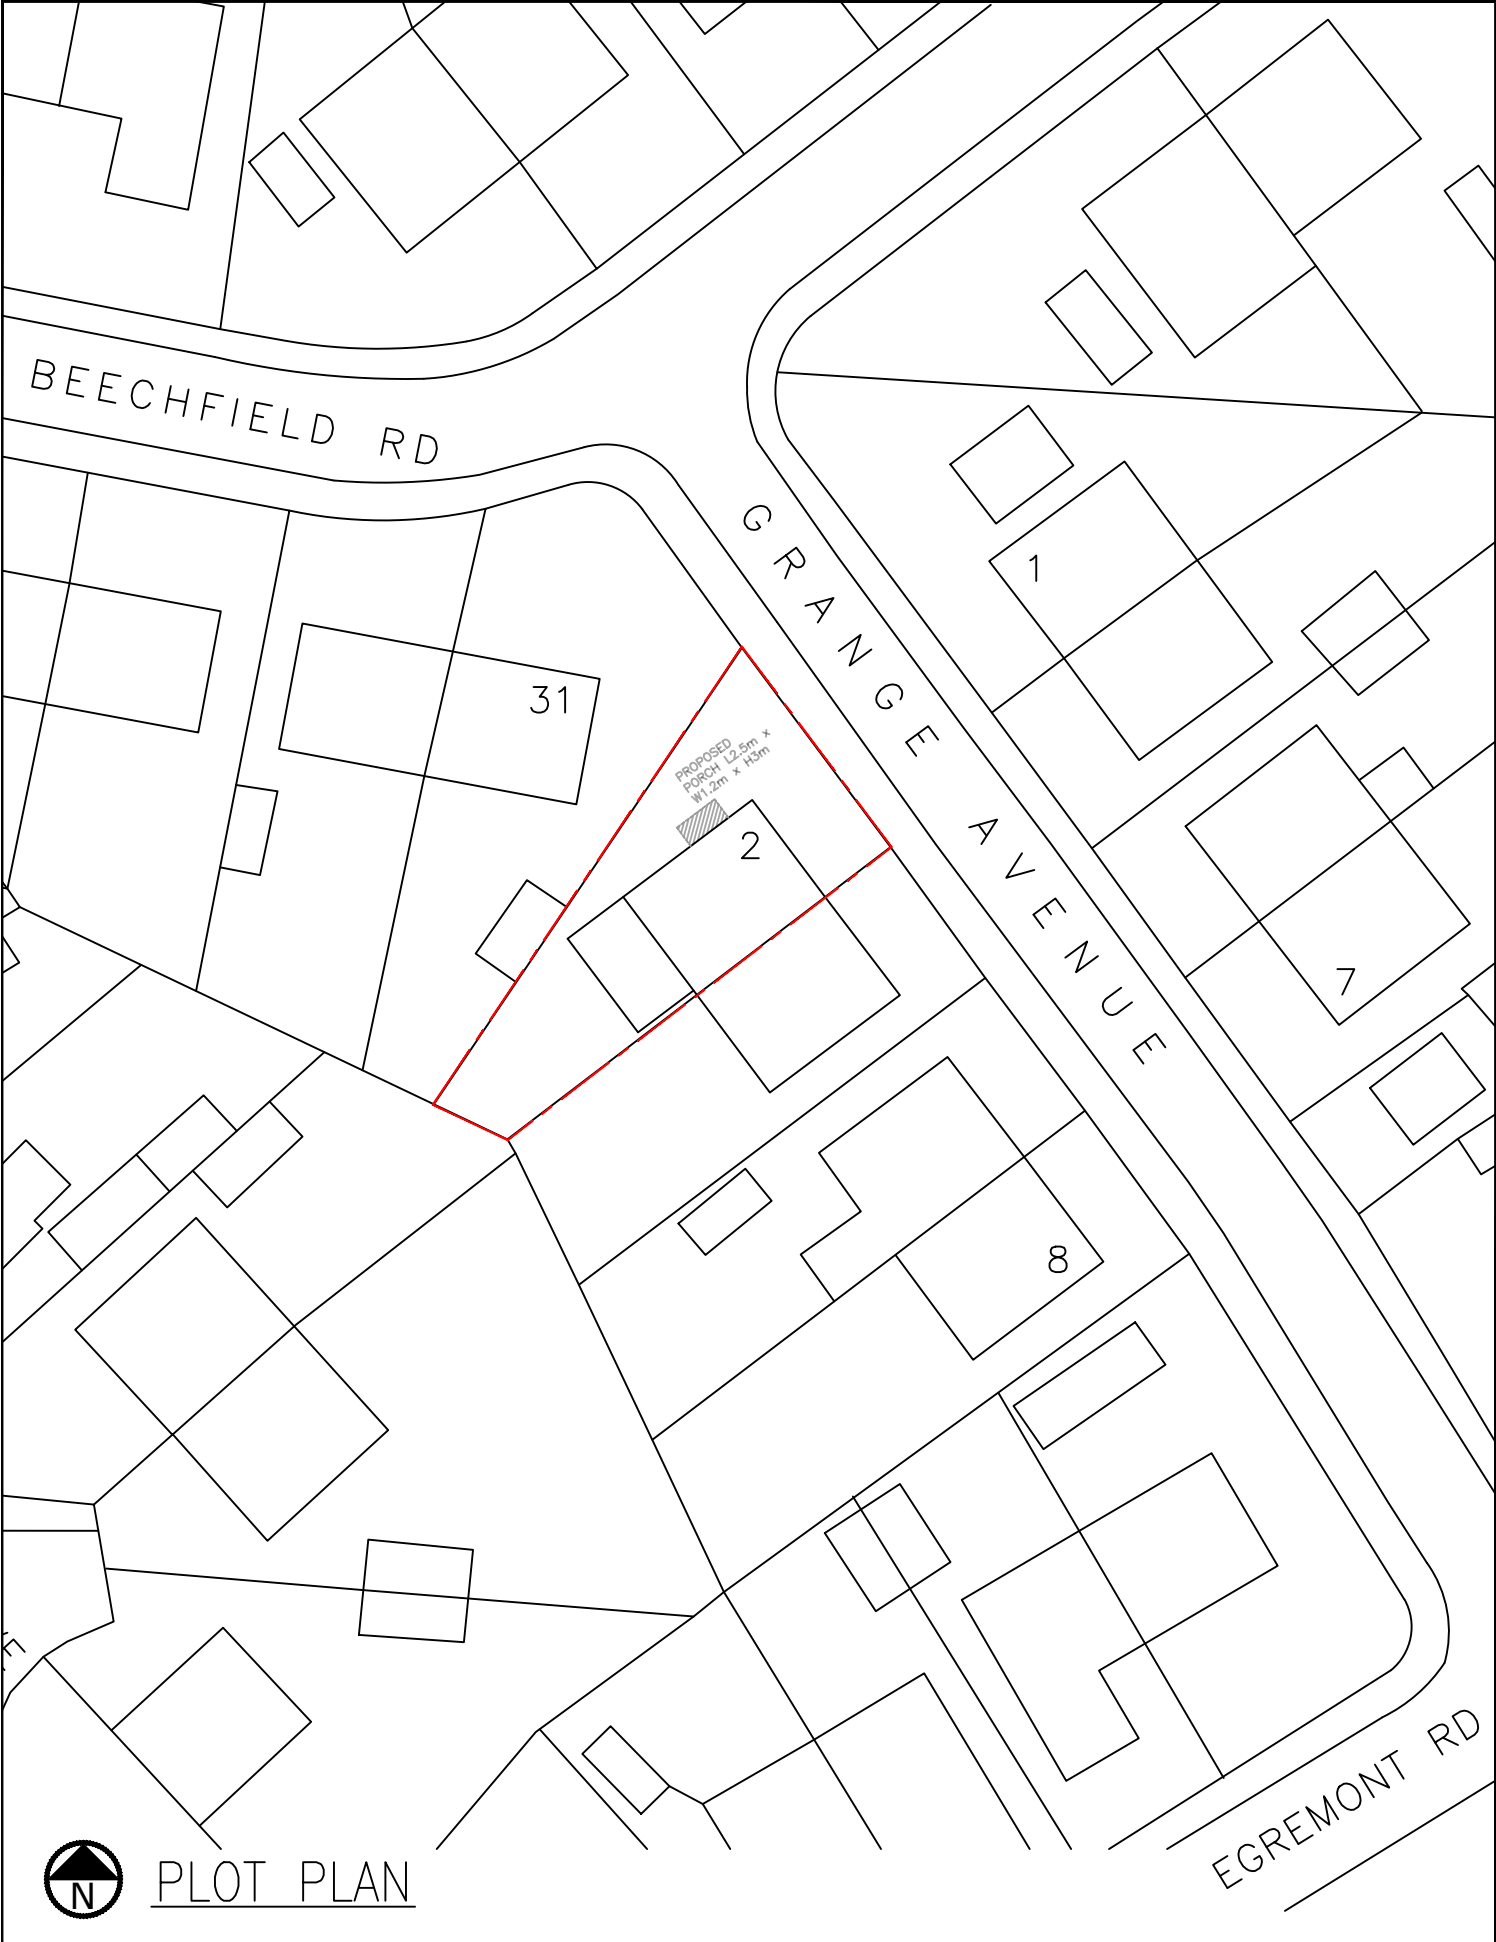

DRN.	<i>R. Park</i>	SITE	2 GRANGE AVENUE, MILNROW	DRG. No.	ICD/9001/4	Rev.
CHKD		CLIENT	MR + MRS I.CALOW			
SCALE	(A4) 1:200	TITLE	PROPOSED SINGLE STOREY PORCH TO SIDE OF			
DATE	24/03/25		SEMI-DETACHED DWELLING (PERMITTED D'VLPMT.)			