Ref 18/01248

Mr & Mrs Burgoyne.

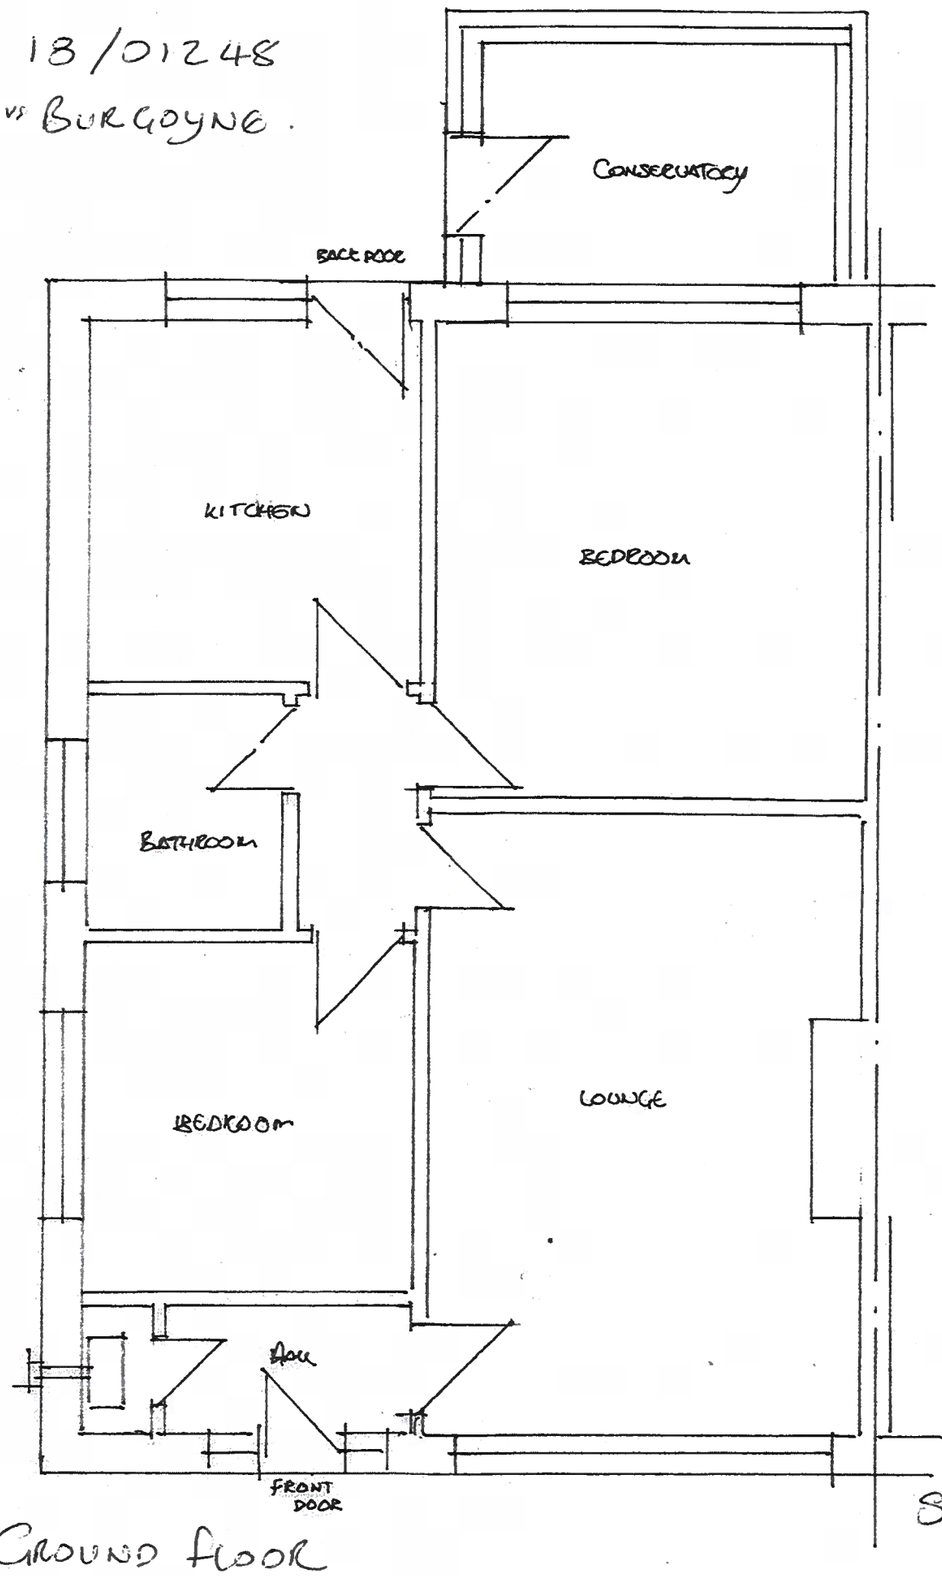

GROUND FLOOR

SCALE 1:50

EXISTING FLOOR PLAN
No 17 KEEPERS DRIVE
NORDEN
ROCHDALE
OL12 7RH