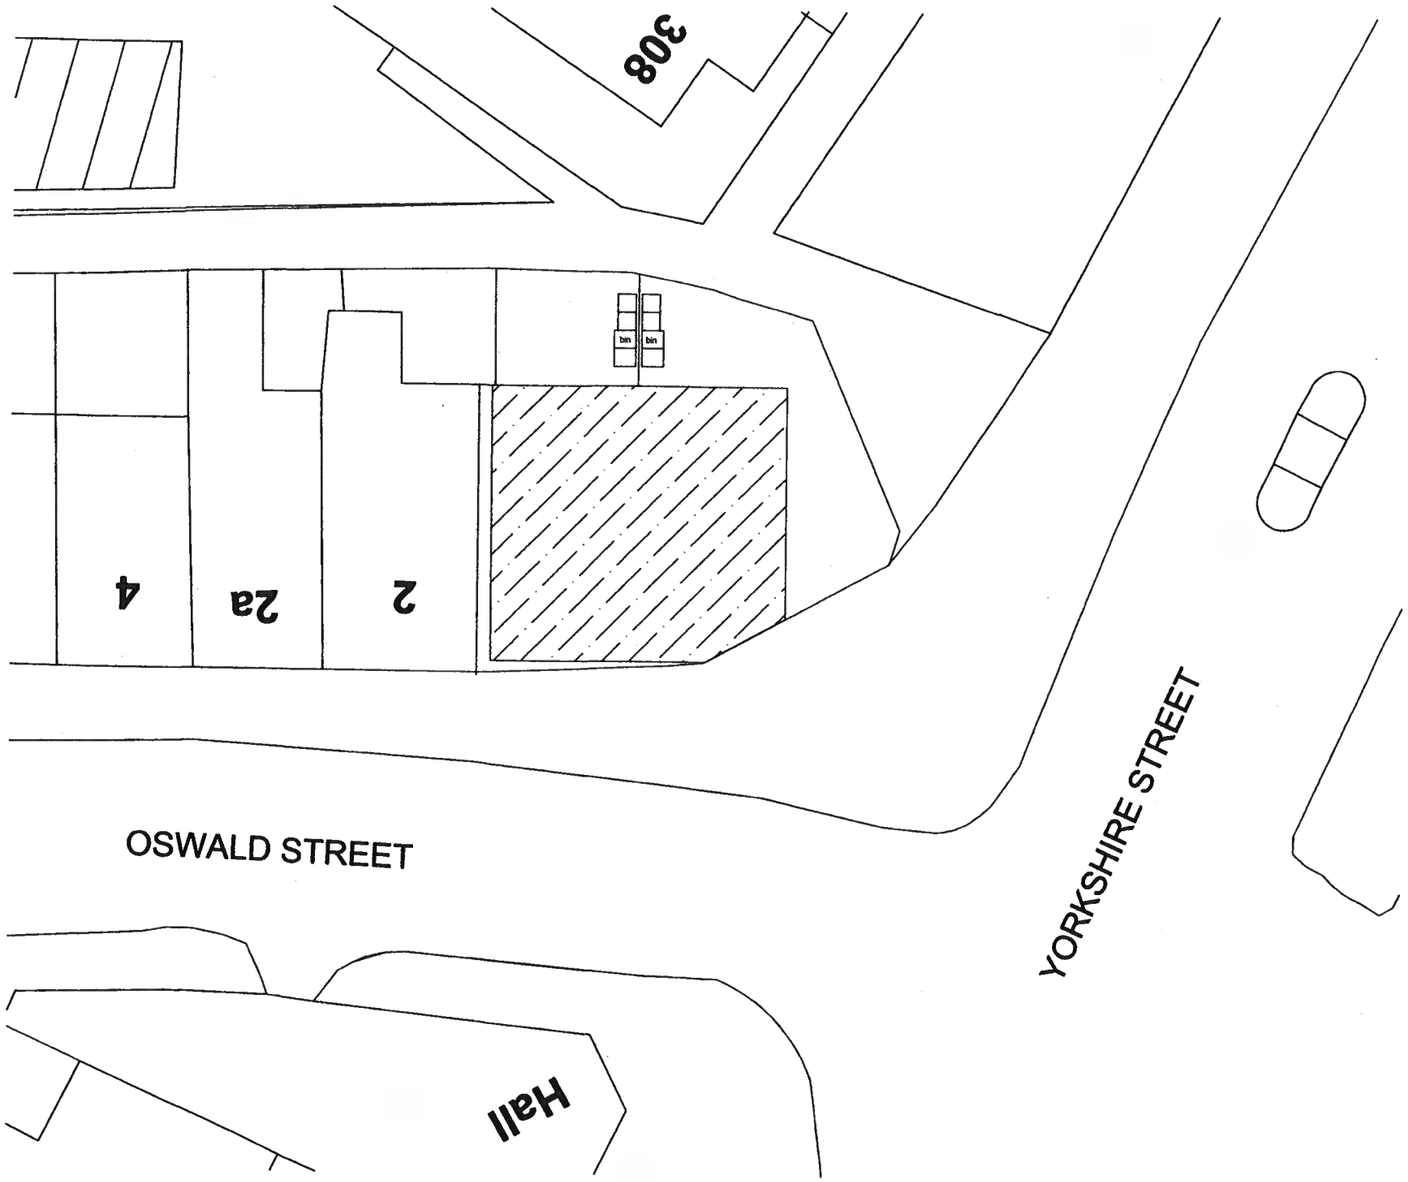



SITE PLAN

BUILDING DESIGN SERVICES
M. FAROOQ
6 Stock Close, Shawclough, Rochdale OL12 6BB
Tel: 01706 712231 Mob: 07967605763


ERECTION OF PAIR OF SEMI-DETACHED DWELLINGS AT LAND ADJACENT TO 2 OSWALD STREET ROCHDALE OL16 2LA

For: Mr MUZAFFAR ALI

Site Plan	*Scale 1:200*	**1503/3**

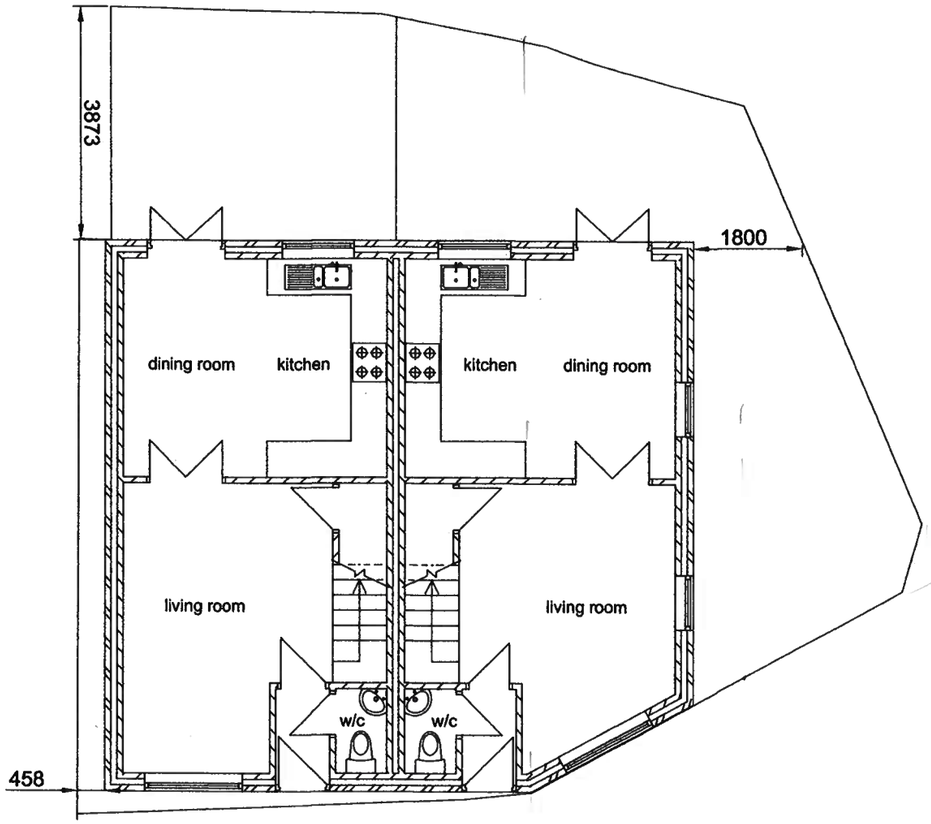

GROUND FLOOR PLAN

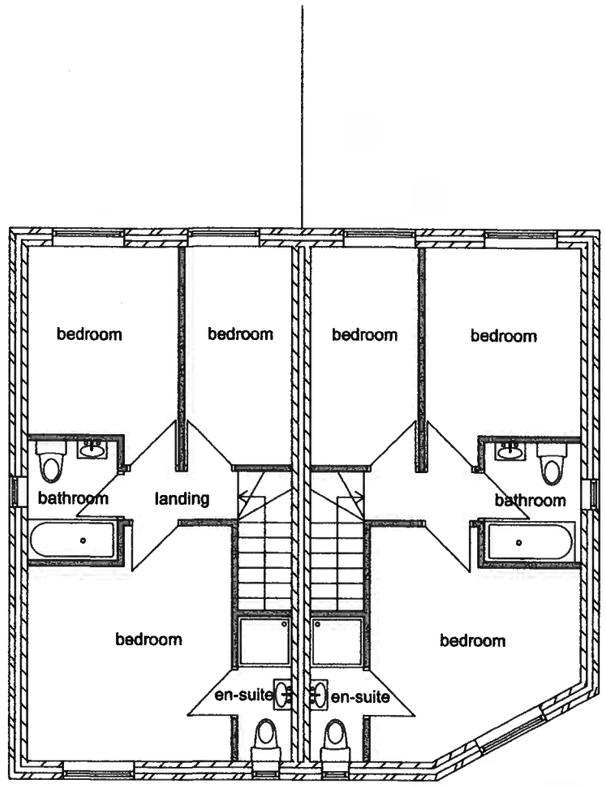

FIRST FLOOR PLAN

BUILDING DESIGN SERVICES
M. FAROOQ
6 Stock Close, Shawclough, Rochdale OL12 6BB
Tel: 01706 712231 Mob: 07967605763

ERECTION OF PAIR OF SEMI-DETACHED DWELLINGS AT LAND ADJACENT TO 2 OSWALD STREET ROCHDALE OL16 2LA

For: Mr MUZAFFAR ALI


Plan	*Scale 1:100*	**1503/1**



FRONT ELEVATION



REAR ELEVATION

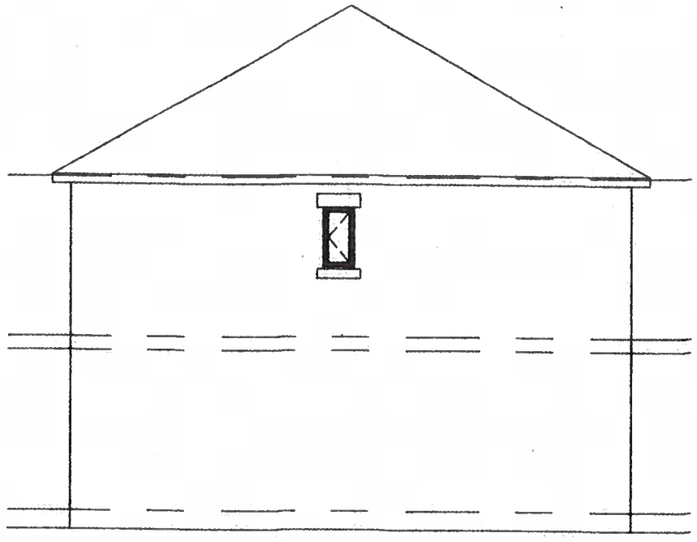

SIDE ELEVATION



SIDE ELEVATION

KEY

EXISTING G.L

PROPOSED F.L

BUILDING DESIGN SERVICES
M. FAROOQ
6 Stock Close, Shawclough, Rochdale OL12 6BB
Tel: 01706 712231 Mob: 07967605763


ERECTION OF PAIR OF SEMI-DETACHED DWELLINGS AT LAND ADJACENT TO 2 OSWALD STREET ROCHDALE OL16 2LA

For: Mr MUZAFFAR ALI


Elevation *Scale 1:100* **1503/2**




FRONT ELEVATION

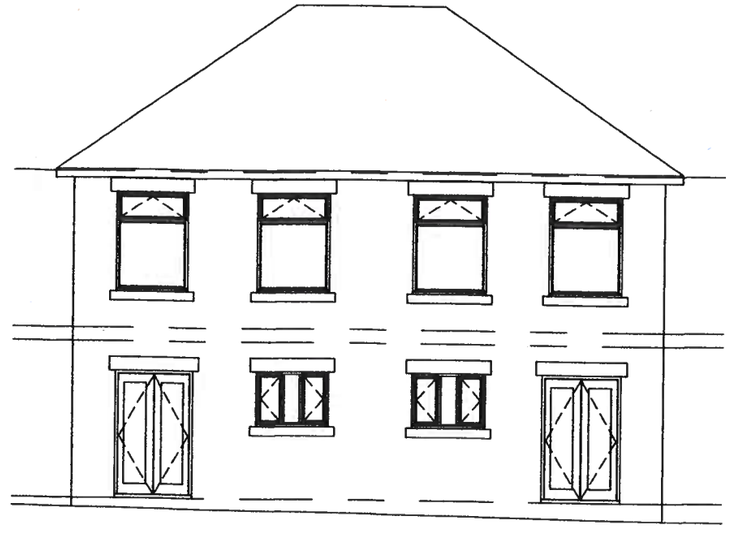

REAR ELEVATION

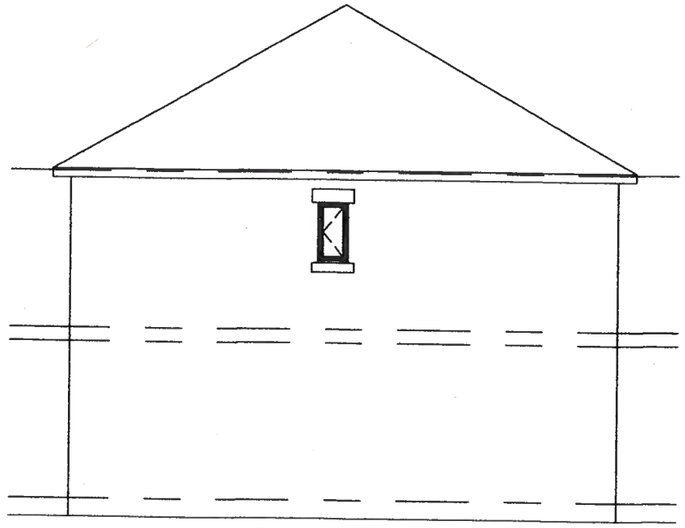

SIDE ELEVATION

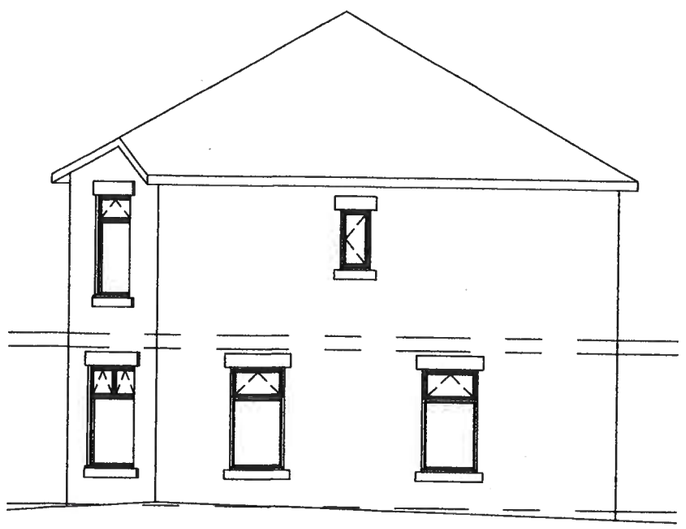

SIDE ELEVATION

BUILDING DESIGN SERVICES
M. FAROOQ
6 Stock Close, Shawclough, Rochdale OL12 6BB
Tel: 01706 712231 Mob: 07967605763

ERECTION OF PAIR OF SEMI-DETACHED DWELLINGS AT LAND ADJACENT TO 2 OSWALD STREET ROCHDALE OL16 2LA

For: Mr MUZAFFAR ALI

Elevation *Scale 1:100* **1503/2**