



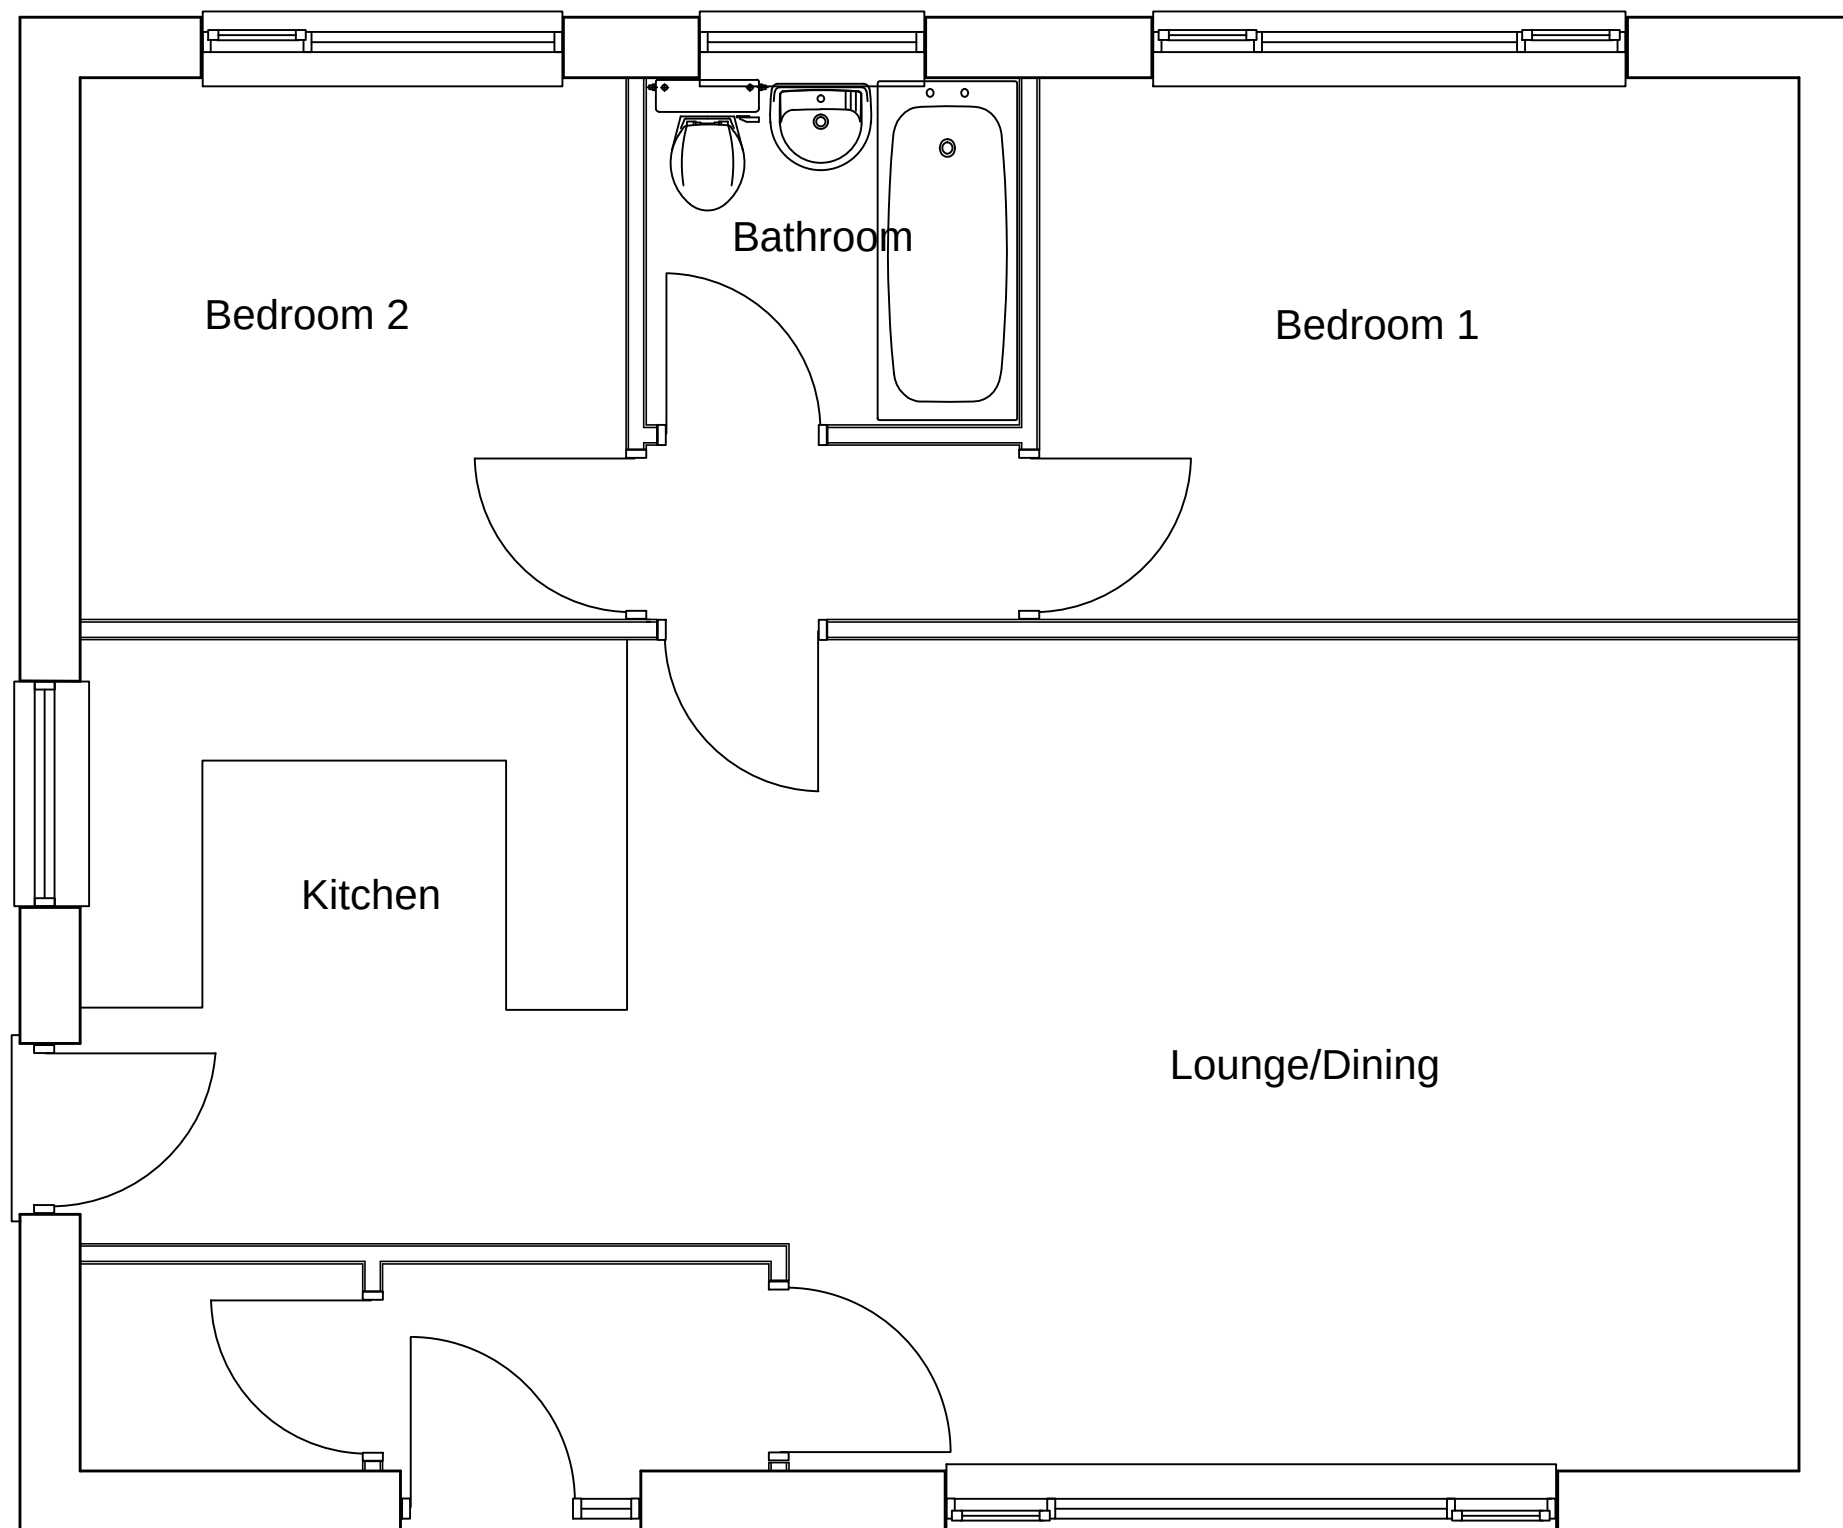

Existing Plan Layout

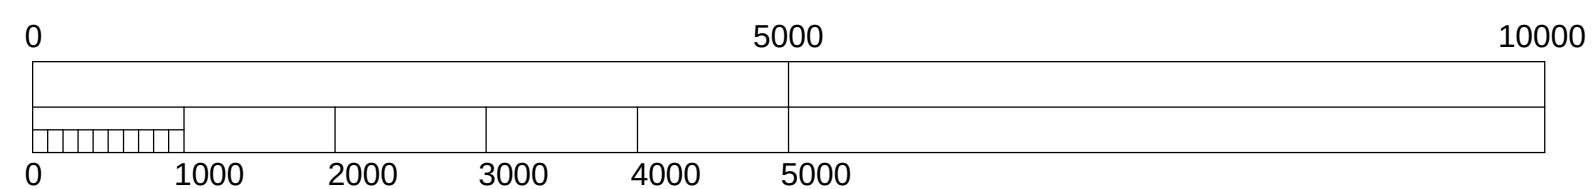

Scale Bar

[Drawing](#)  
Existing Plan

[Address](#)  
54 Seven Acres Lane Norden

[Client](#)

[Dwg No](#)  
15046/2

[Scale](#)  
1:50

**DJ Hancock Design**  
**22 Croft Street**  
**Bacup**  
**Lancashire**  
**Tel 01706 563502**  
**Mob 07599 008 791**