

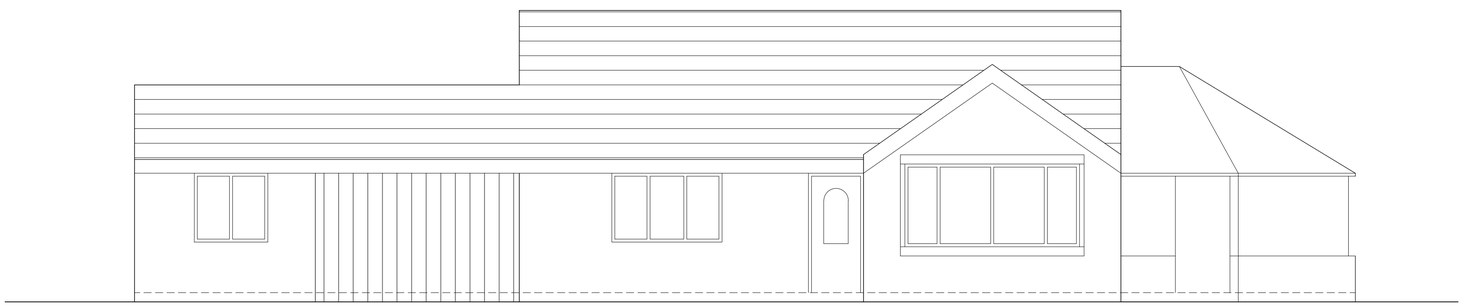



Existing South Elevation

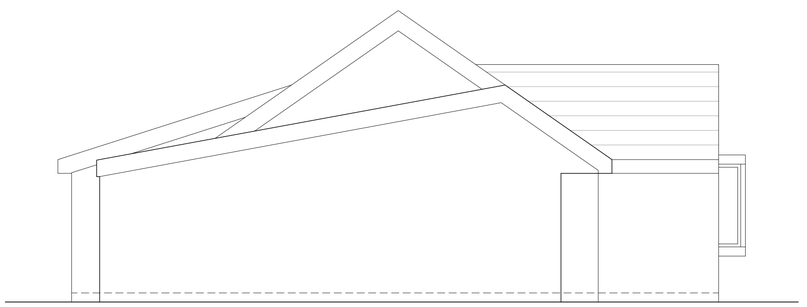

Existing West Elevation

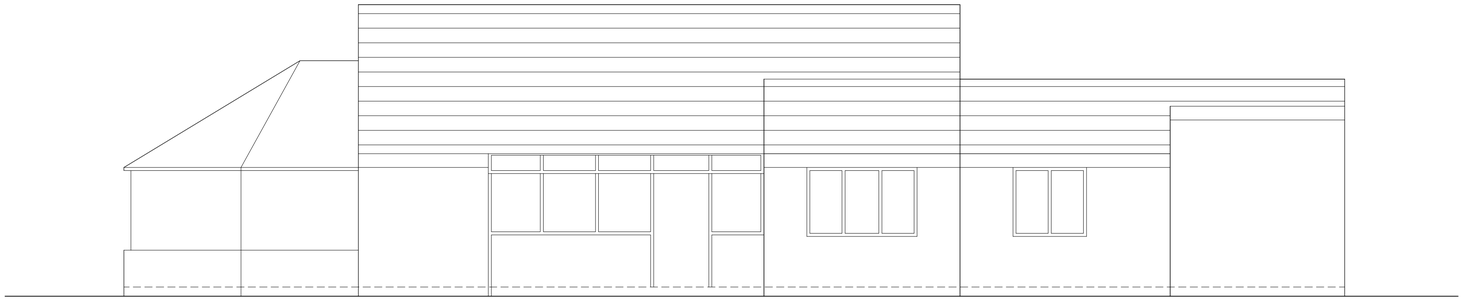

Existing North Elevation

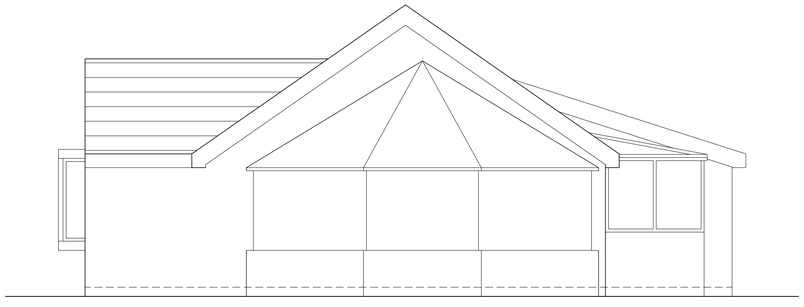

Existing East Elevation

0 1 2 3 4 5

Dimensions in meters

SOLIDVOID ARCHITECTS

16 WOOLFENDEN WAY, WARDLE, ROCHDALE, OL12 9SS

SOLIDVOID@OUTLOOK.COM

APPLICANT: BARRY ASHWORTH	
PROJECT: 2 BAGSLATE MOOR LANE, ROCHDALE, OL11 5XJ	
DRAWING TITLE: EXISTING ELEVATIONS	
DATE: APR 2019	**SCALE:** 1:50
DRAWING No: 2140/P02	