
Note:

Studio OL3 Ltd shall have no responsibility for any use made of this document other than for that which it was prepared and issued.

All dimensions and levels to be checked on site.
Any discrepancies should be reported to Studio OL3 Ltd.
This drawing should not be reproduced without written permission from Studio OL3 Ltd.

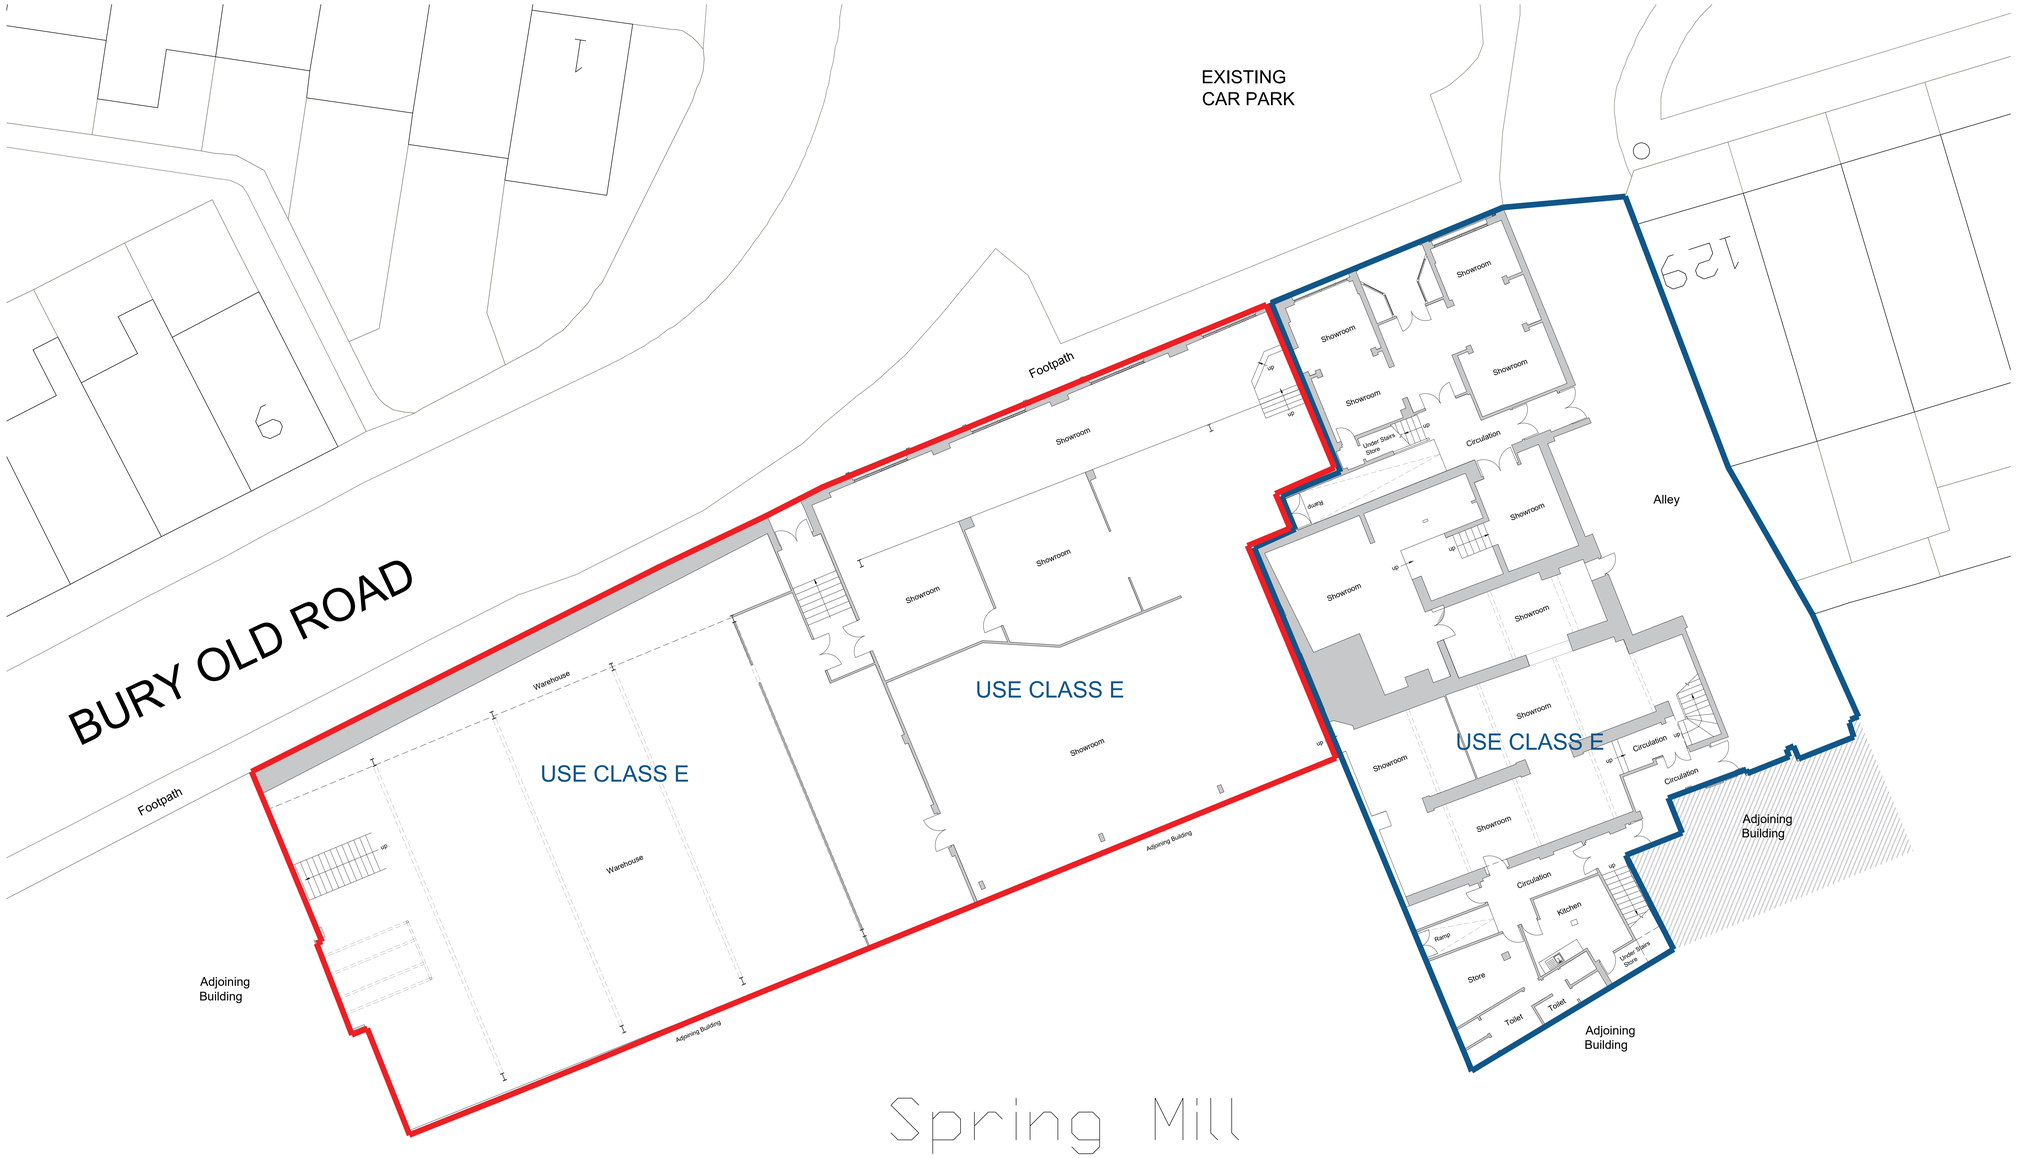

Spring Mill

Block Plan as Existing
Scale @ 1 : 100

PLANNING

No.	Date	Description	Issued by

ALPINE PROPERTIES

UNIT 1A SPRING MILL,
HEYWOOD

CREATION OF 2NO. CLASS E
UNITS & VEHICULAR ACCESS

Block Plan as Existing

Drawing Number	P-03	Project number	781-02
Current Revision	-	Date	09.09.2020
		Drawn by	DM
		Checked by	OL3
		Scale @ A0	As indicated

STUDIO OL3
ARCHITECTURAL DESIGN
Unit 23 Broadway Business Park Chadderton OL9 9XA
Email - design@studio-ol3.co.uk - Web - www.studio-ol3.co.uk