

Crown copyright and database rights (2021) OS (100063368)

Title
Site Location Plan

Address
131 Yorkshire Street, Rochdale, OL16
1DS


Client


Job No. 5778 **Issued** 02/07/24

Scale
1:1250 @ A3


Key
1. Site Boundary

All information is to be checked on site for accuracy and fit. Only drawings with WD status with the most recent revision are to be used for construction.

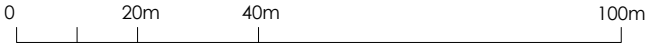

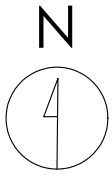

Crown copyright and database rights (2021) OS (100063368)

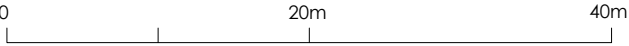

Title
Existing Site Plan

Address
131 Yorkshire Street, Rochdale, OL16 1DS


Client

Job No. 5778
Issued 02/07/24


Scale
1:500 @ A3

- Key**
- 1. Site Boundary
 - 2. Existing Advertising Panel to be Removed

All information is to be checked on site for accuracy and fit. Only drawings with WD status with the most recent revision are to be used for construction.

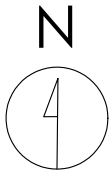

Crown copyright and database rights (2021) OS (100063368)

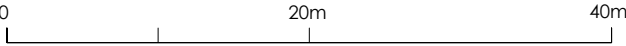

Title
Proposed Site Plan

Address
131 Yorkshire Street, Rochdale, OL16 1DS

Client

Job No.
5778


Issued
02/07/24

Scale
1:500 @ A3


Key

1.	Site Boundary
2.	Proposed Digital Display

All information is to be checked on site for accuracy and fit. Only drawings with WD status with the most recent revision are to be used for construction.

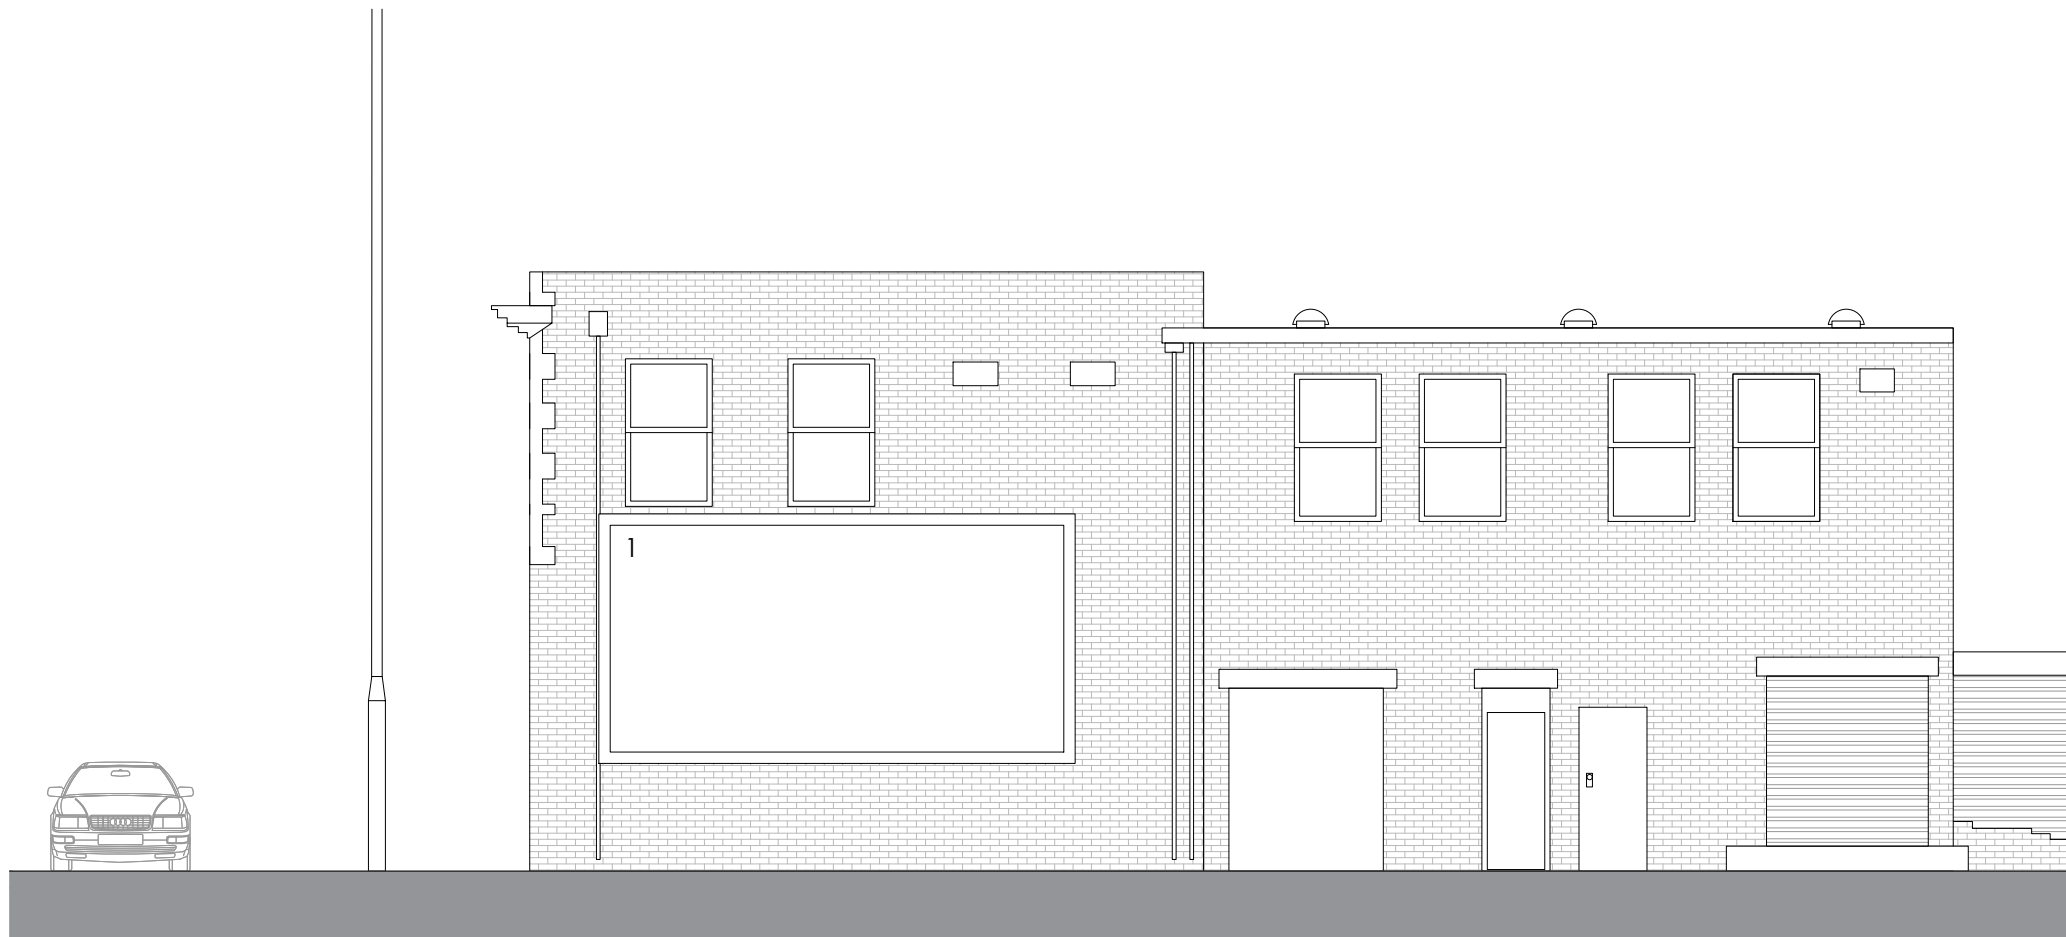


Front

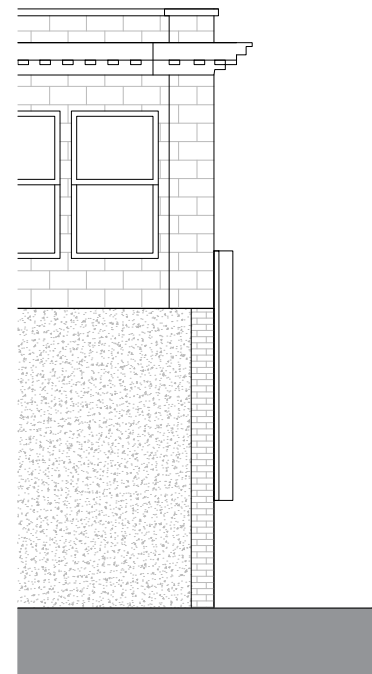


Side

Existing

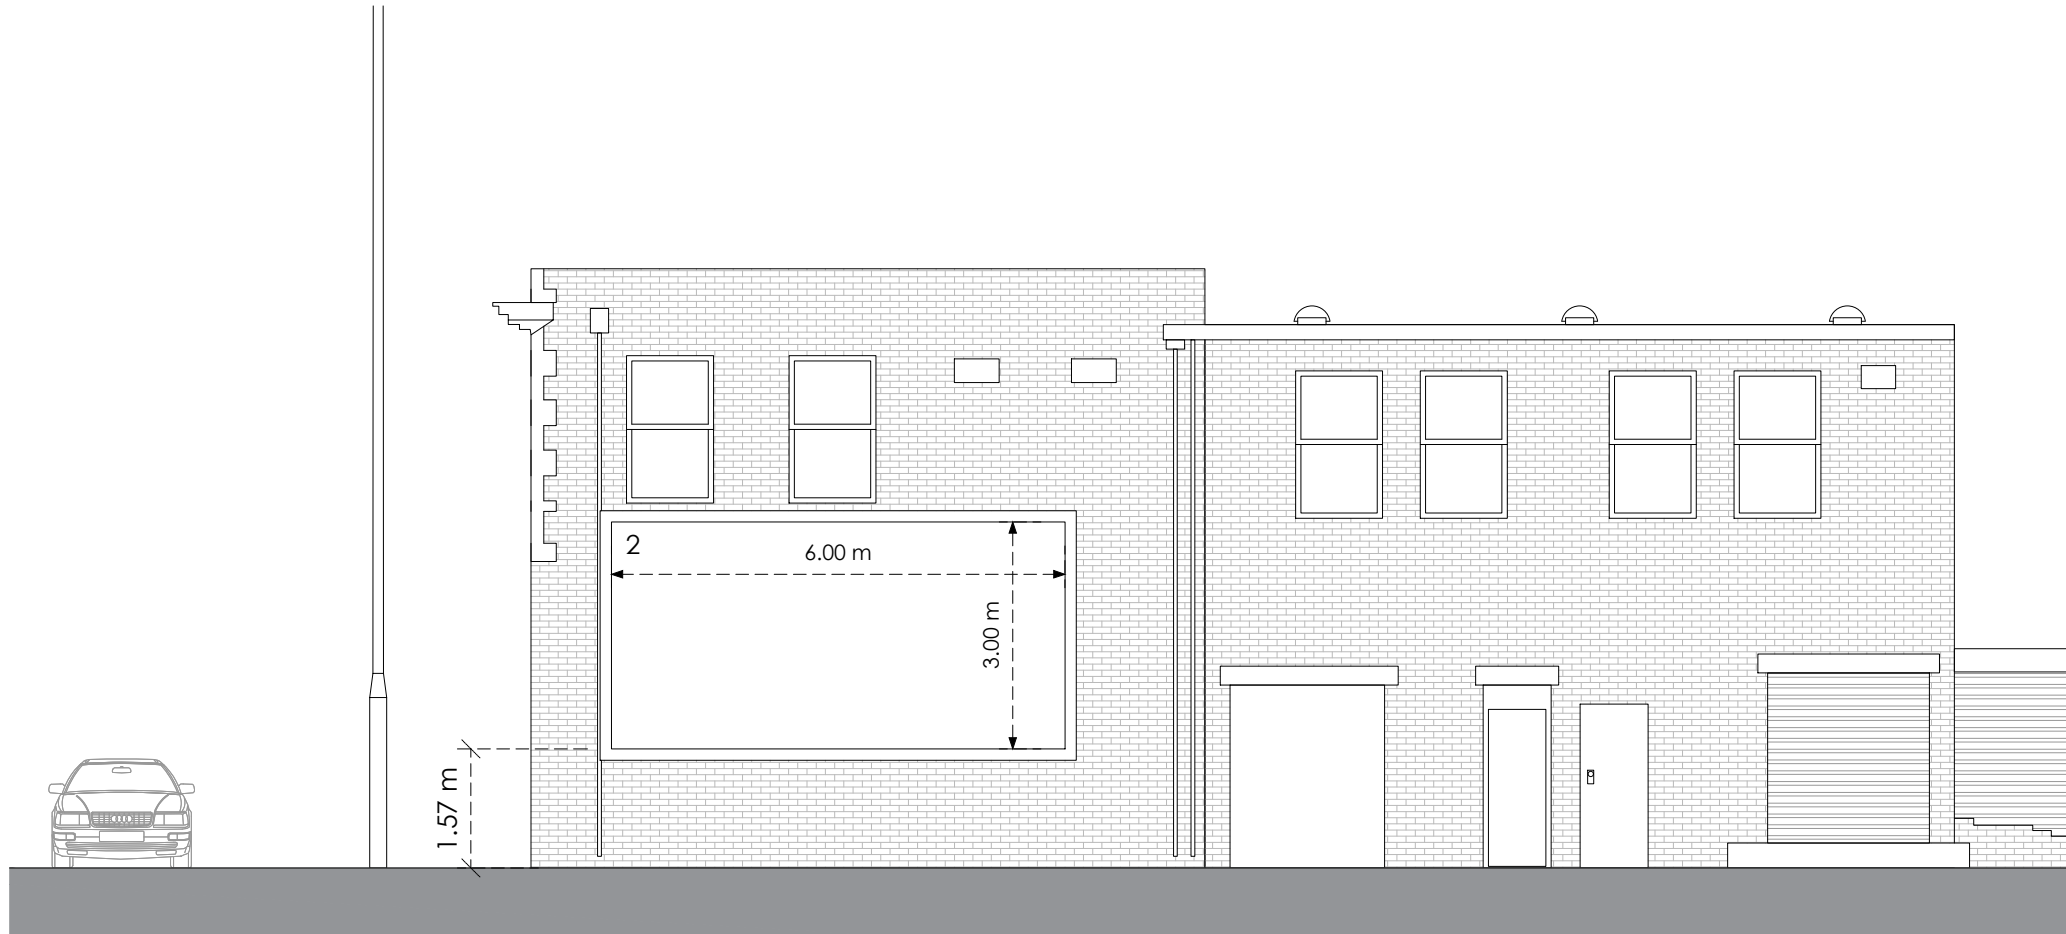


Front

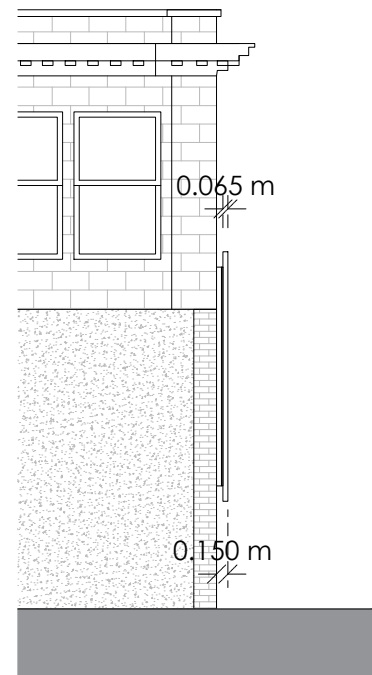

Side

Proposed

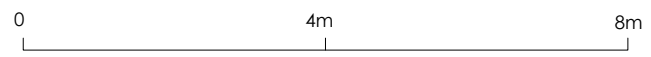

Title
Existing and Proposed Elevations

Address
131 Yorkshire Street, Rochdale, OL16 1DS


Client

Job No. 5778 **Issued** 01/05/24

Scale
1:100 @ A3

- Key**
- 1. Existing Advertising Panel to be Removed
 - 2. Proposed Digital Display

All information is to be checked on site for accuracy and fit. Only drawings with WD status with the most recent revision are to be used for construction.

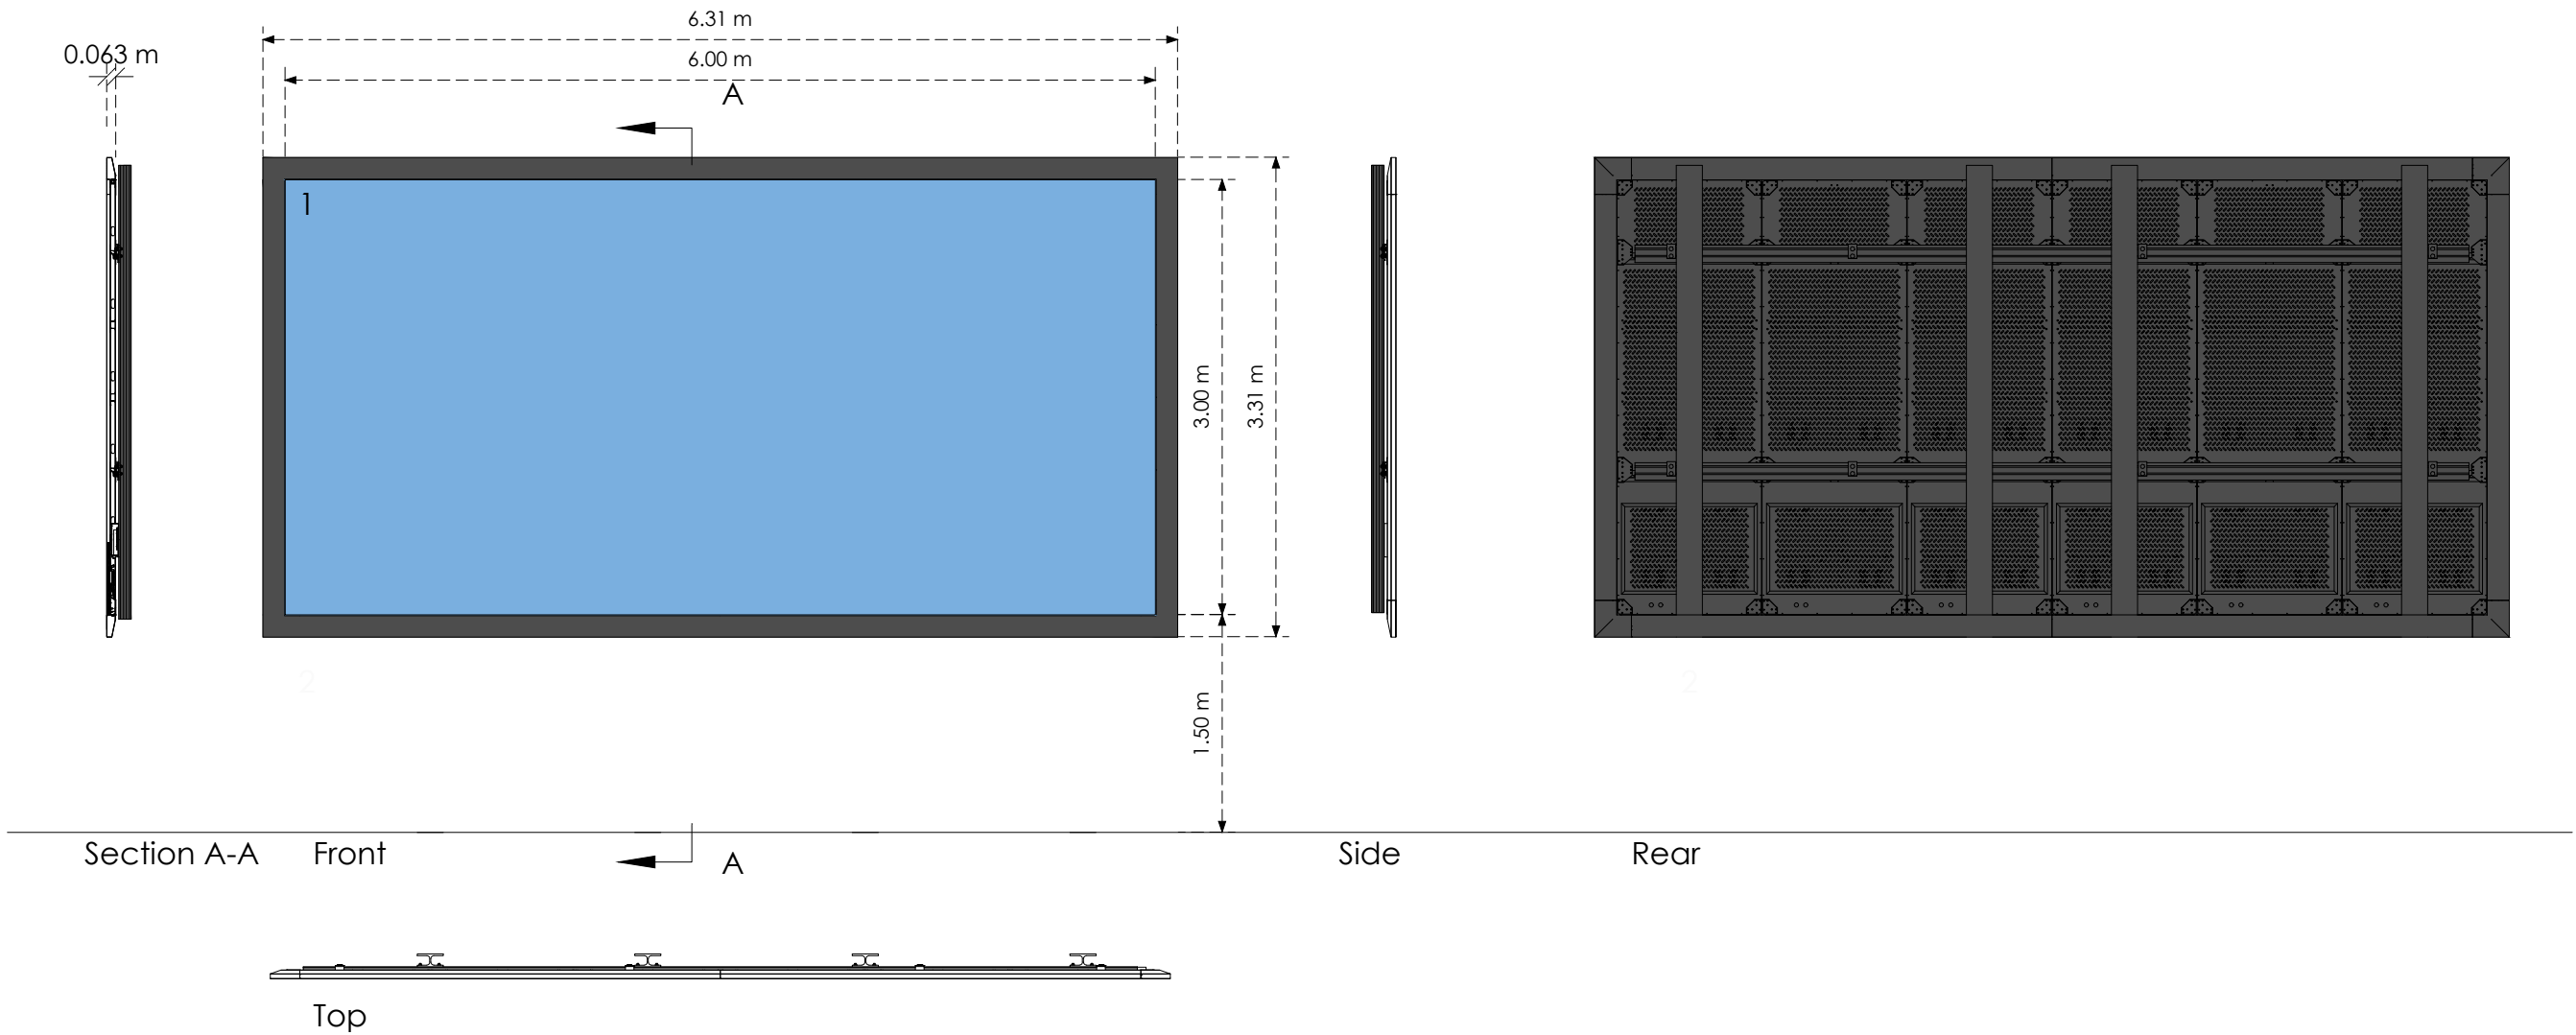

0 2m 4m

Title
Specification

Address
131 Yorkshire Street, Rochdale, OL16 1DS

Client

Job No.
5778

Issued
02/07/24

Scale
1:50 @ A3

Key

1. Digital Display
2. Zinc Powder and Fine Grain Powder Coated Galvanized Steel in Black (RAL 9005)

All information is to be checked on site for accuracy and fit. Only drawings with WD status with the most recent revision are to be used for construction.