



Drawing Information:
All levels and dimensions must be checked onsite by the contractor prior to commencement of works. Any variations must be reported to Quantum Group Ltd. All information hereon in is the copyright of Quantum Group Ltd. Copying in full or part is forbidden without written permission from Quantum Group Ltd.

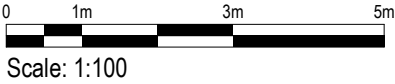

Proposed Front
1 : 100

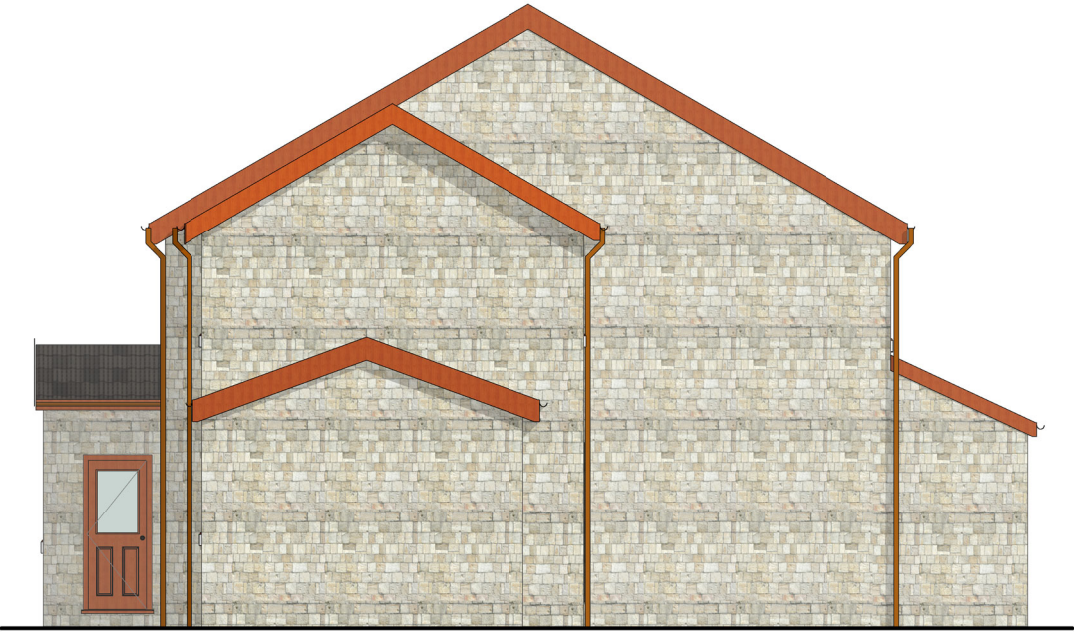

Proposed Right
1 : 100



Proposed Rear
1 : 100



Proposed Left
1 : 100

Rev	Revision History	By	Date
-----	------------------	----	------

Drawing:
Proposed Elevations

Client:

Drawing Number:
C2046-EL-200-02

Drawn: LS	Scale: 1 : 100	Date: 21/01/22
Approved: LS	Size: A3	Rev:
Status: Planning		



C2046 - Rose Hill Cottage

www.quantumgroupnw.co.uk
info@quantumgroupnw.co.uk