



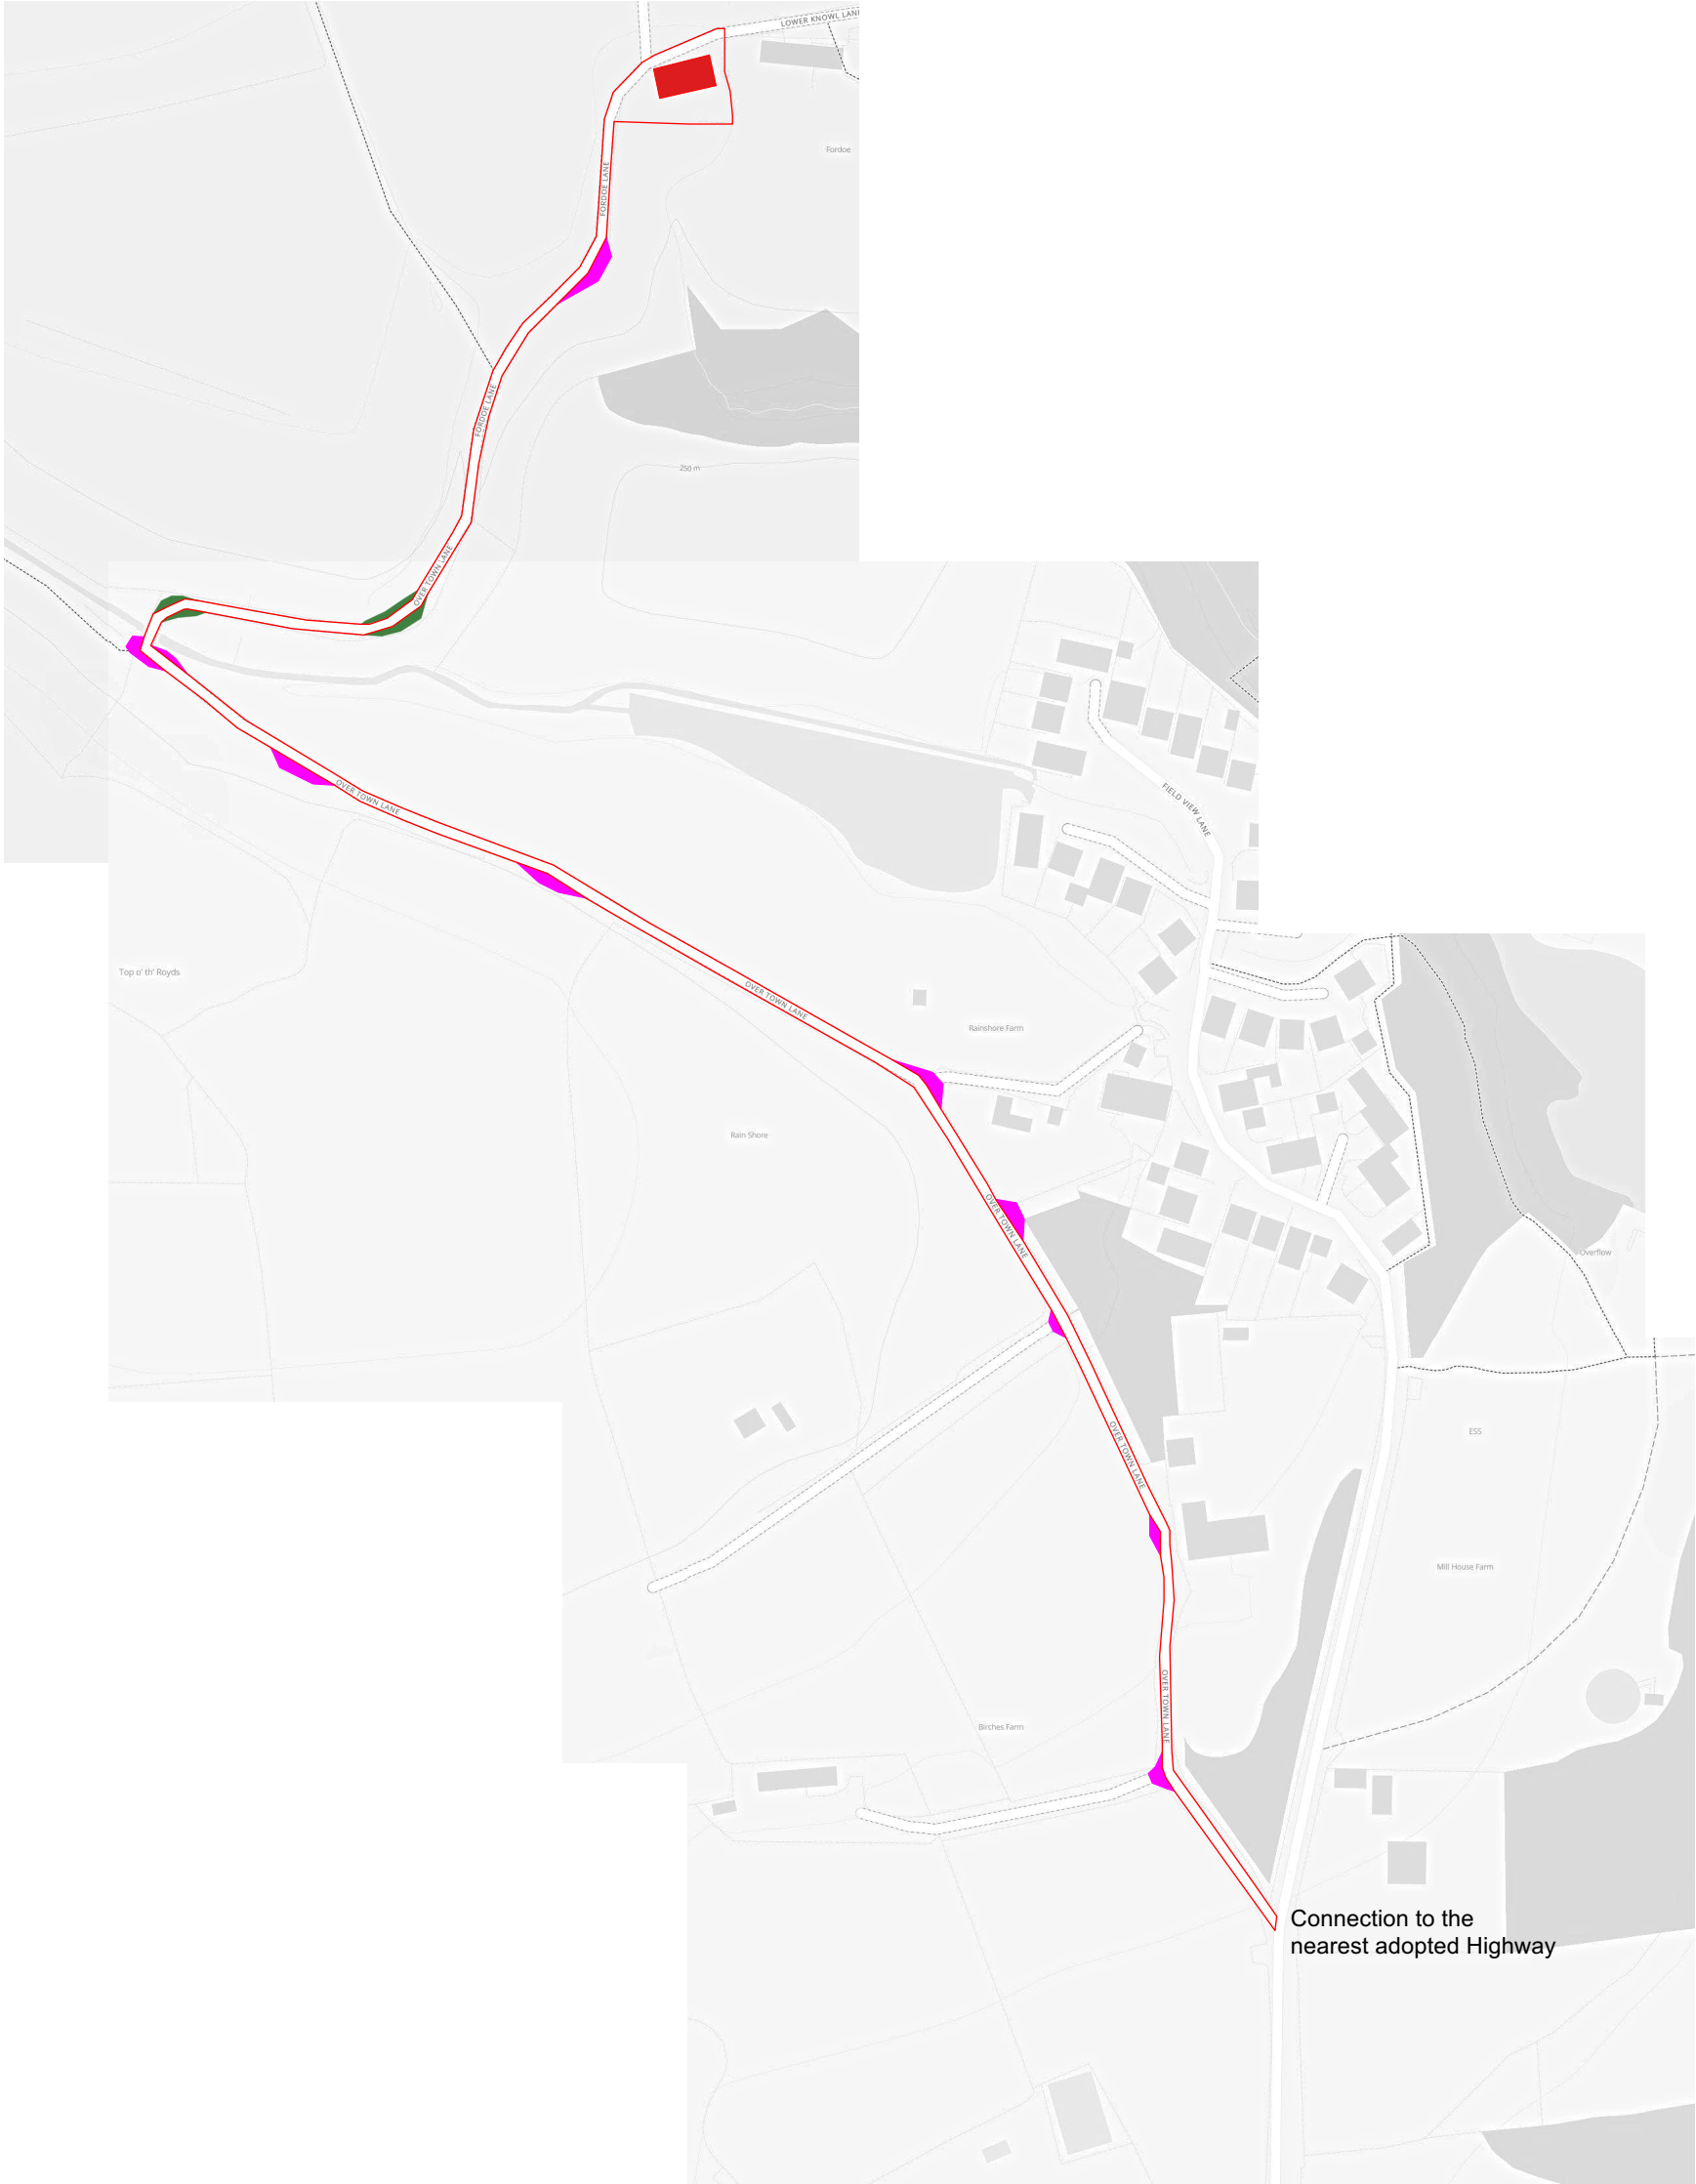

- Application Site including Access
- Proposed Building Conversion
- Existing passing Places
- Proposed New Passing Places

Reproduced by permission of Ordnance Survey on behalf of The Controller of Her Majesty's Stationery Office.
© Crown Copyright. All rights reserved.
Licence number AR 169552

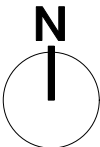

Revision
Project
Barn Conversion- Class Q
Address
**Redwells Barn,
Fordoe Lane,
Rochdale, OL12 7TL**
Client
Mr A. Crossley
Drawing
Location Plan- application site

For Planning Application only

storaharchitecture
Chartered Architects
RIBA Chartered Practice

www.storah.com	mail@storah.com	01706 813214
Scale 1:2500	Sheet Size ISO A3	Date Sept 23
Drawing Number	22-051 - 101	Revision MB