




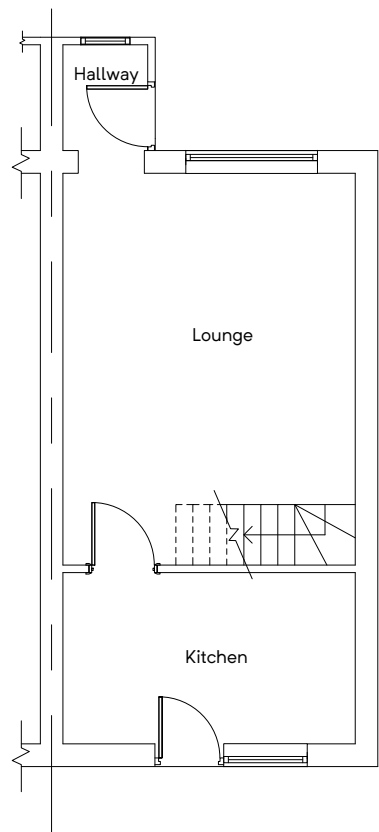


GROUND FLOOR PLAN
(EXISTING)

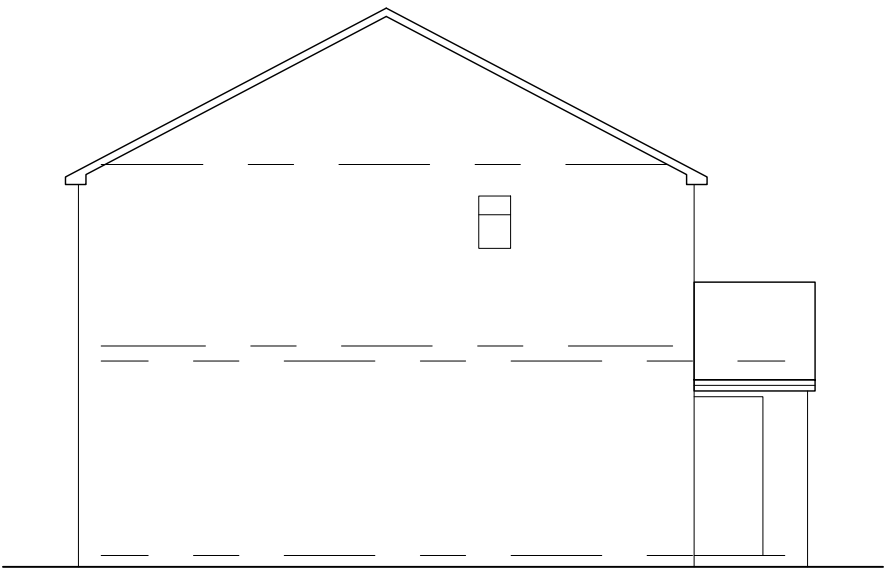

SIDE ELEVATION
(EXISTING)

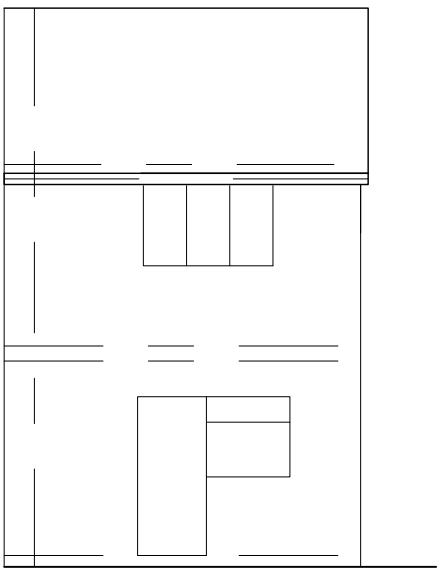


REAR ELEVATION
(EXISTING)

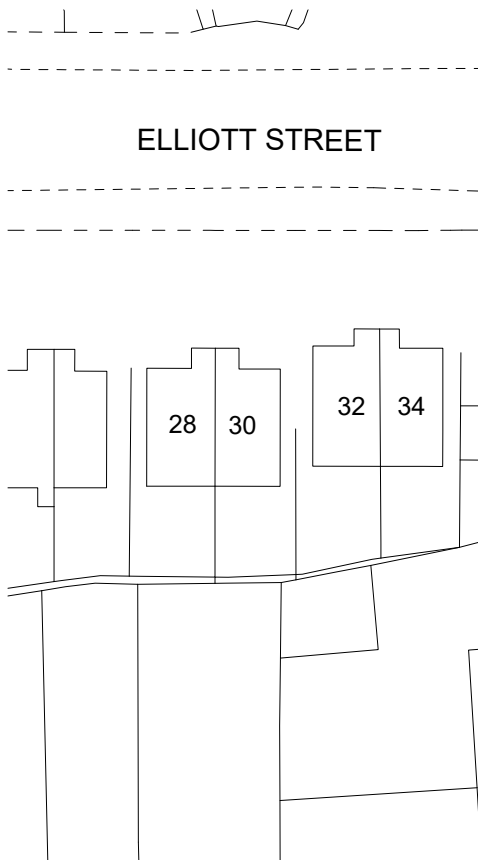


SITE PLAN
(EXISTING)

Building Design Services M.FAROOQ 418 Bury Road Rochdale OL11 5EU 01706 712231 0796 7605 763 bds	For:	Scale:
	MR AINA MIAH	(Plan) 1:100 @ A3
	PROPOSED SINGLE STOREY REAR EXTENSION	(Elevation) 1:100 @ A3
		(Site Plan) 1:500 @ A3
	30 Elliott Street Rochdale OL12 0HF	<u>Job No. & Sheet</u> 2269/1

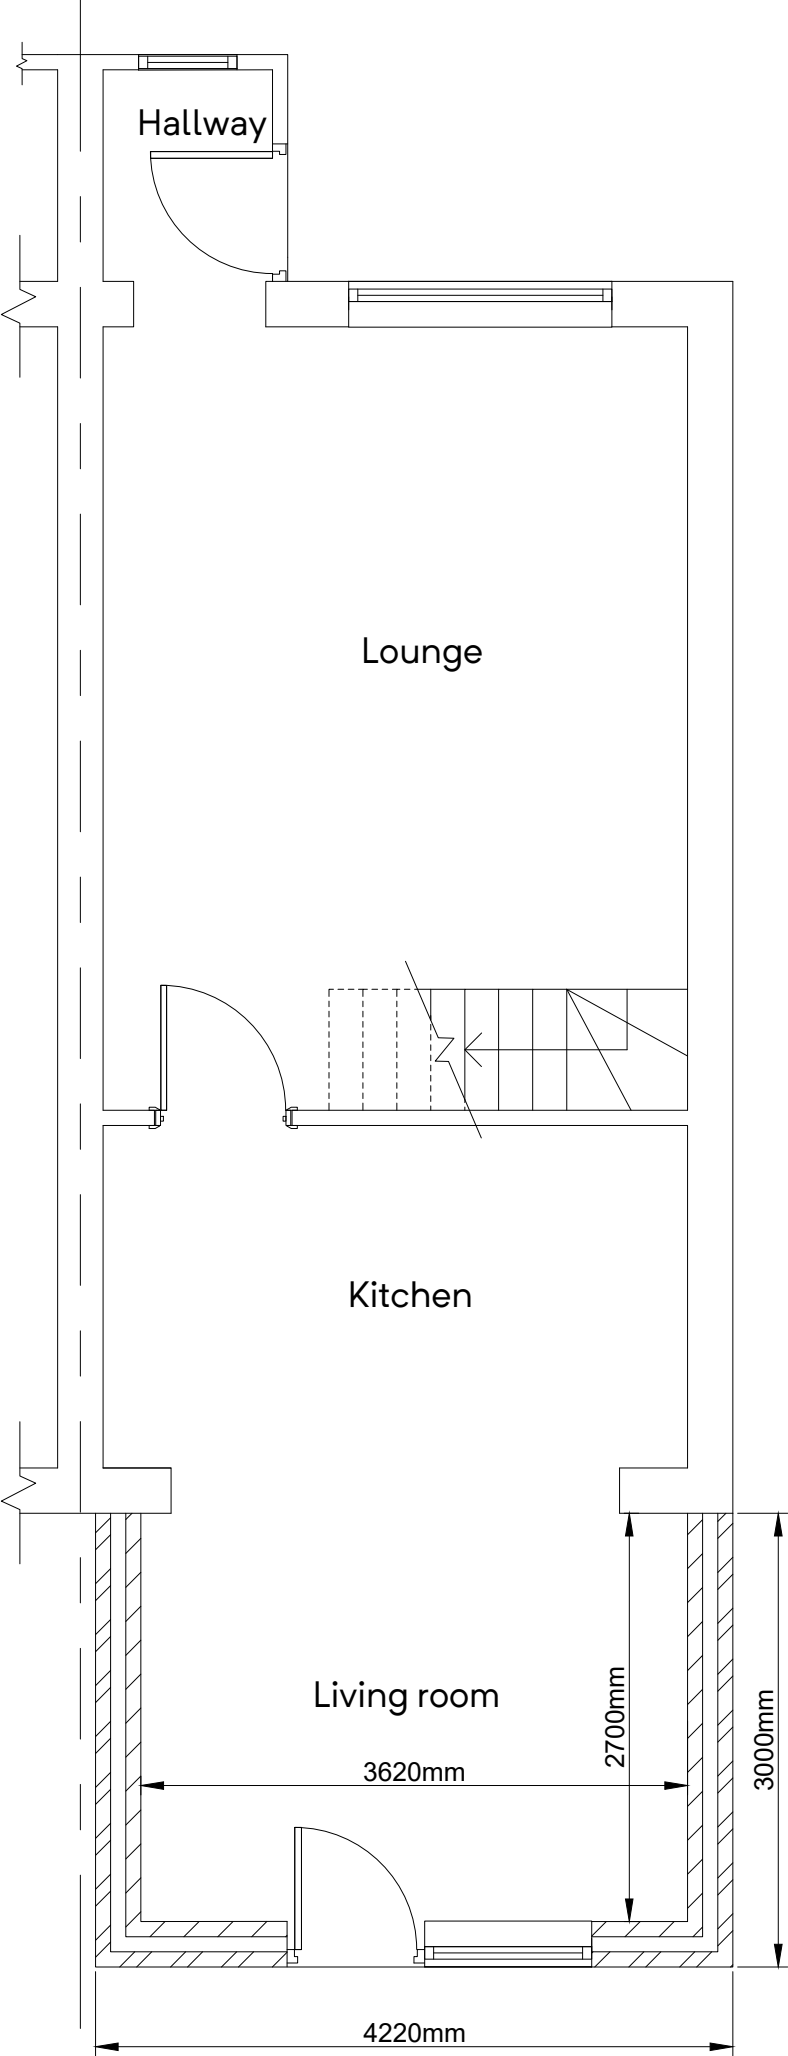


GROUND FLOOR PLAN
(PROPOSED)

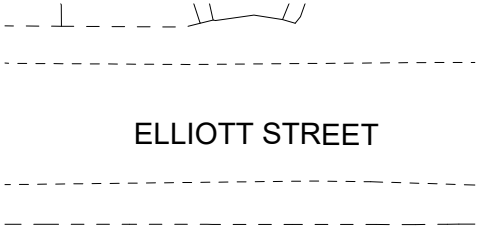

SITE PLAN
(PROPOSED)


Building Design Services M.FAROOQ 418 Bury Road Rochdale OL11 5EU 01706 712231 0796 7605 763	For:	Scale:
	MR AINA MIAH	(Plan) 1:50 @ A3
	PROPOSED SINGLE STOREY REAR EXTENSION	(Site Plan) 1:50 @ A3
bds	30 Elliott Street Rochdale OL12 0HF	Job No. & Sheet 2269/2

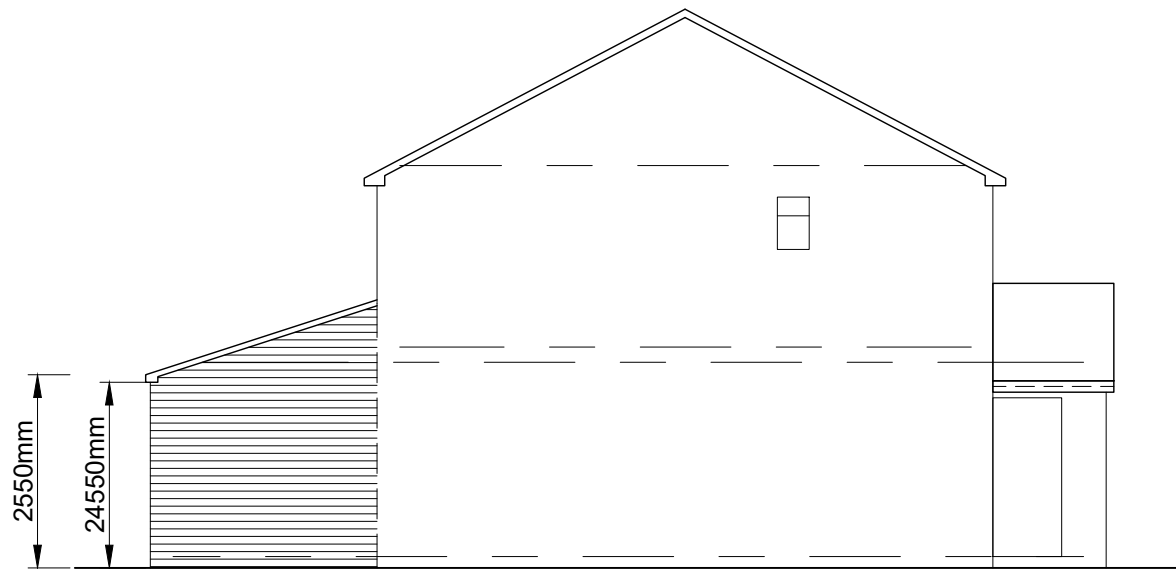

SIDE ELEVATION
(PROPOSED)



REAR ELEVATION
(PROPOSED)

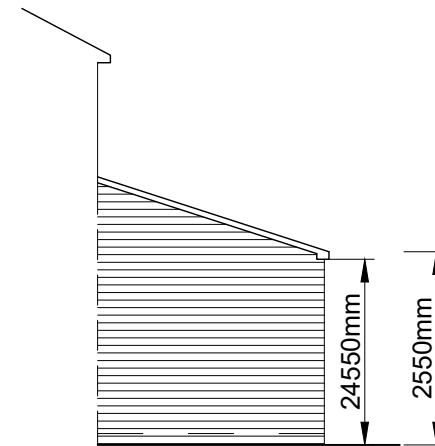

SIDE ELEVATION
(PROPOSED)

Building Design Services

M.FAROOQ
418 Bury Road
Rochdale
OL11 5EU
01706 712231
0796 7605 763

bds

For:

MR AINA MIAH

PROPOSED SINGLE STOREY
REAR EXTENSION

30 Elliott Street
Rochdale
OL12 0HF

Scale:

(Elevation)
1:100 @ A3

Job No. & Sheet

2269/3