




01. Site overview 1



02. Site overview 2



03. Site Entrance

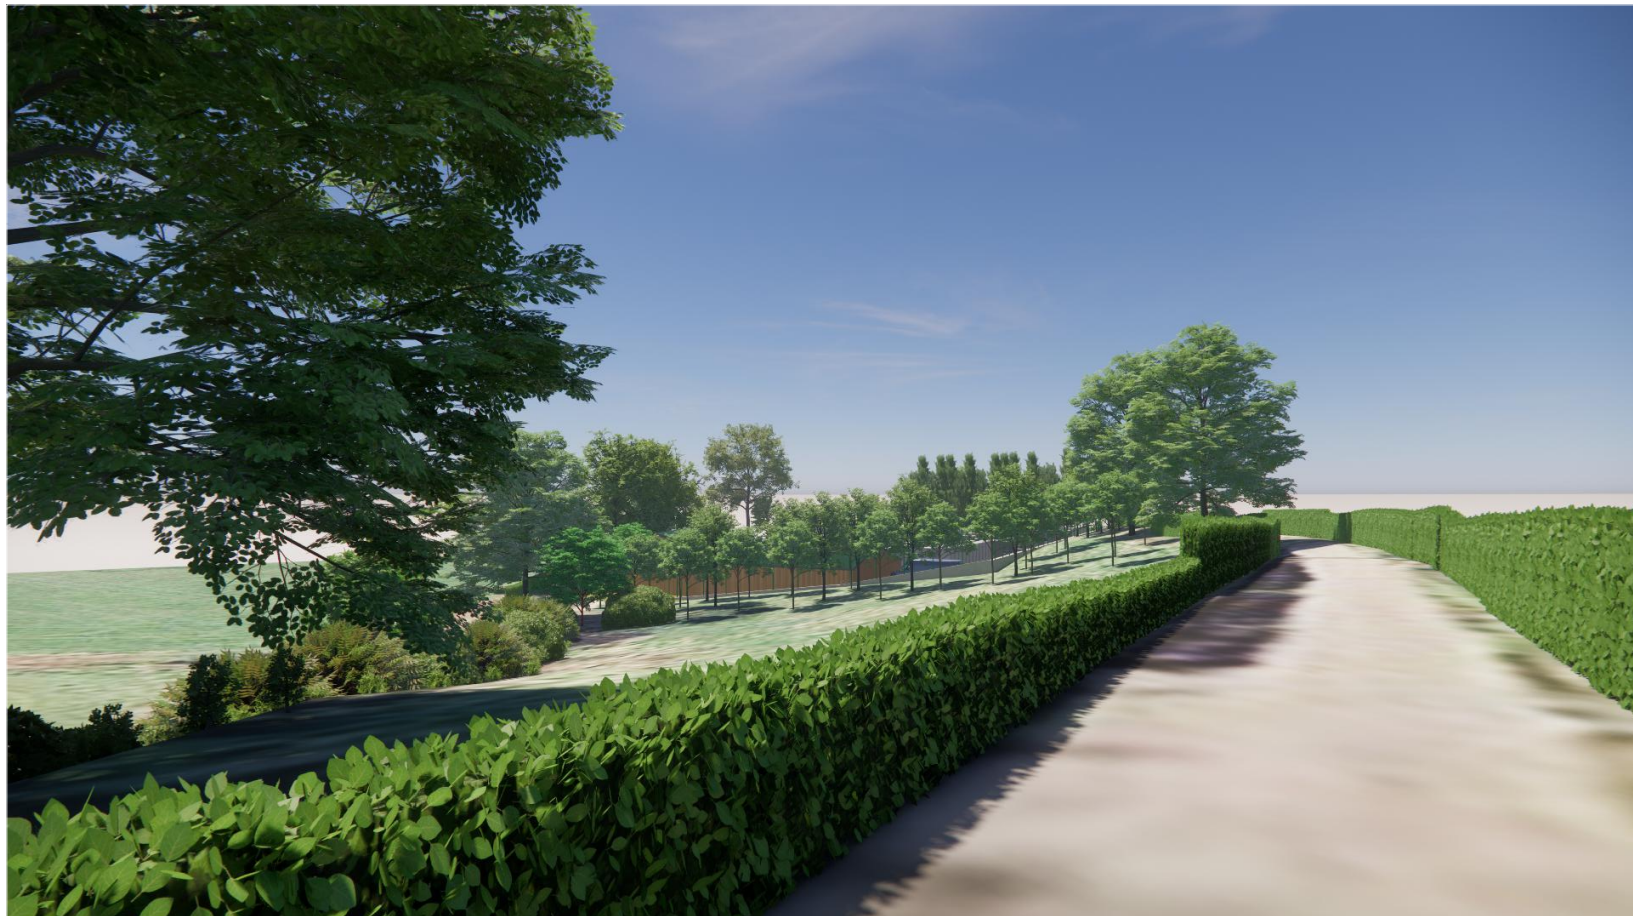

04. View from intersection of Furbarn Rd and Rake



05. View within site of access road looking South



06. View within site of access road looking North



07. View of proposed Barn along Furbarn Rd



08. View from North Eastern part of site



09. Internal view of barn structure housing battery units

This drawing and design are the property of Pye Design Ltd. and should not be reproduced without the consent in writing of Pye Design Ltd.

[illegible]

**PYE
DESIGN
ARCHITECTS**
RIBA Chartered Practice

Market Street
Hindley
Wigan
WN2 3AE

01942 256007
info@pyedesign.co.uk

LOCATION
CLAY LANE / FURBARN ROAD,
NORDEN,
ROCHDALE,
OL11 5UT

PROJECT

57MW BATTERY ENERGY STORAGE
DEVELOPMENT

CLIENT
SHAW-ENERGI LTD.

DRAWING TITLE
SITE 3-D VIEWS

PURPOSE OF ISSUE
PLANNING APPLICATION

DRAWN BY ARP	CHECKED BY IP	DATE May 2023
SCALE (@ A1) N.T.S	PROJECT NUMBER 4130	
DRAWING NUMBER 4130-P-508		REV A