



D-D VIEW



A-A VIEW

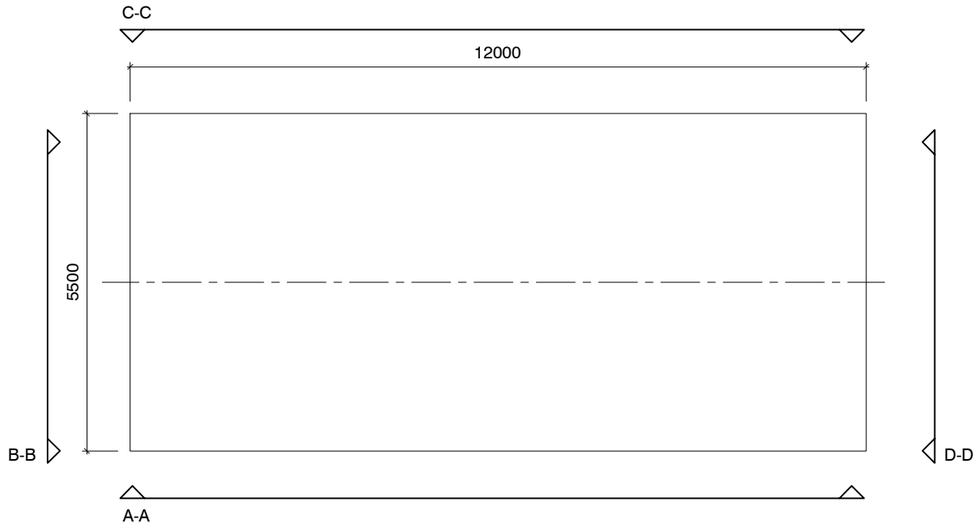

B-B VIEW



C-C VIEW

scale 1:100 0 5m

NOTES
1. This drawing is the copyright of Space Plus Architects Ltd
2. Do not scale from this drawing
3. Use figure dimensions only

REVISION COMMENTS
COMMENTS

SPACE+

WWW.SPACEPLUSARCHITECTS.COM

SUITE 3 , 3RD FLOOR
TEMPEST BUILDING
12 TITHEBARN ST
LIVERPOOL, L2 2DT

PROJECT NUMBER + TITLE
0139 KINGSWAY POWER PLANT, ROCHDALE

DRAWING
CONTAINERISED ELECTRICAL SWITCHGEAR ROOM

DRAWING NUMBER
PL-404

DRAWING REVISION
-

DRAWING PURPOSE
PLANNING

SCALE
1:100 @ A3

DATE
24th Oct 2018

DRAWN
KW

CHECKED
-