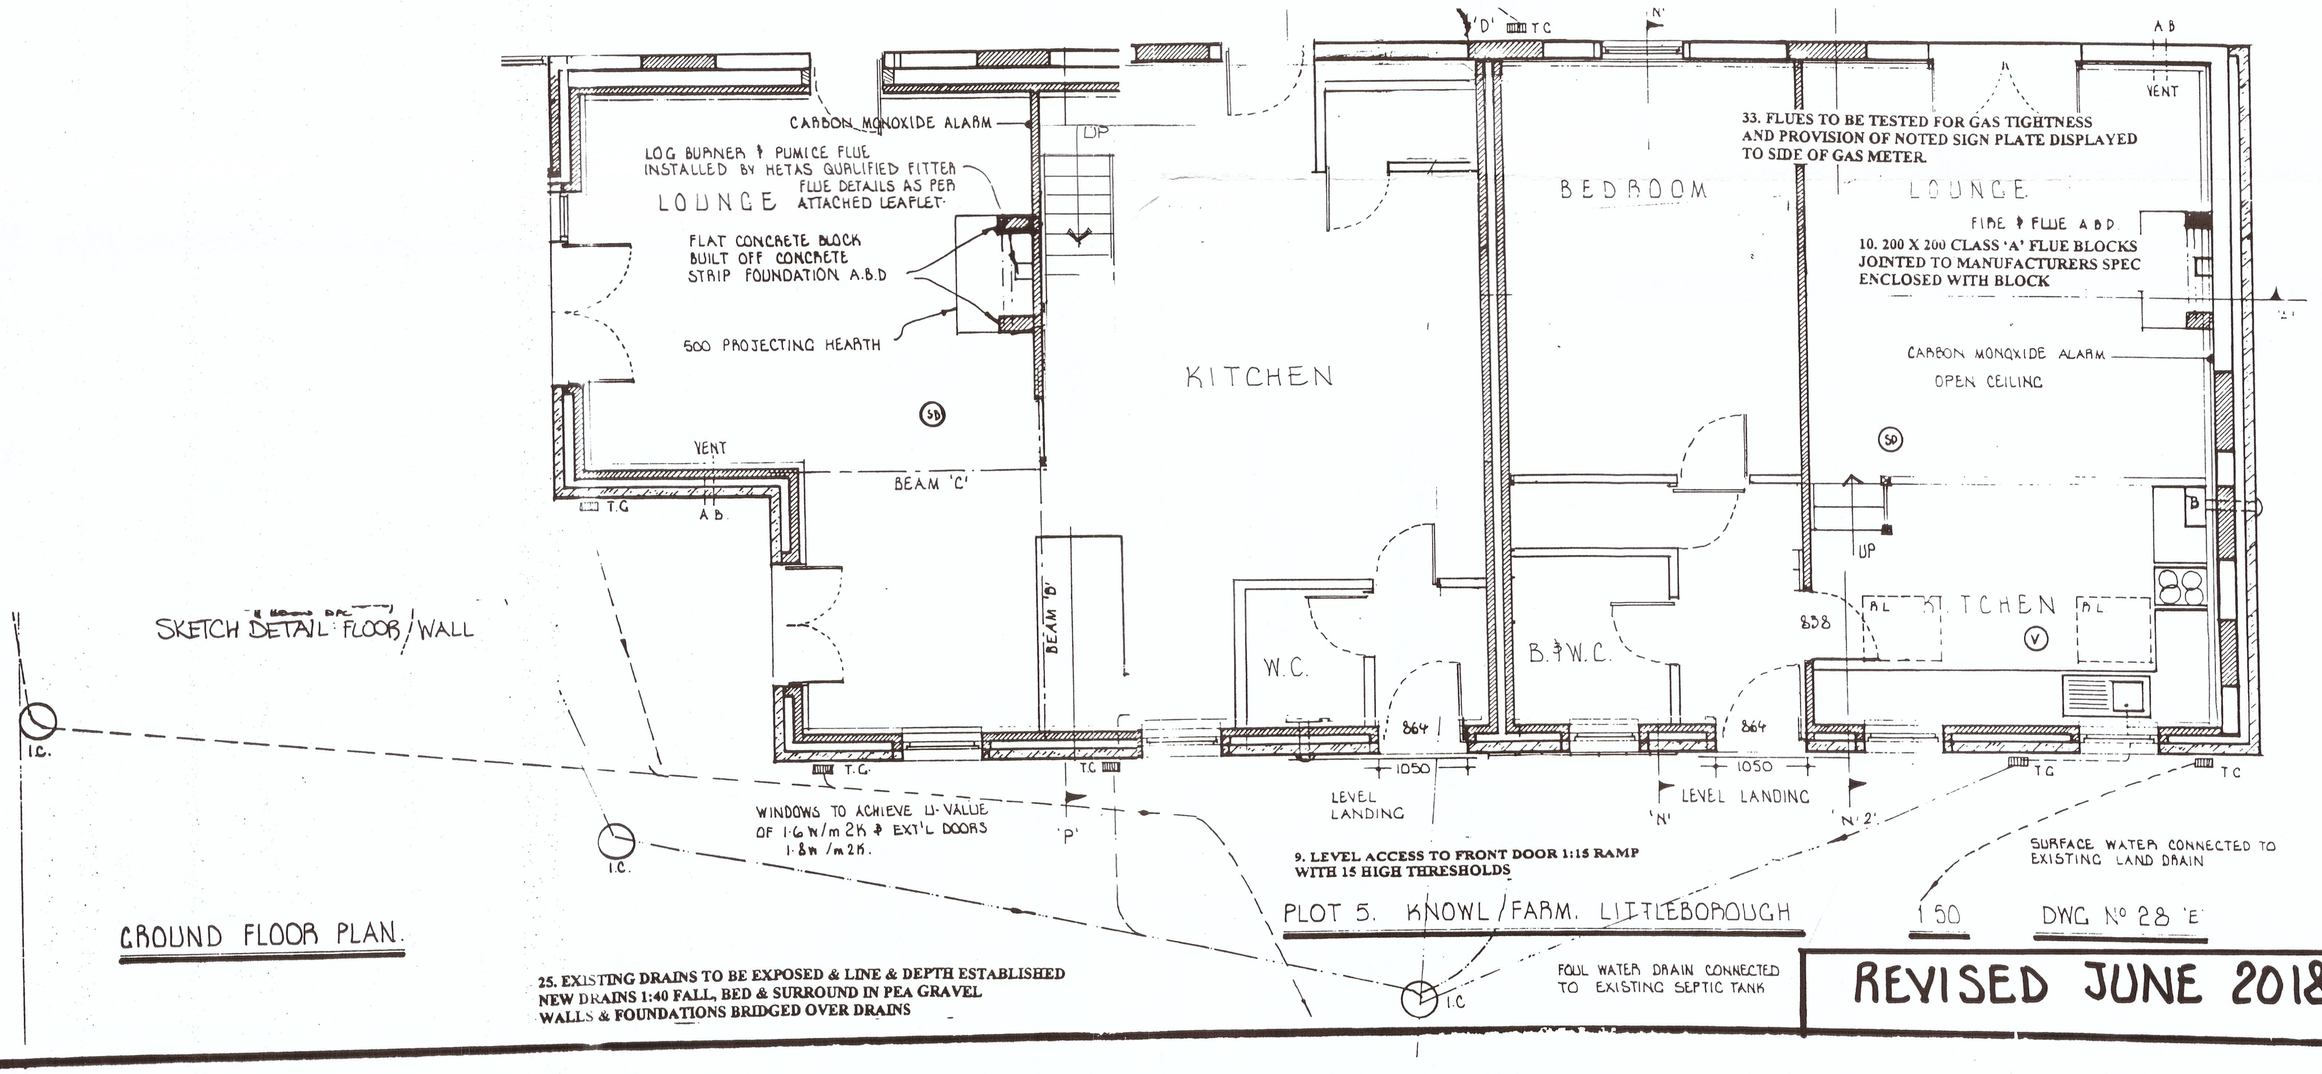

GROUND FLOOR PLAN.

PLOT 5. KNOWL/FARM. LITTLEBOROUGH

1:50 DWG No 28 'E'

25. EXISTING DRAINS TO BE EXPOSED & LINE & DEPTH ESTABLISHED
NEW DRAINS 1:40 FALL, BED & SURROUND IN PEA GRAVEL
WALLS & FOUNDATIONS BRIDGED OVER DRAINS

REVISED JUNE 2018