
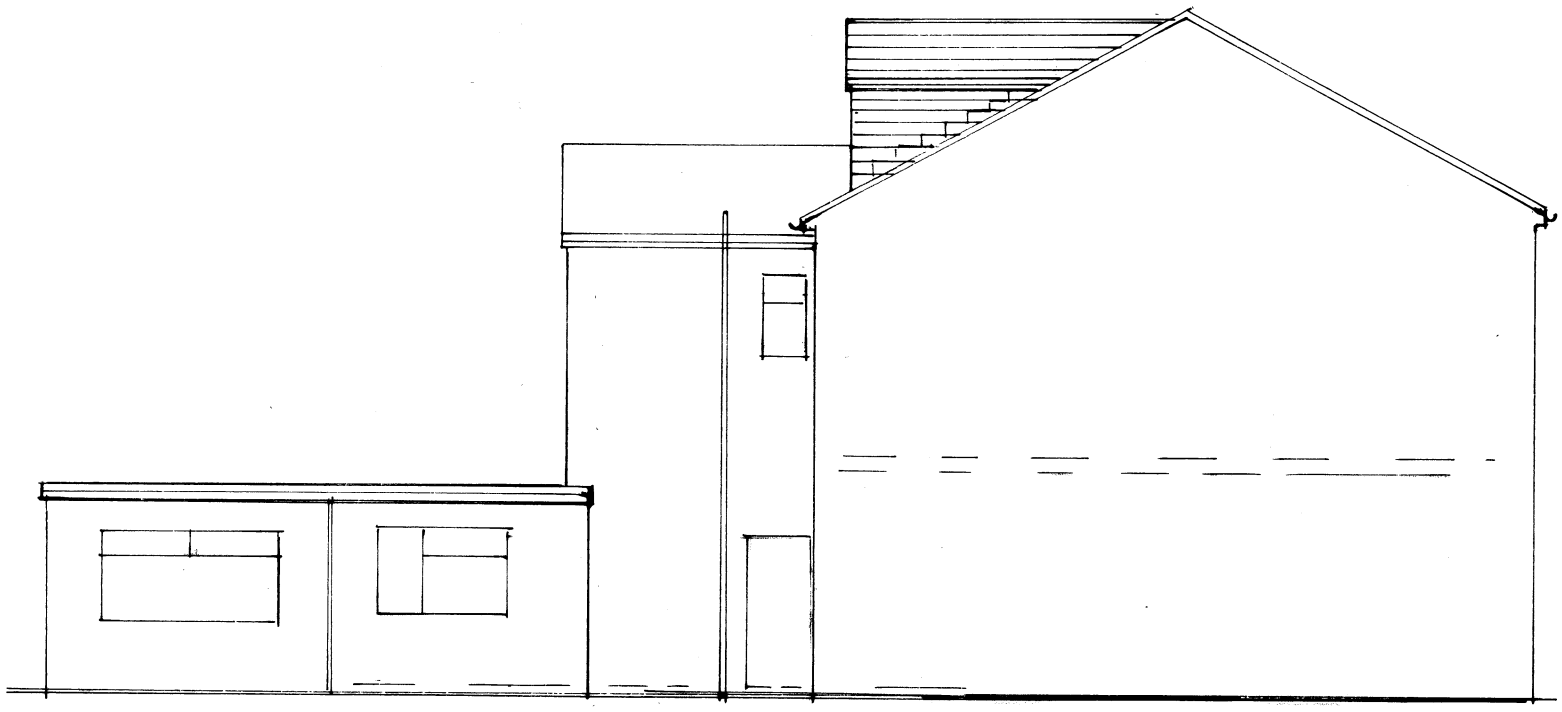


SIDE ELEVATION
(PROPOSED)

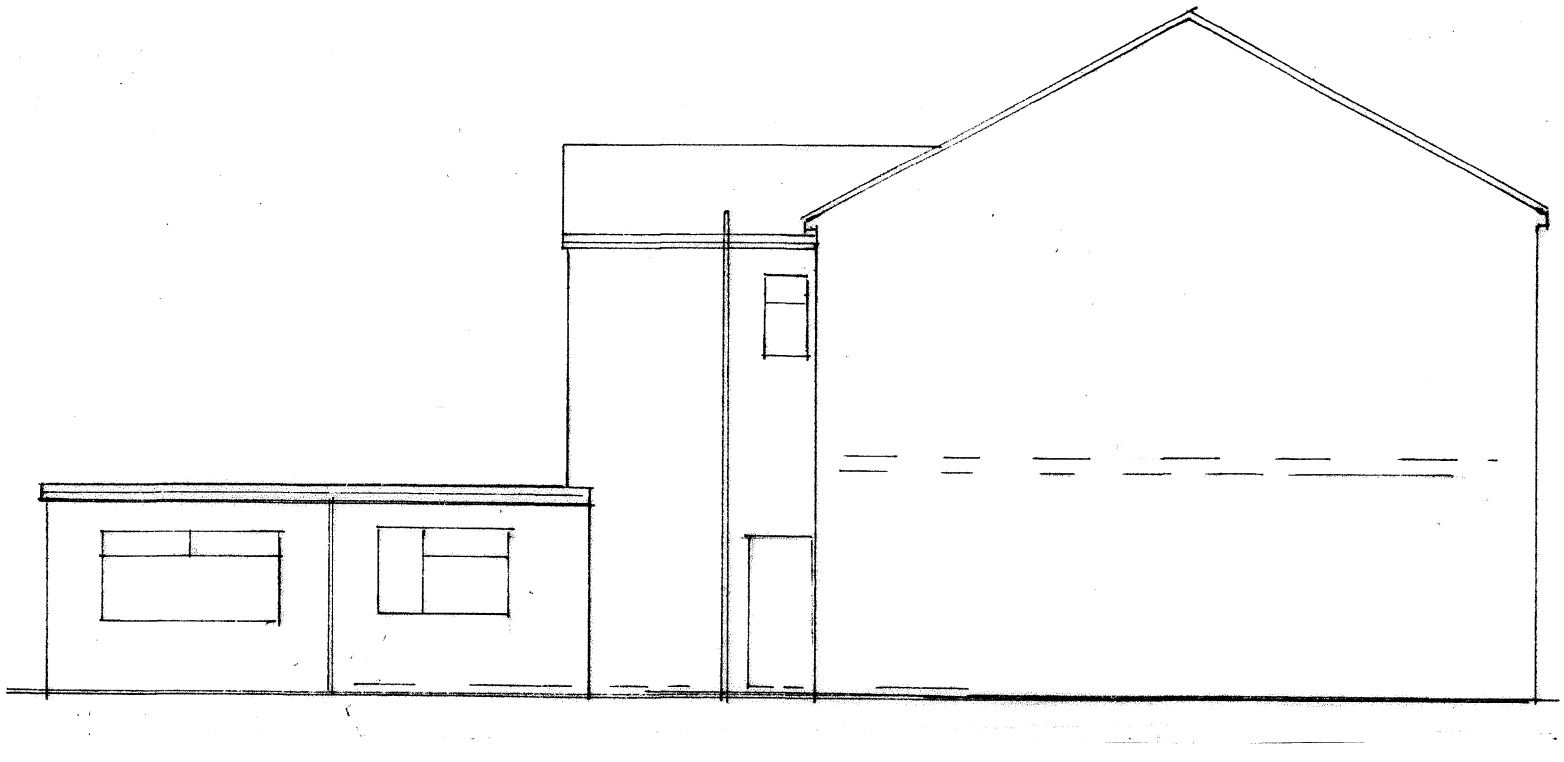

SIDE ELEVATION
(EXISTING)

BUILDING DESIGN SERVICES
M. FAROOQ
6 Stock Close, Shawclough, Rochdale OL12 6BB
Tel: 01706 712231 Mob: 07967605763

PROPOSED REAR DORMER AND ALTERATIONS TO EXISTING BUILDING AT 173 ROOLEY MOOR ROAD ROCHDALE OL12 7DQ

For: Mr KHALID AYUB

Elevation *Scale 1:100*

A 1482/ 5