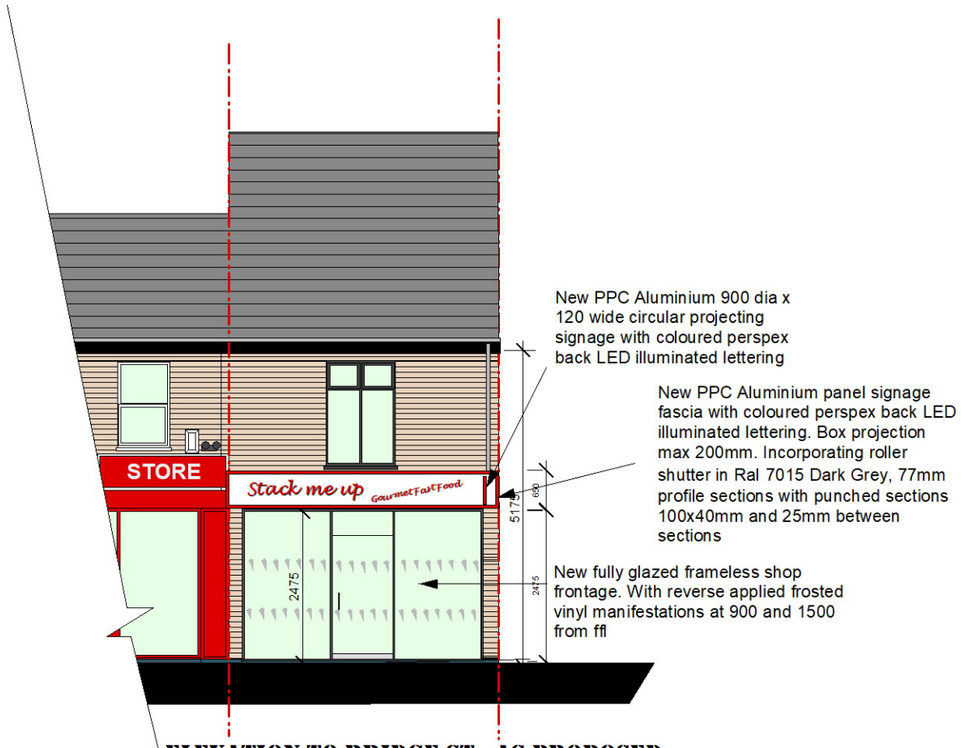

ELEVATION TO BRIDGE ST - AS PROPOSED



EXAMPLE OF PROPOSED FRAMELESS GLASS SHOP FRONTAGE



EXAMPLE OF PROPOSED EXTERNAL COLD STORAGE ROOM

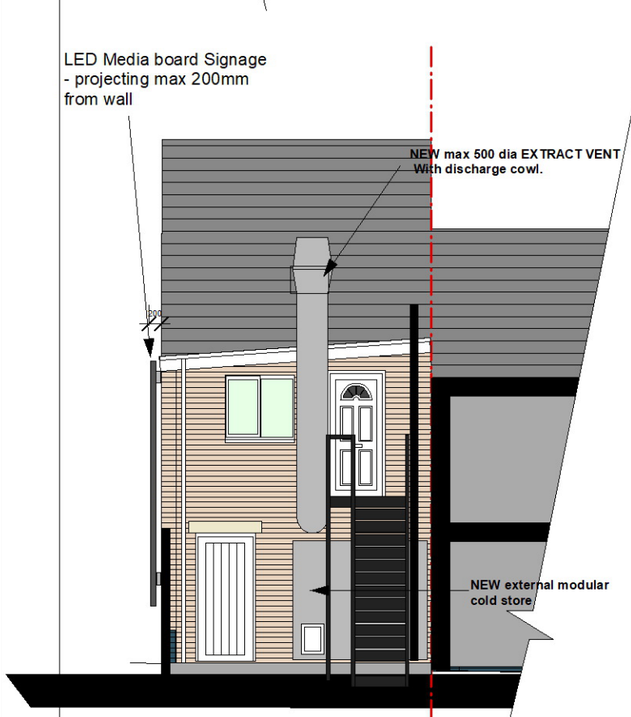

REAR ELEVATION - AS PROPOSED

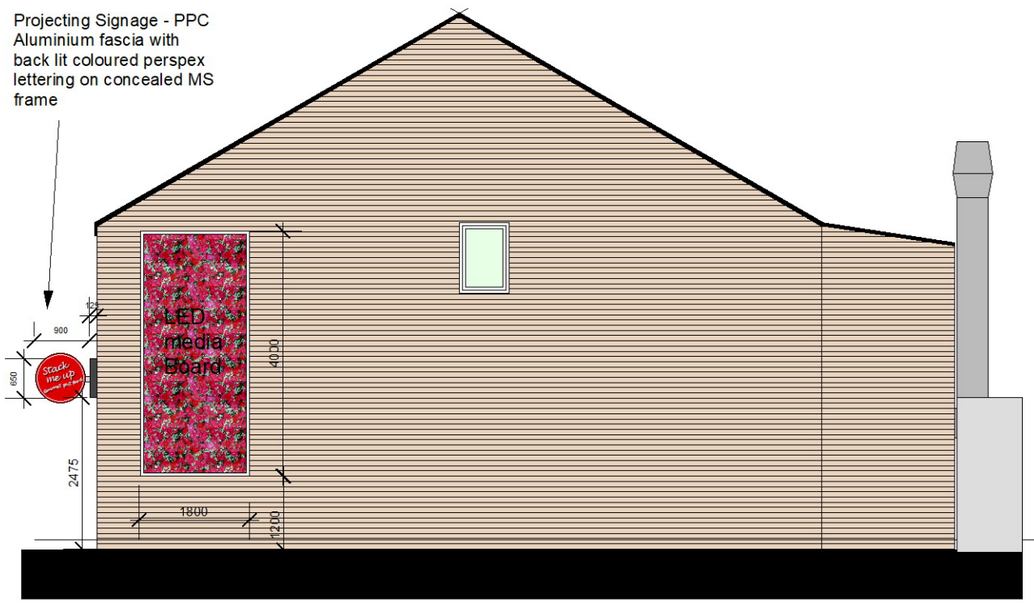

SIDE ELEVATION TO ELIZABETH ST - AS PROPOSED

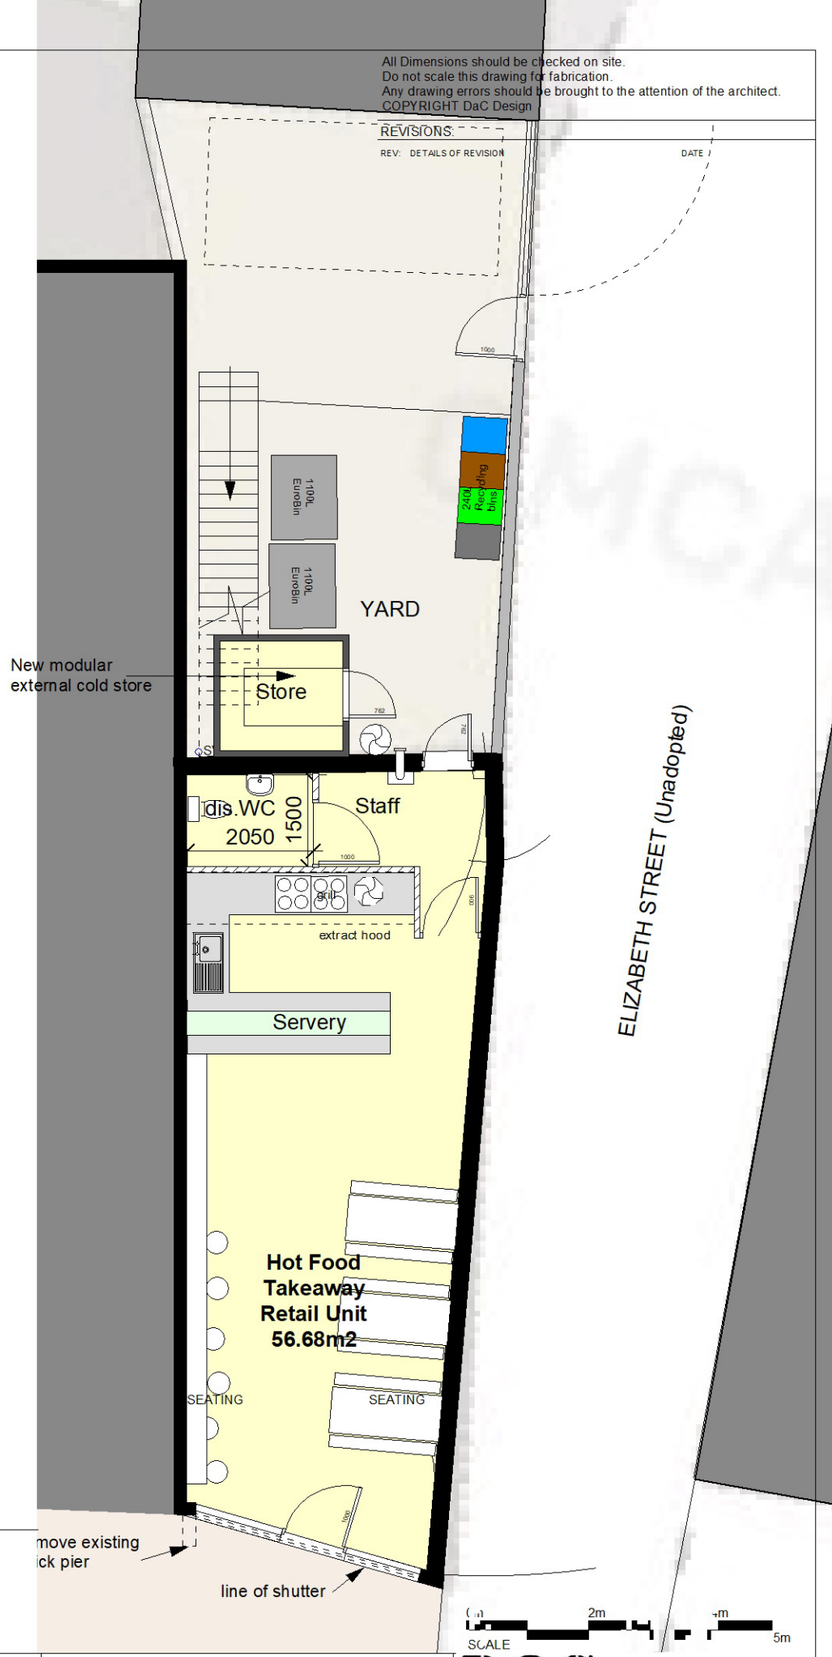

P02A	DRAWING: FLOOR PLANS & ELEVATIONS as PROPOSED	CLIENT:	Ms Mehnaz Akhtar
	JOB TITLE: CHANGE of USE A1 to Sui Generis Takeaway _ 30 Bridge St, Heywood, Oldham, OL10 1JF	SCALE:	1:100 @ A3
		DATE:	Mar 2022

D@C DESIGN
ARCHITECTURE & PLANNING
0776 452 3545 0161 425 3934