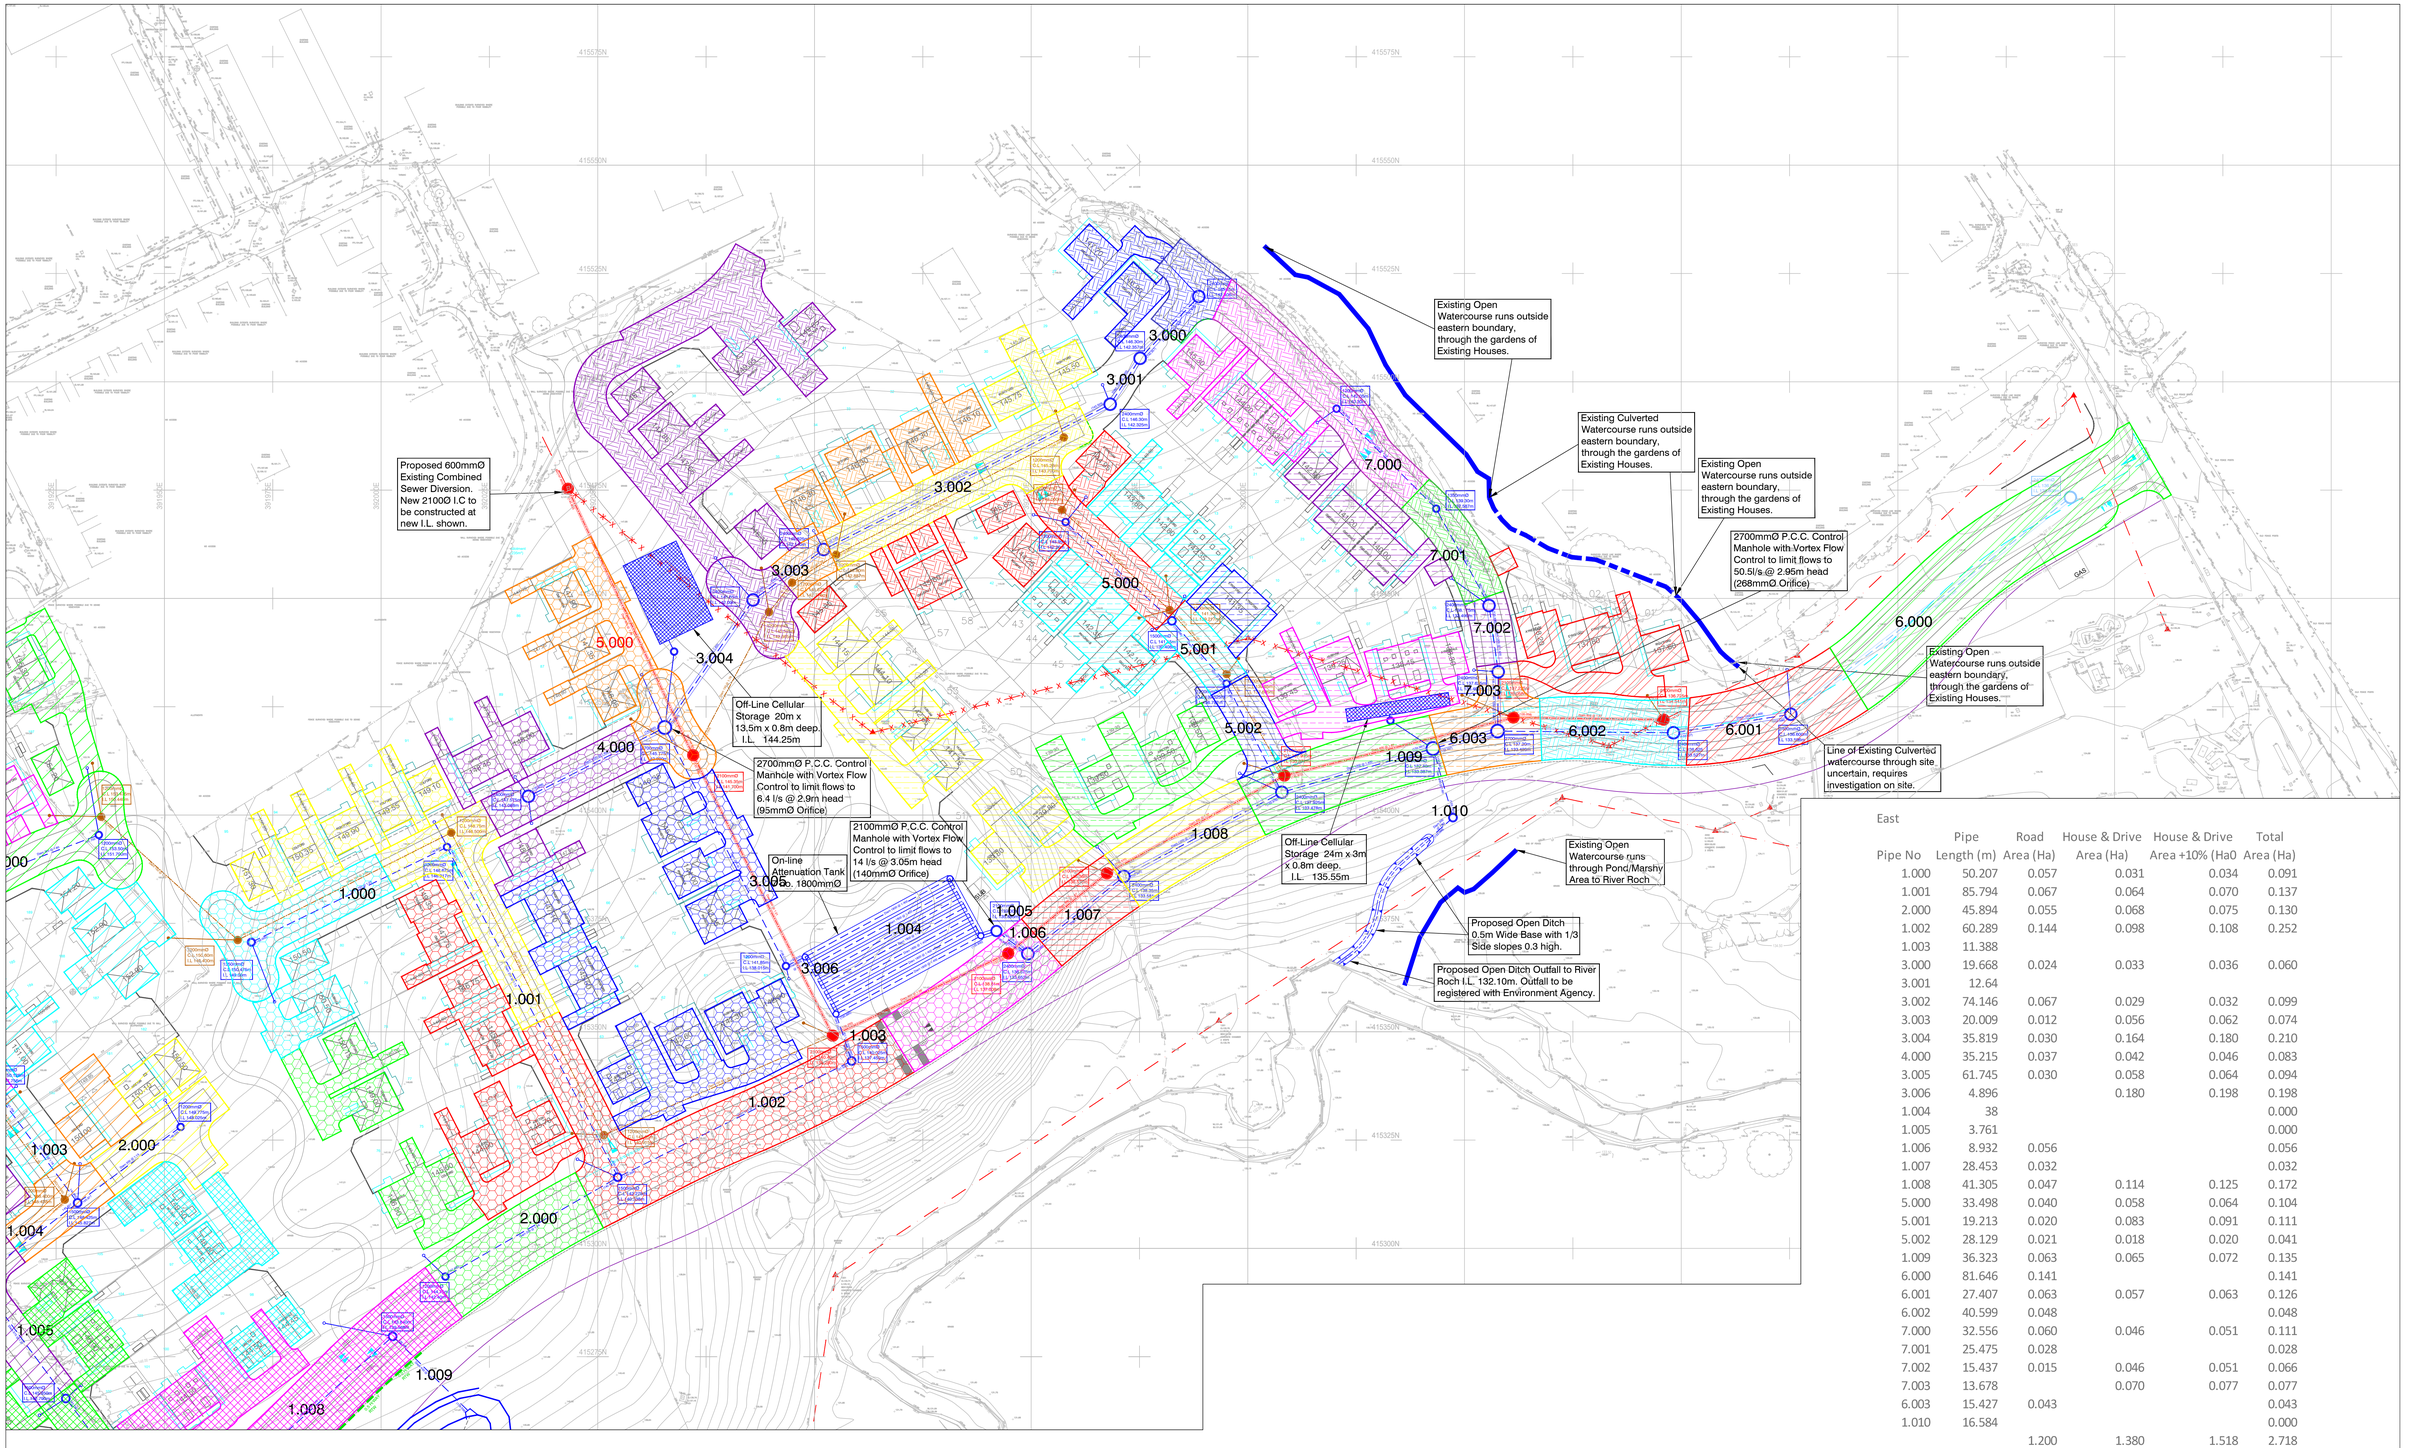

Pipe No	Pipe Length (m)	Road Area (Ha)	House & Drive Area (Ha)	House & Drive Area +10% (Ha0	Total Area (Ha)
1.000	50.207	0.057	0.031	0.034	0.091
1.001	85.794	0.067	0.064	0.070	0.137
2.000	45.894	0.055	0.068	0.075	0.130
1.002	60.289	0.144	0.098	0.108	0.252
1.003	11.388				
3.000	19.668	0.024	0.033	0.036	0.060
3.001	12.64				
3.002	74.146	0.067	0.029	0.032	0.099
3.003	20.009	0.012	0.056	0.062	0.074
3.004	35.819	0.030	0.164	0.180	0.210
4.000	35.215	0.037	0.042	0.046	0.083
3.005	61.745	0.030	0.058	0.064	0.094
3.006	4.896		0.180	0.198	0.198
1.004	38				0.000
1.005	3.761				0.000
1.006	8.932	0.056			0.056
1.007	28.453	0.032			0.032
1.008	41.305	0.047	0.114	0.125	0.172
5.000	33.498	0.040	0.058	0.064	0.104
5.001	19.213	0.020	0.083	0.091	0.111
5.002	28.129	0.021	0.018	0.020	0.041
1.009	36.323	0.063	0.065	0.072	0.135
6.000	81.646	0.141			0.141
6.001	27.407	0.063	0.057	0.063	0.126
6.002	40.599	0.048			0.048
7.000	32.556	0.060	0.046	0.051	0.111
7.001	25.475	0.028			0.028
7.002	15.437	0.015	0.046	0.051	0.066
7.003	13.678		0.070	0.077	0.077
6.003	15.427	0.043			0.043
1.010	16.584				0.000
		1.200	1.380	1.518	2.718

B	19/01/24	ME	Impermeable Areas revised following revised Arch Development Layout.
A	11/04/23	ME	Impermeable Areas revised following revised Arch Development Layout.

Drawing Revisions

North Point

Quality Ass.

UKAS 005 Quality Assurance ISO 9001:2008 SGS Certificate GB50/54539

Original Size: A0

Project: Smithy Bridge Rochdale

Client: Taylor Wimpey (Manchester)

Title: Impermeable Area Layout Sheet 1 of 2

Copyright Acknowledgement: Ordnace Survey© ©Crown Copyright. All rights reserved. Licence No: AL100017966.

Drawn: ME | Checked By: SRG | Date: Oct 22 | Scale: 1:500

IronsideFarrar Environmental Consultants
Environmental Planners, Civil Engineers, Landscape Architects, Graphic Design

3 Wrinehy Court MANCHESTER M28 3NJ
Tel. 0161 703 8801 Fax. 0161 703 8279
manchester@ironsidefarrar.com
EDINBURGH BELLSHILL

Drawing No.: 30329/106/1 | Revision: B