COPYRIGHT RESERVED.
This drawing is the property of A.J.Cocker Associates Ltd. and must not be copied or used in whole or in part without their consent.

CDM:
Clients and contractors working on projects lasting more than 30 days or involving more than 500 person days must fulfil their duties under the CDM regulations 2015



Existing elevation to Stationers Entry

Existing elevation to The Butts

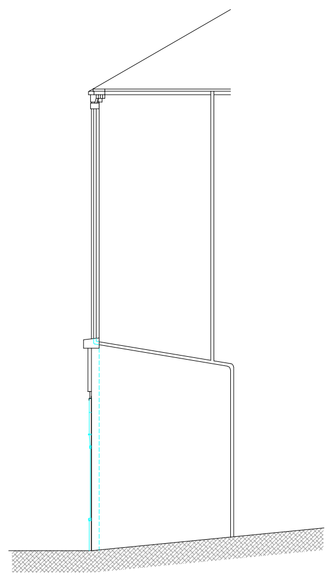

Part return elevation to The Butts Avenue

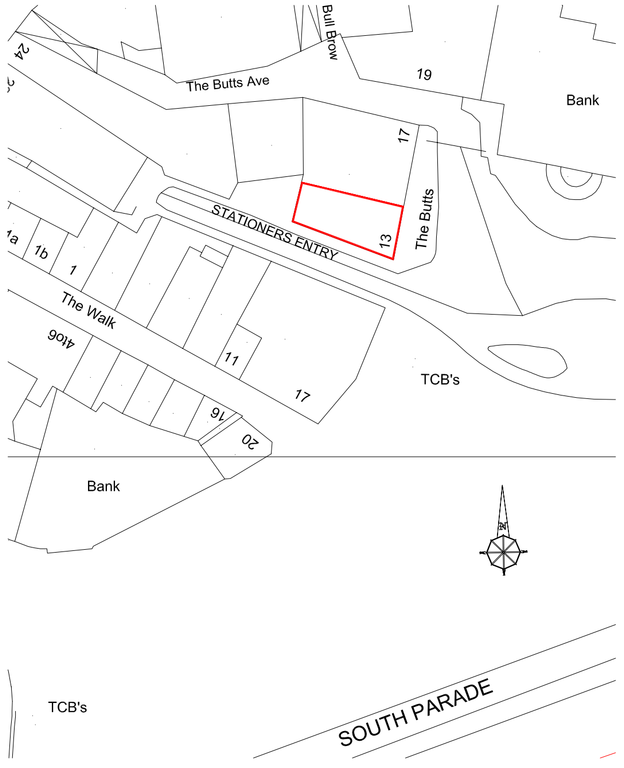

Location Plan 1:500



Ground Floor Plan

rev:	date:	description

AJ COCKER ASSOCIATES
CHARTERED BUILDING SURVEYORS
New Century House
176 Drake Street
Rochdale
OL16 1UP
Tel: 01706 764880
Fax: 01706 764881
www.ajcockerassociates.co.uk
mail@ajcockerassociates.co.uk

RICS the mark of property professionalism worldwide

Project: Proposed change of use 13 The Butts Rochdale, OL16 1ES Existing and Proposed	scale: 1:50 date: Oct. 2020 drawn: NL
Client: Mr. L.Spencer	Dwg. Nr. S458-01