


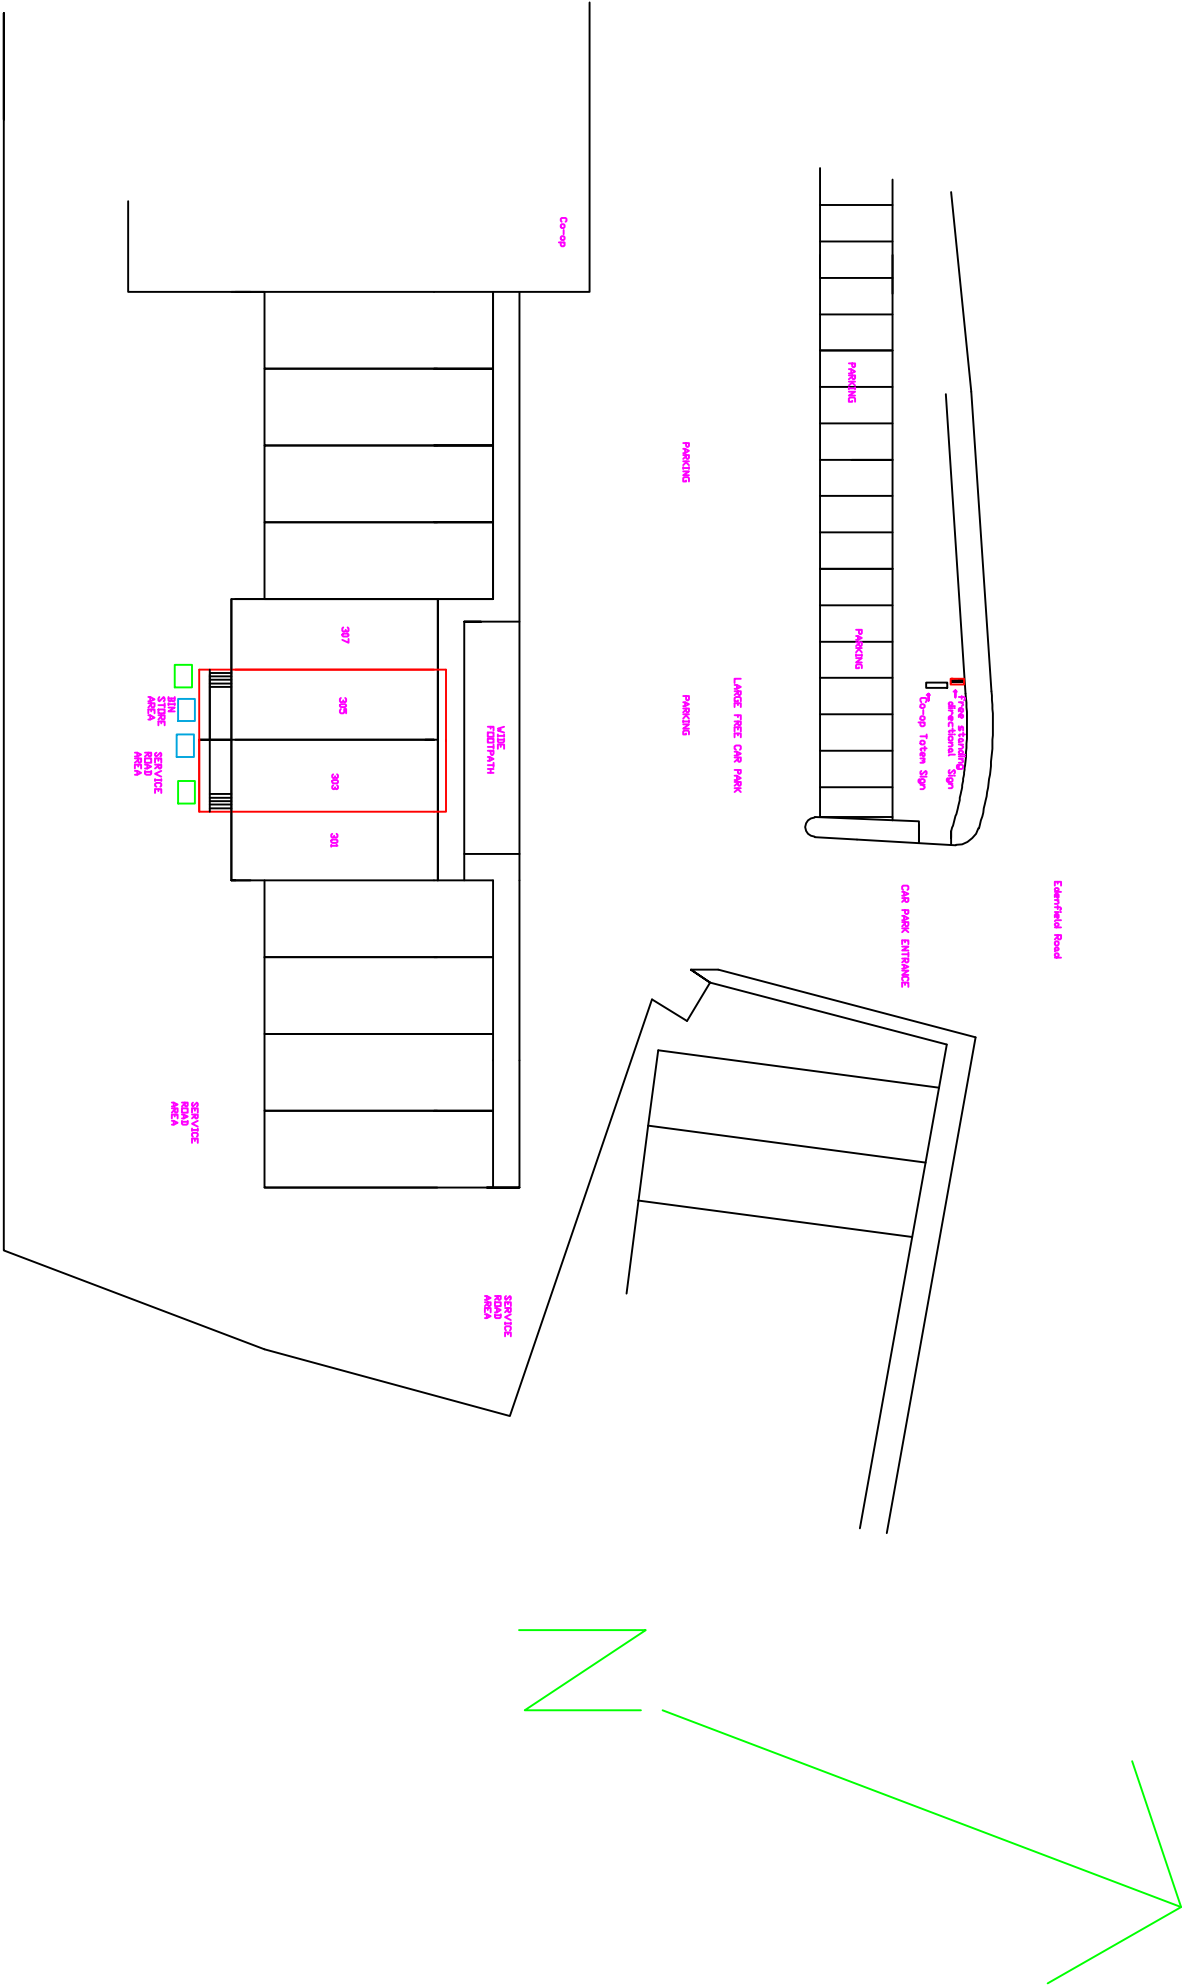

EXISTING BLOCK
PLAN LAYOUT
1:500

DO NOT SCALE OF THIS DRAWING TAKE ALL DIMENSIONS ON SITE (builders Note) Do not start any works until all the approvals have been obtained. Any discrepancy to be reported to Plans Drawn as soon as possible.		Project: ROCHDALE MET BOROUGH COUNCIL PLANNING APPLICATION	
client:	ROCHDALE TAKEAWAY SALES LIMITED, TAYYAB AKHLAQ, 303,305, EDENFIELD ROAD, CUTWATE, ROCHDALE, OL11 5AG. TEL 07779364065	PLANS DRAWN tel.no 07952934281 07856609593 email Ba.winterbottom @aol.com www.plansdrawn.org	
drawn:	DRW		
drawing title:	NEW SHOP FRONTAGE SIGN	date:	MAY, 2024
project no:		drw. no:	A3 paper
ER 303		07	