



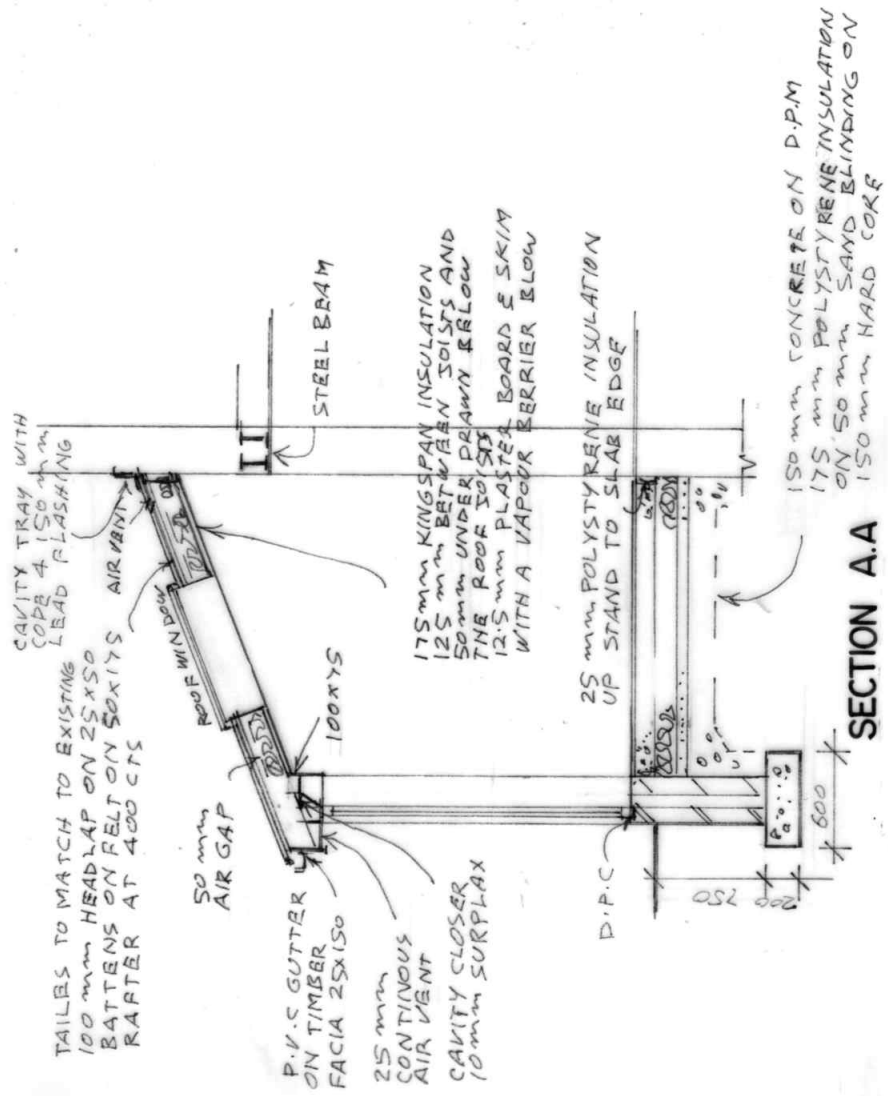

Floor: 50 x 125 or 50 x 150 floor joists at 400cts
19mm floorboard on DPM
75mm Kingspan Insulation on existing garage
floor and the slab to be determined on site.
Or
Floor: 100mm concrete on DPM 75mm
Kingspan insulation.
Existing cavity wall to be sufficiently
insulated to achieve 0.18 w/m²k u-value

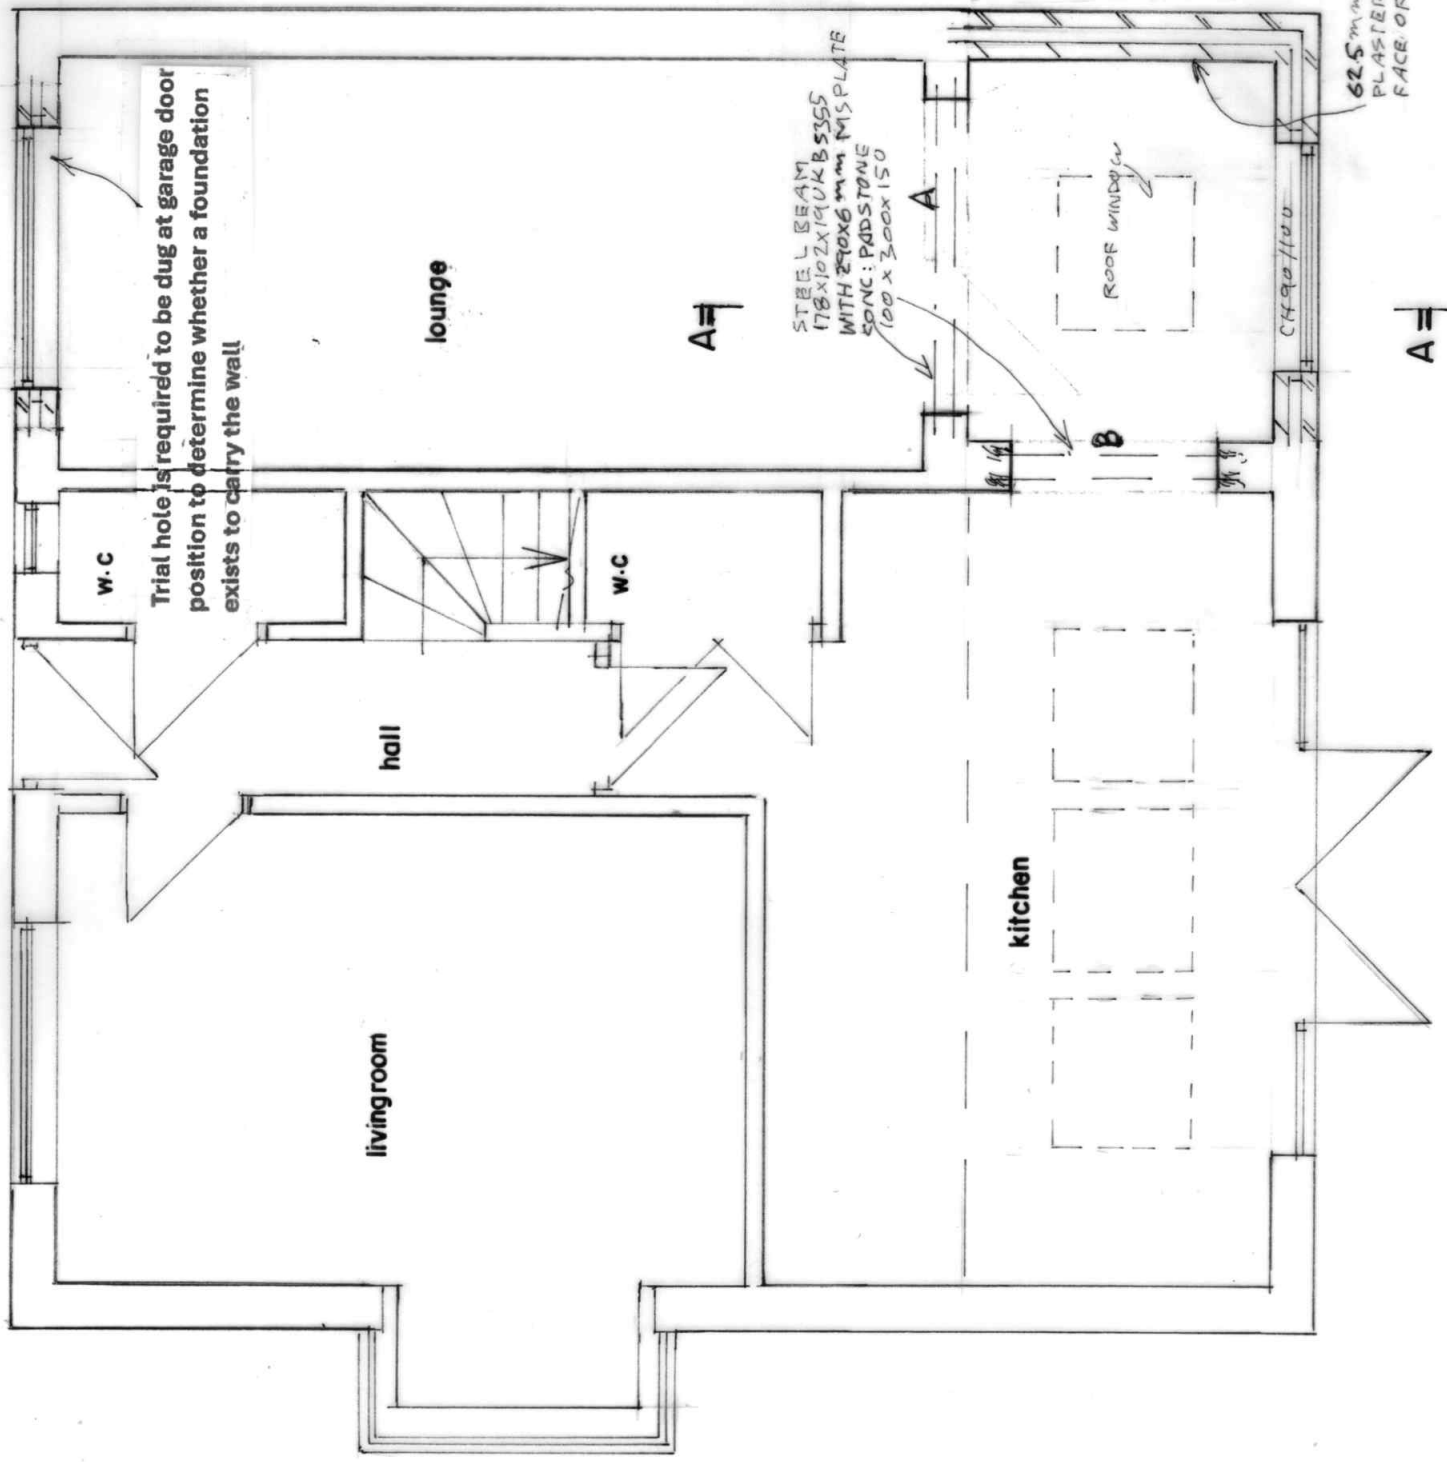

BUILDING DESIGN SERVICES	
M. FAROOQ	
418 Bury Road Rochdale OL11 5EU.	
Tel: 01706 712231 Mob: 07967605763	
PROPOSED SINGLE STOREY REAR EXTENSION AND CONVERSION OF GARAGE INTO HABITABLE ROOM AT 39 ROYLE ROAD ROCHDALE OL11 3ET	
For: Mr. BASIT ALI KHAN	2170/2
Plan & Section	Scale 1:50