
NATIONAL MAP CENTRE

OS Plan B&W

ENTWISTLE

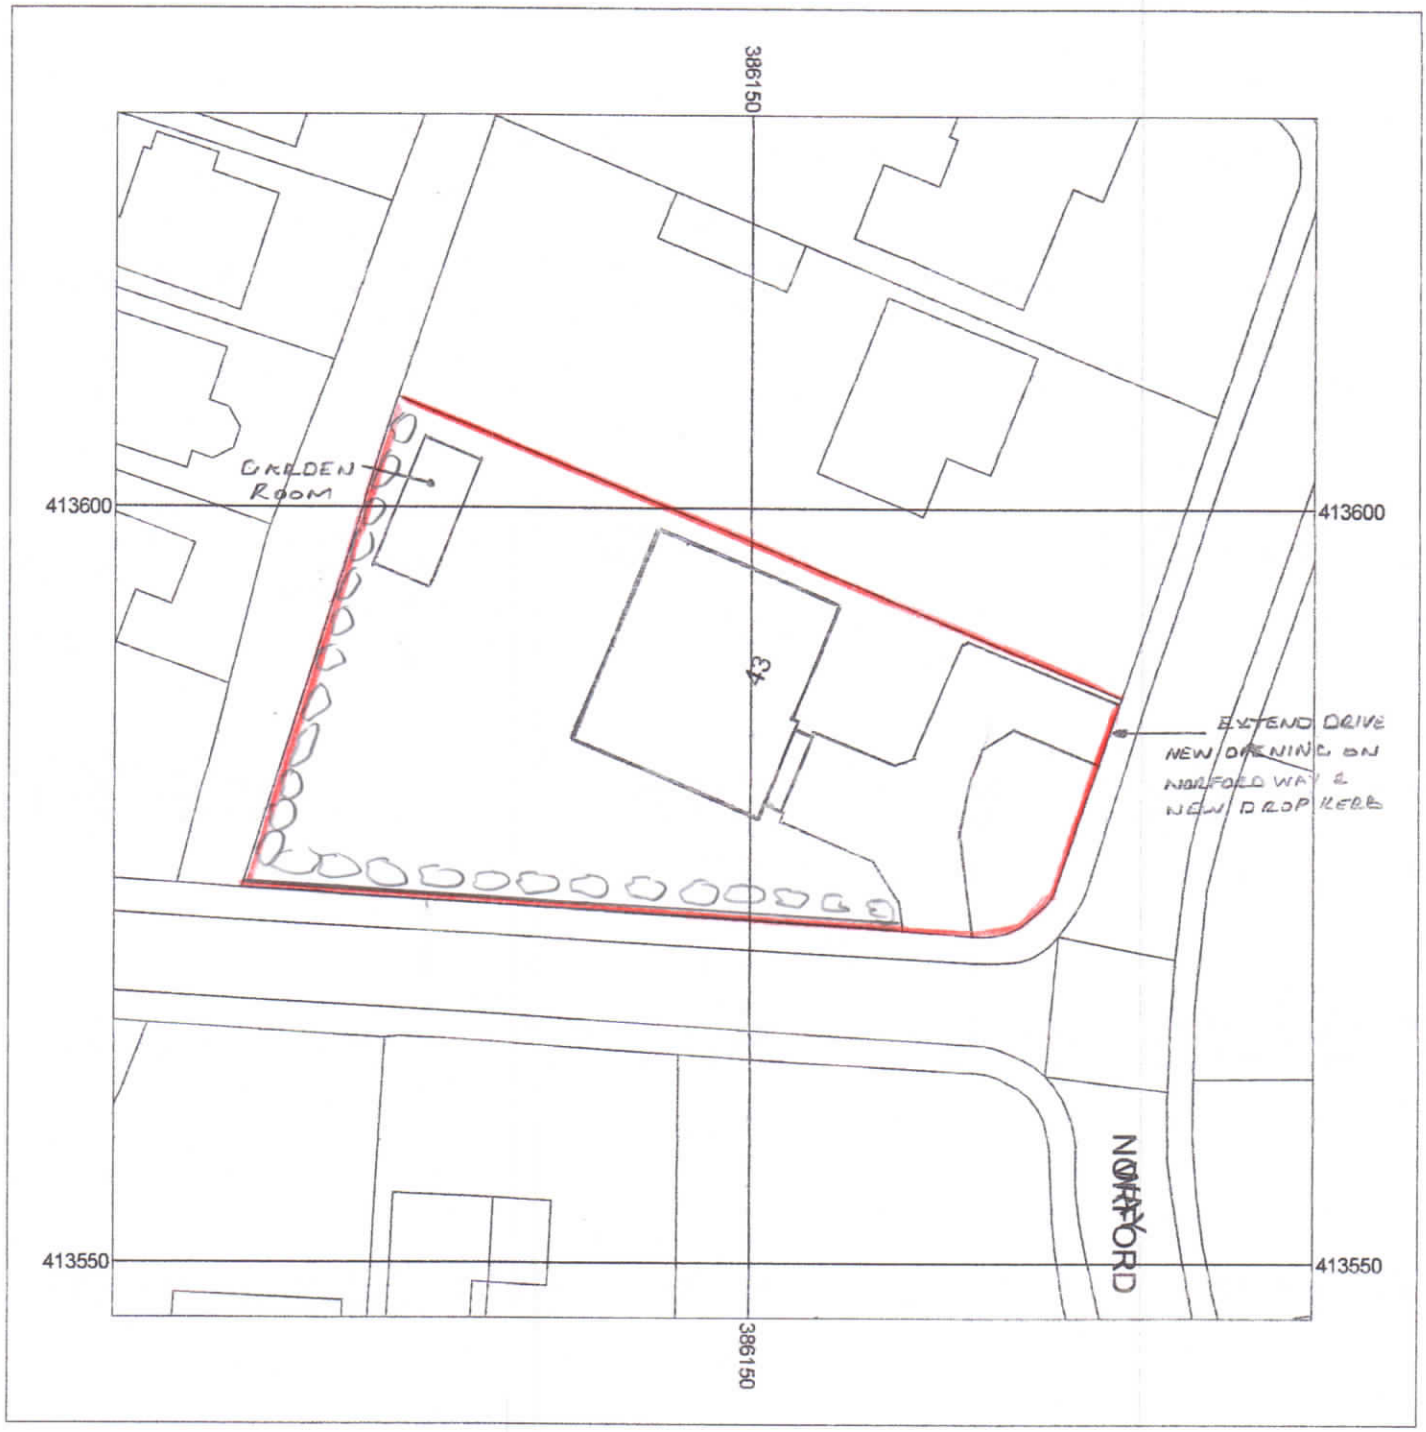

Metres
0 2.5 5 10 15 20 25

Scale: 1:500

Map data

PROPOSED SITE PLAN

Supplied by:	Entwistle Thorpe
License number:	100031961
Produced:	25/04/2019
Serial number:	2107490

Plot centre co-ordinates:	386148,413586
Download file:	43 Norford Way.zip
Project name:	OL11 5QS

© Crown copyright and database rights 2019. OS 100031961