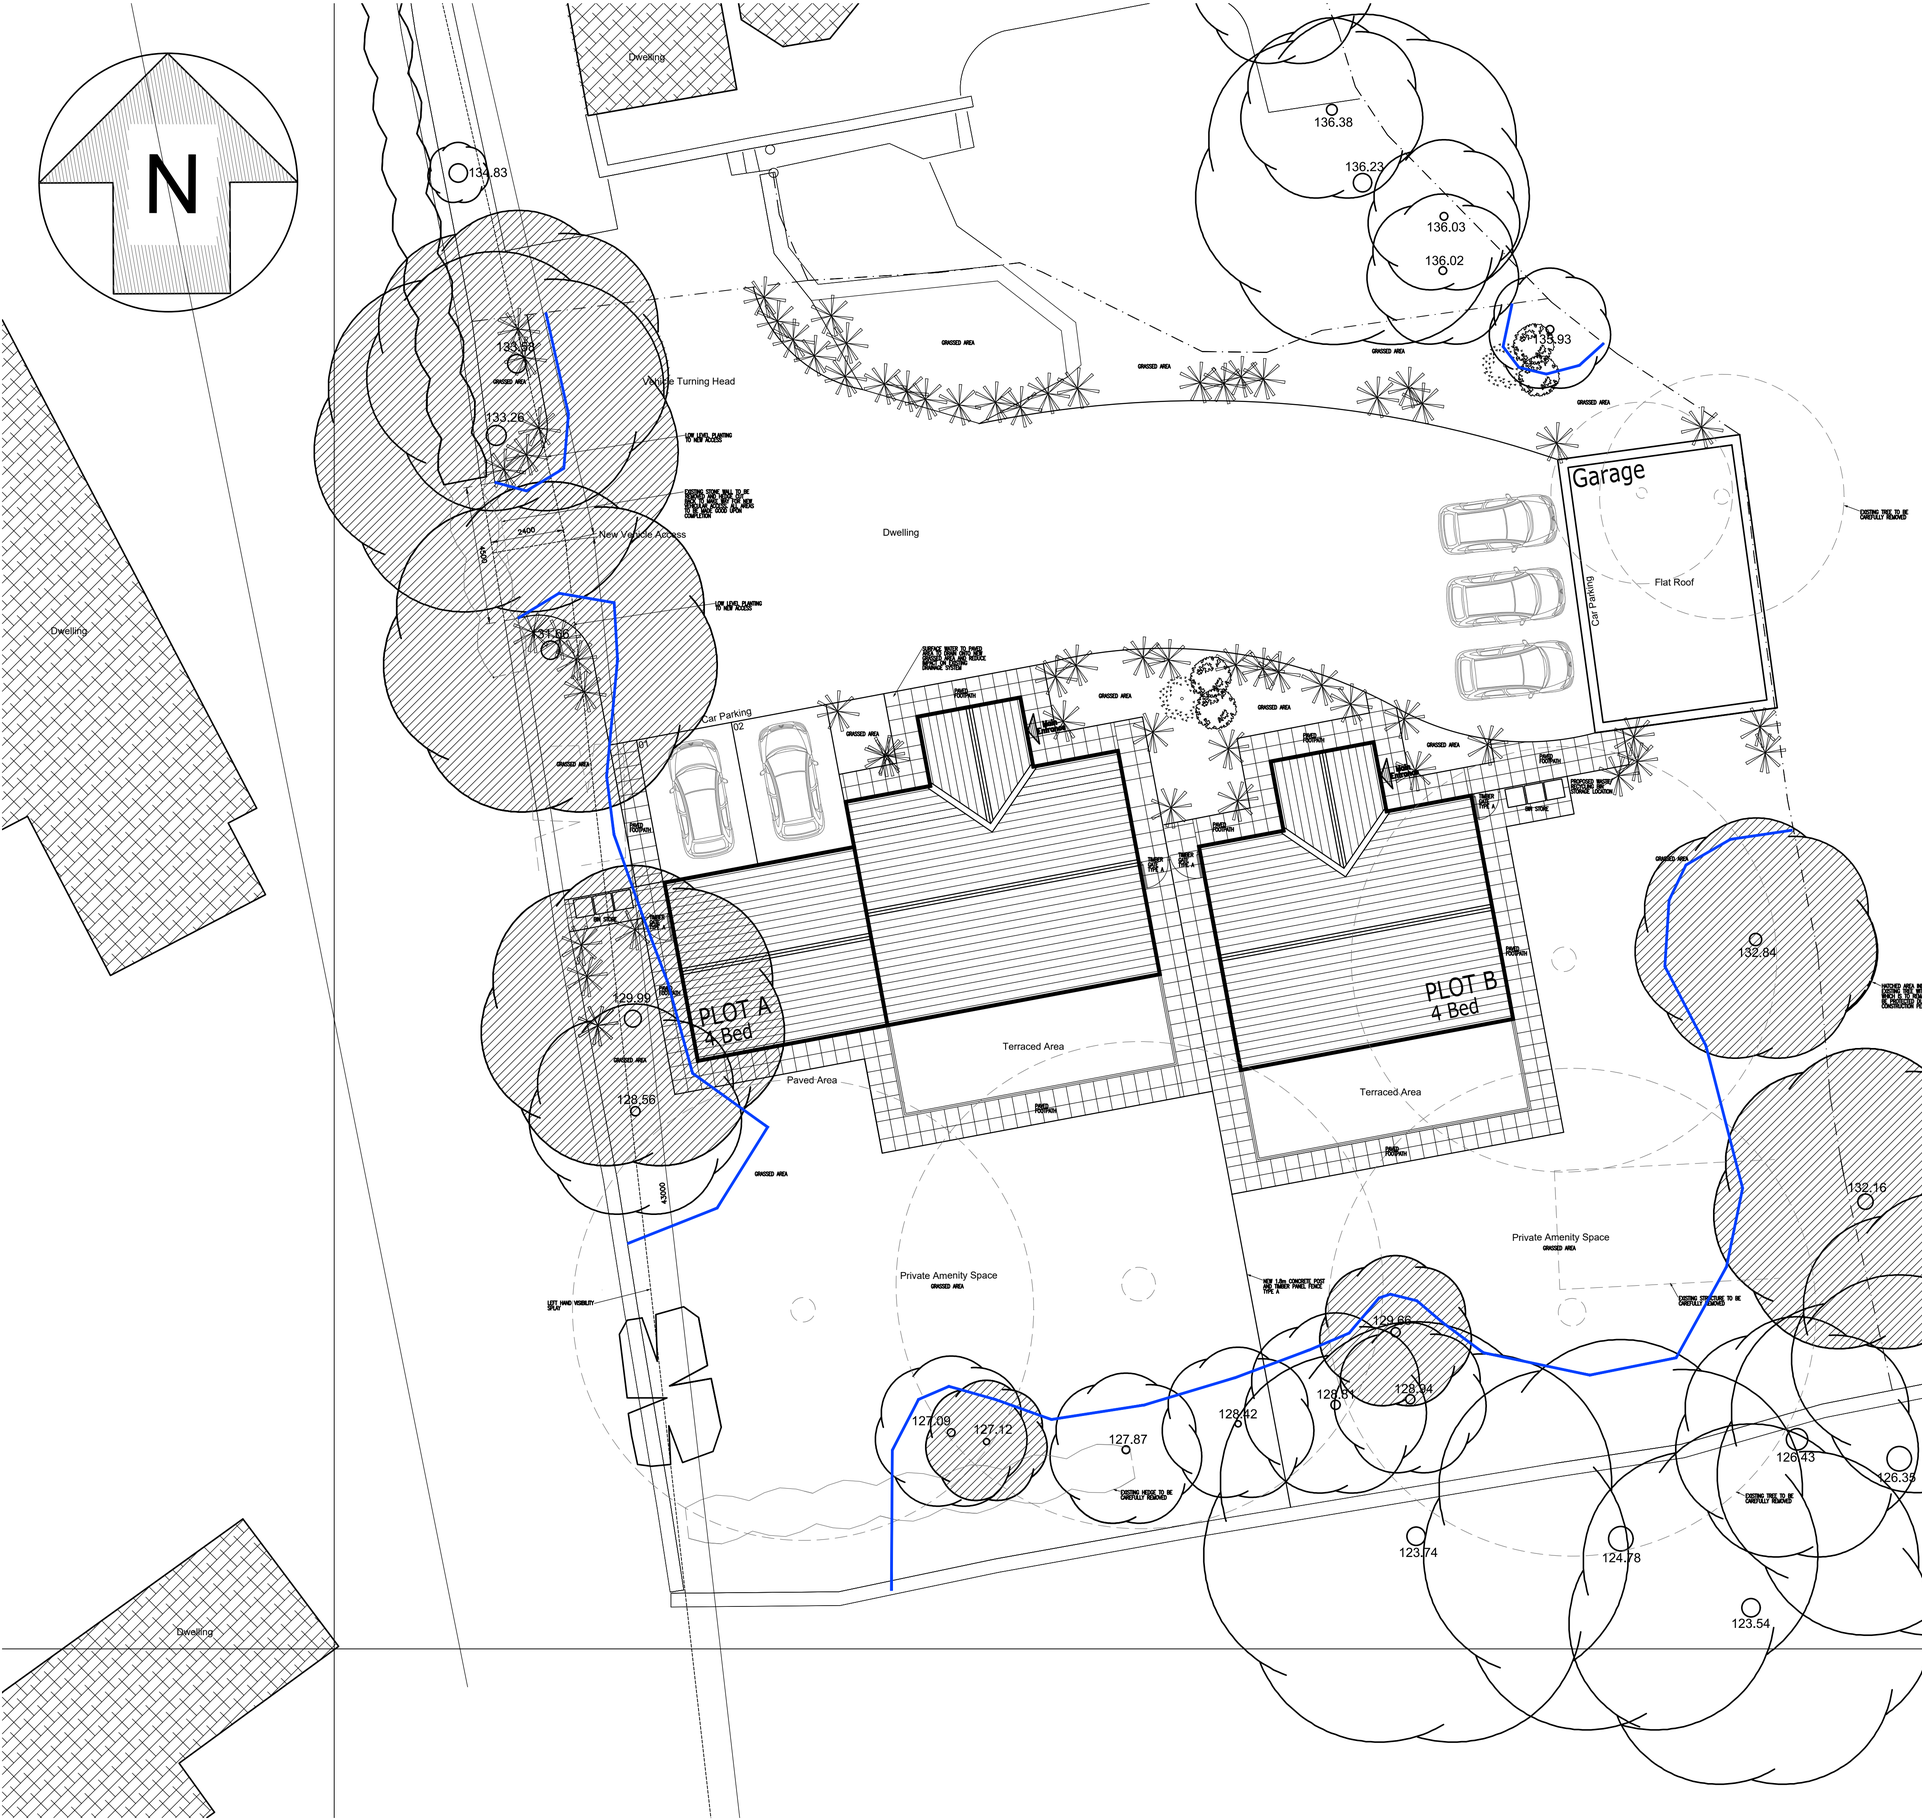

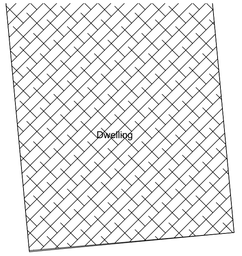

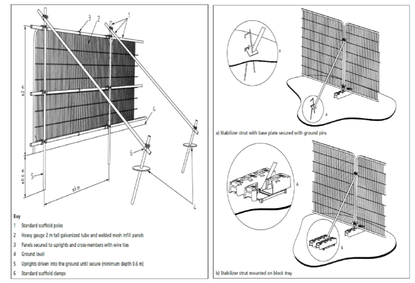



Tree Protection Warning Sign

WASTE / RECYCLING REQUIREMENTS TO EACH DWELLING

1 x 240 LITRE GREY BIN FOR GENERAL NON-RECYCLABLE WASTE
1 x 180 LITRE RED LIDDED GREEN RECYCLING BIN FOR PAPER & CARD WASTE
1 x 180 LITRE YELLOW LIDDED GREEN RECYCLING BIN FOR PLASTIC BOTTLES, GLASS & CANS WASTE

BINS WILL BE COLLECTED ON AN ALTERNATIVE WEEK BASIS WITH RECYCLING COLLECTED ONE WEEK AND REFUSE COLLECTED THE FOLLOWING WEEK.

ALL ON SITE DEBRIS AND RUBBLE TO BE REMOVED AND GROUND PREPARED FOR NEW FINISHES AS SHOWN

Proposed Tree Protection Fencing to BS5837 (2012) to be installed prior to any demolition or construction on site and to be retained throughout the period of development activity (see detail)

MAGNUS TECHNICAL ENGINEERING
Magnus Technical Engineering Ltd.
Blackthorn House
Skull House Lane
Appley Bridge
WN6 9DB

Rev.	Description	By	Date

Project: Residential Development, 15, Oakenrod Hill, Rochdale, Lancashire, OL11 4ED	Drawing Title: Proposed Site Layout	
	Drawing No.: KNIGHT/03	Rev.:
	Drawn by: P.E.	Scale: 1:100
		Date: Sept '18

1. Figured dimensions to be followed in preference to scale.
2. All dimensions to be checked on site prior to the commencement of any work. Any discrepancies to be reported promptly & resolved prior to work commencing.
3. This drawing is the copyright of Magnus Technical Engineering and may not be copied or used without and may not be copied or used without prior consent.