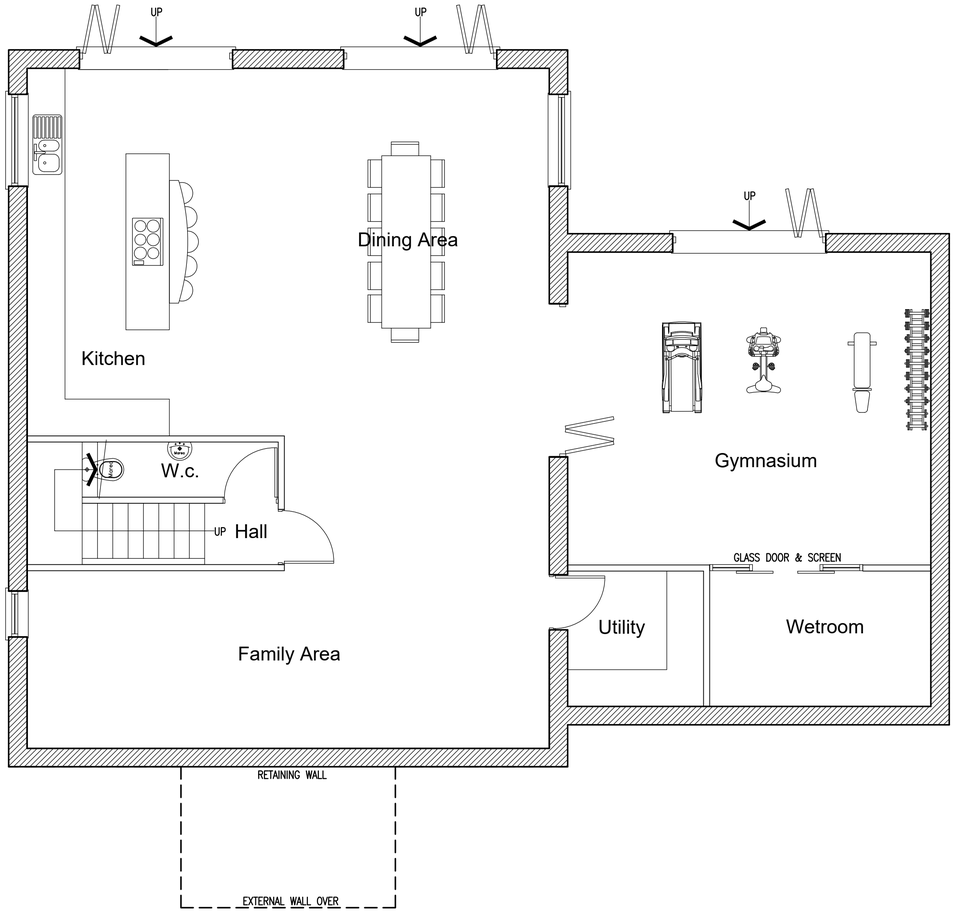


Proposed Basement Floor Plan

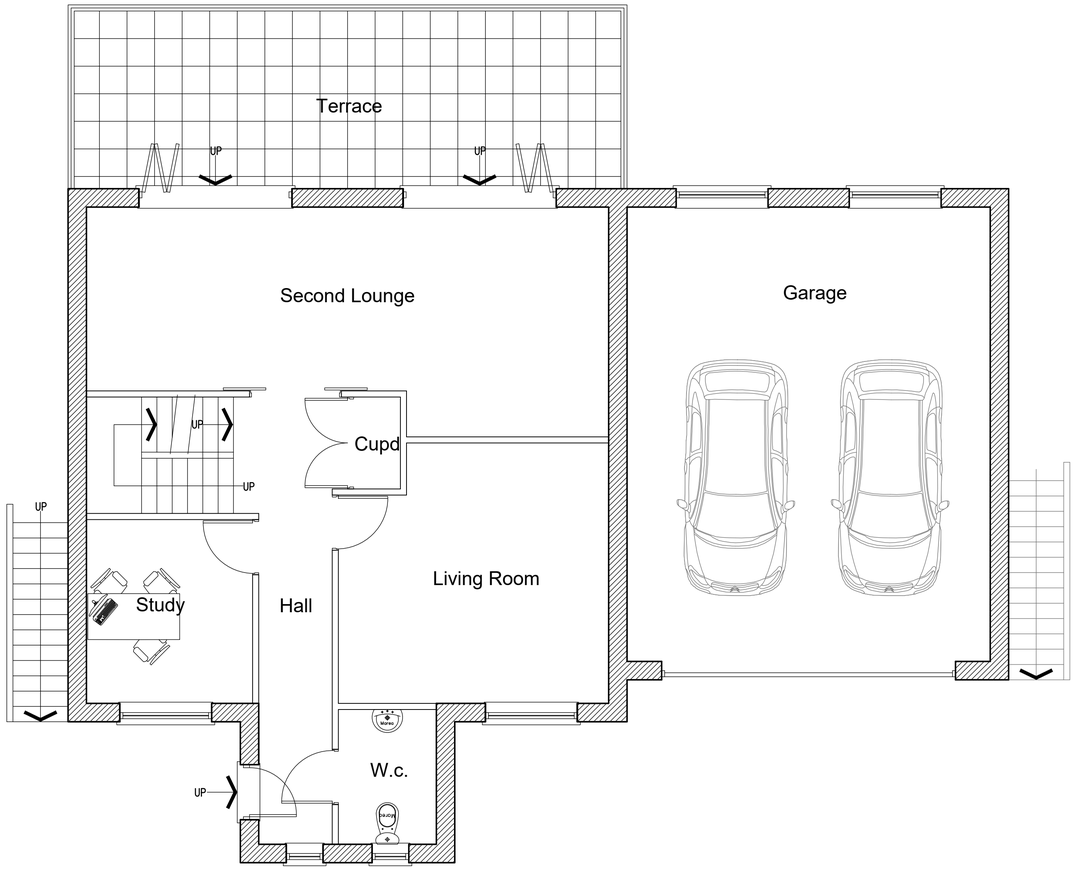


Proposed Ground Floor Plan

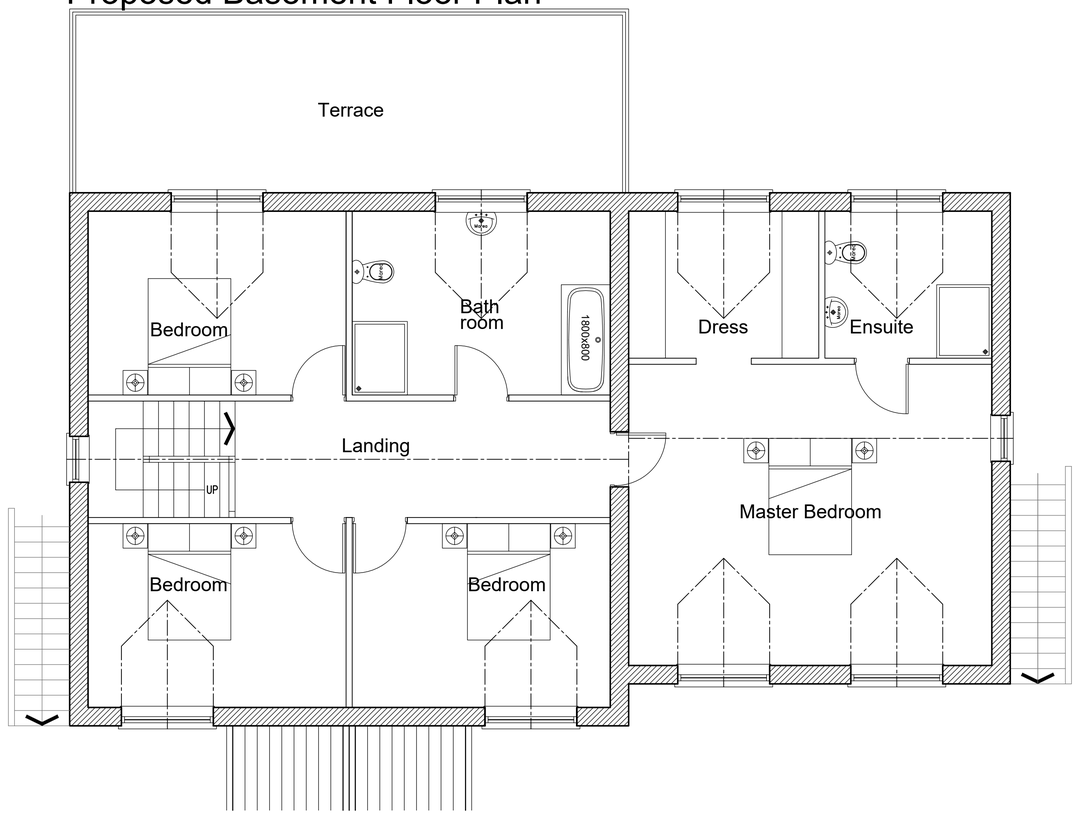


Proposed First Floor Plan

0m 1m 2m 3m 4m 5m

MAGNUS TECHNICAL ENGINEERING
Magnus Technical Engineering Ltd.
Blackthorn House
Skull House Lane
Appley Bridge
WN6 9DB

| Rev. | Description | By | Date |
|---|---|---|---|

| | |
|---|---|
| Project: Residential Development<br>15, Oakenrod Hill<br>Rochdale<br>Lancashire<br>OL11 4ED | Drawing Title: Proposed House Type A<br>Proposed Floor Plans |
| | Drawing No.: KNIGHT/04 — Rev.: |
| | Drawn by: P.E. — Scale: 1:50 — Date: Sept '18 |

1. Figured dimensions to be followed in preference to scale.
2. All dimensions to be checked on site prior to the commencement of any work. Any discrepancies to be reported promptly & resolved prior to work commencing
3. This drawing is the copyright of Magnus Technical Engineering and may not be copied or used without and may not be copied or used without prior consent.