

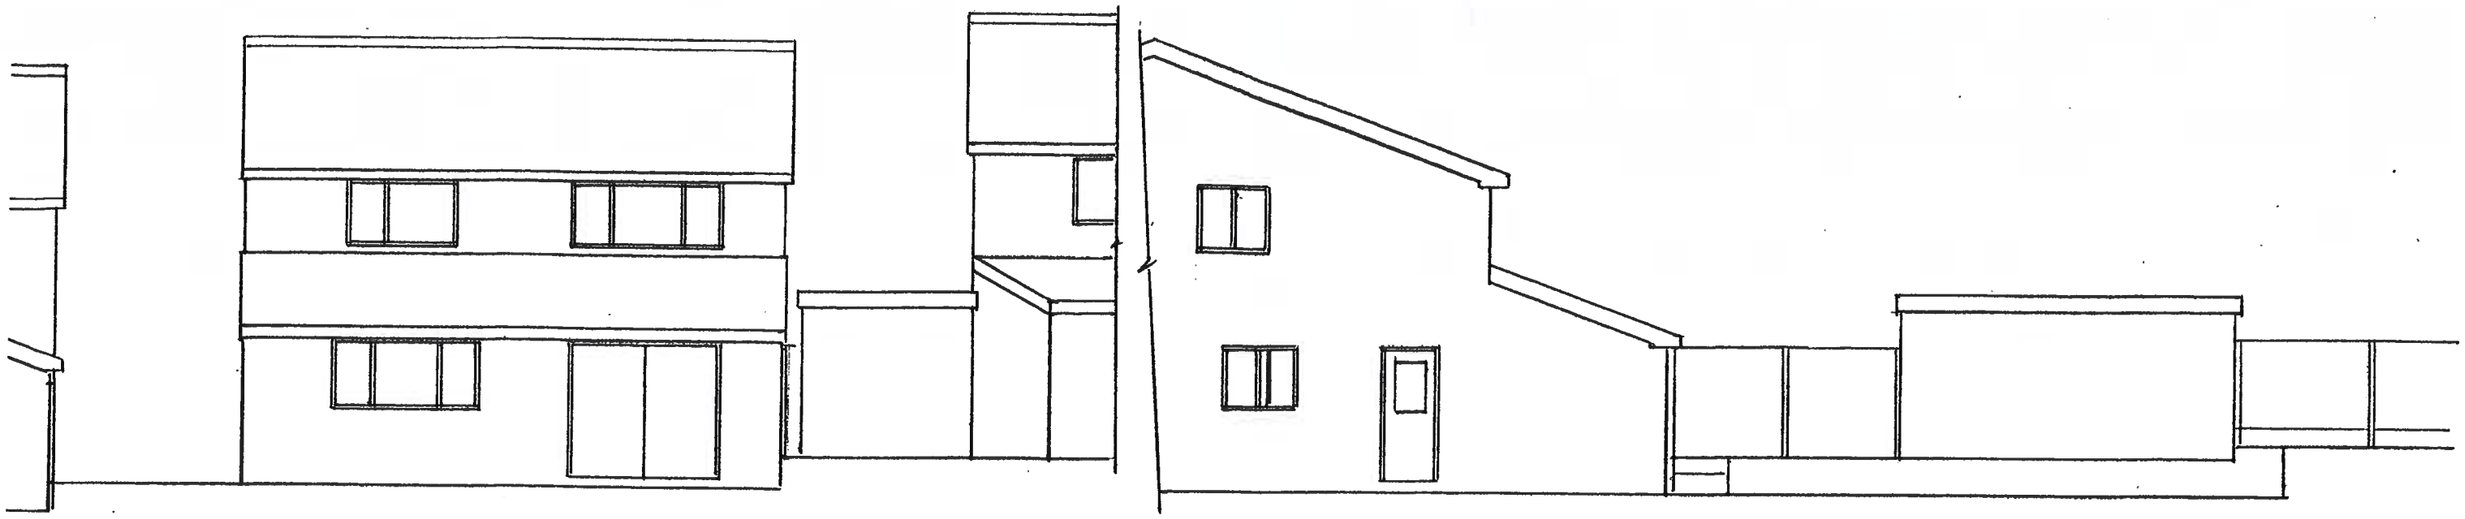


EXISTING REAR ELEVATION

EXISTING SIDE ELEVATION

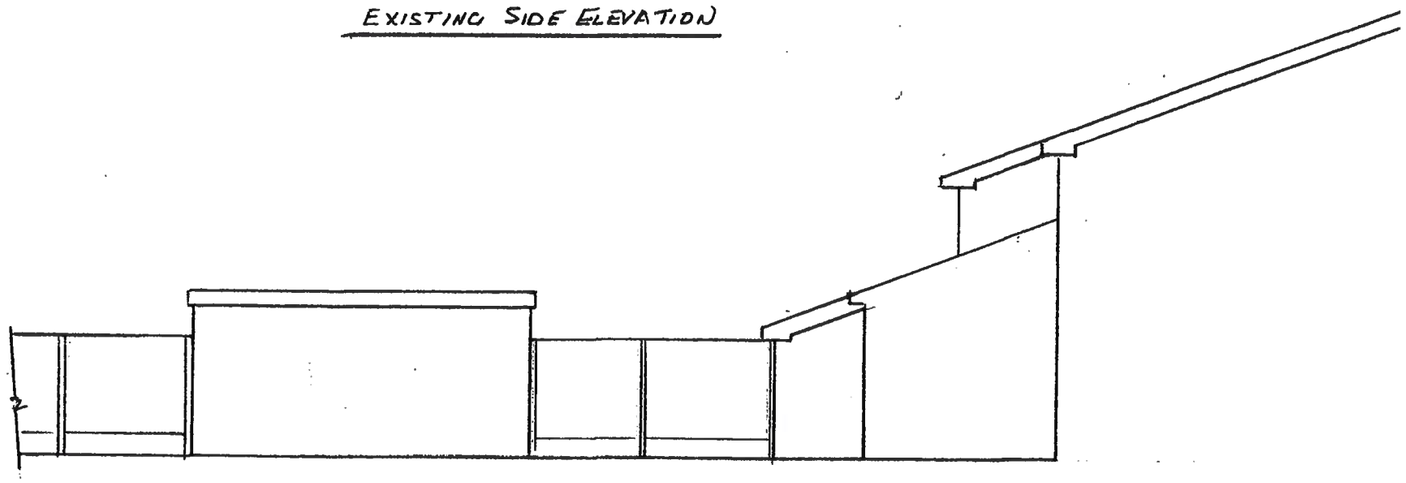



EXISTING SIDE ELEVATION

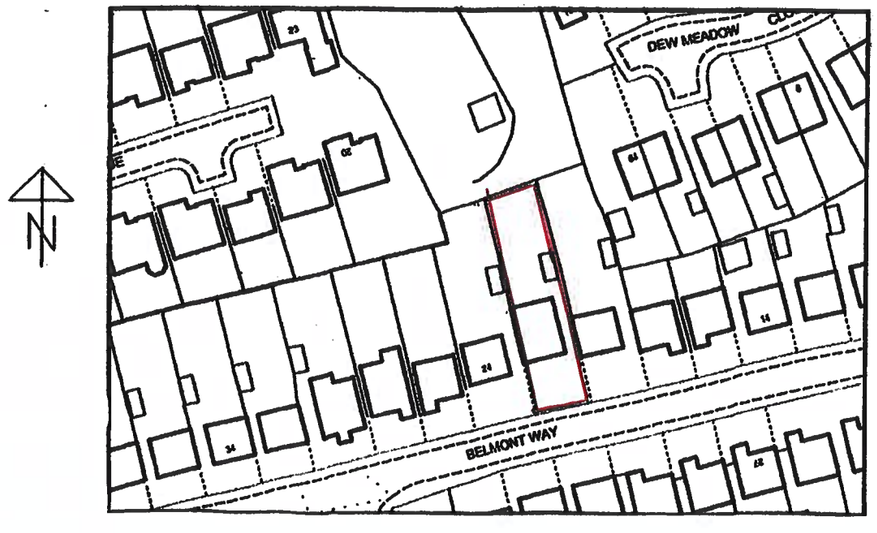


Thompson Designs
Tel 0161 705 1458 Mob 07884 318634

Sheet 1
Existing Elevations
22 Belmont Way
Rochdale OL12 6HR
Scale 1 : 100 @ A3 Date September 2020

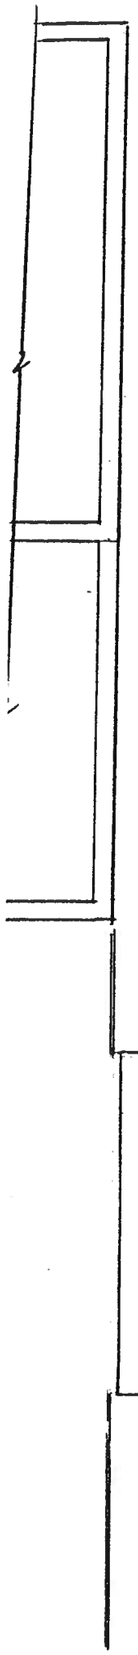

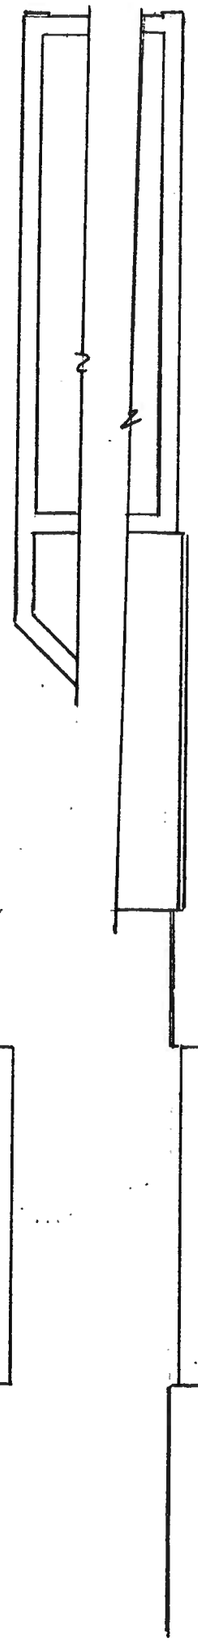

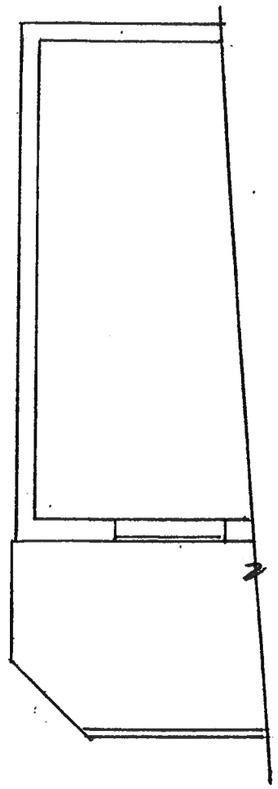


GARAGE

EXISTING GROUND FLOOR PLAN

EXISTING FIRST FLOOR PLAN


Thompson Designs
Tel 0161 705 1458 Mob 07884 318634

Sheet 2
Existing Plans
22 Belmont Way
Rochdale OL12 6HR
Scale 1 : 100 @ A3 Date September 2020

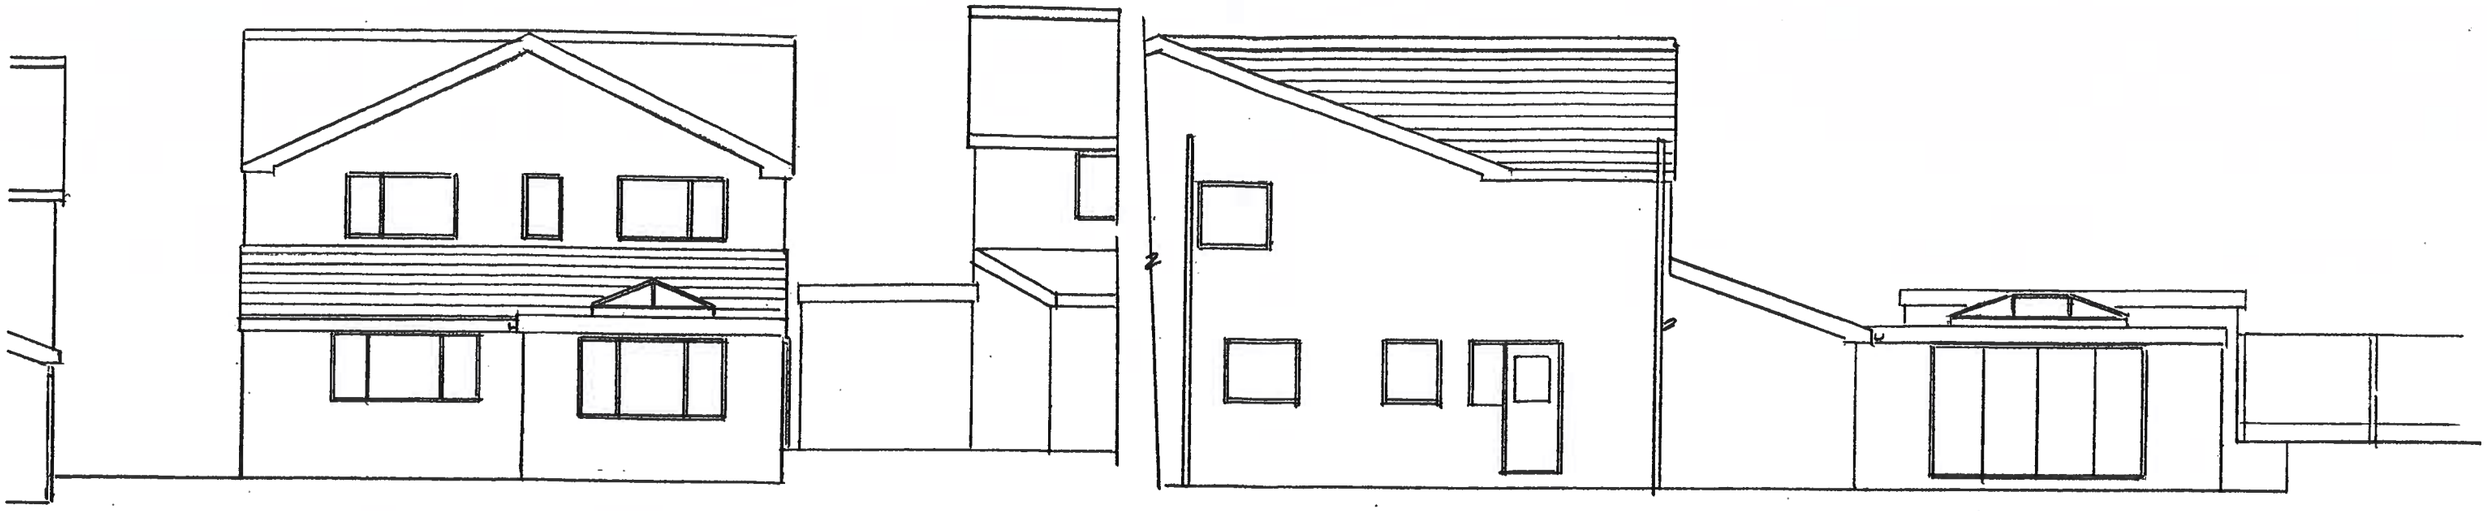

PROPOSED REAR ELEVATION


PROPOSED SIDE ELEVATION

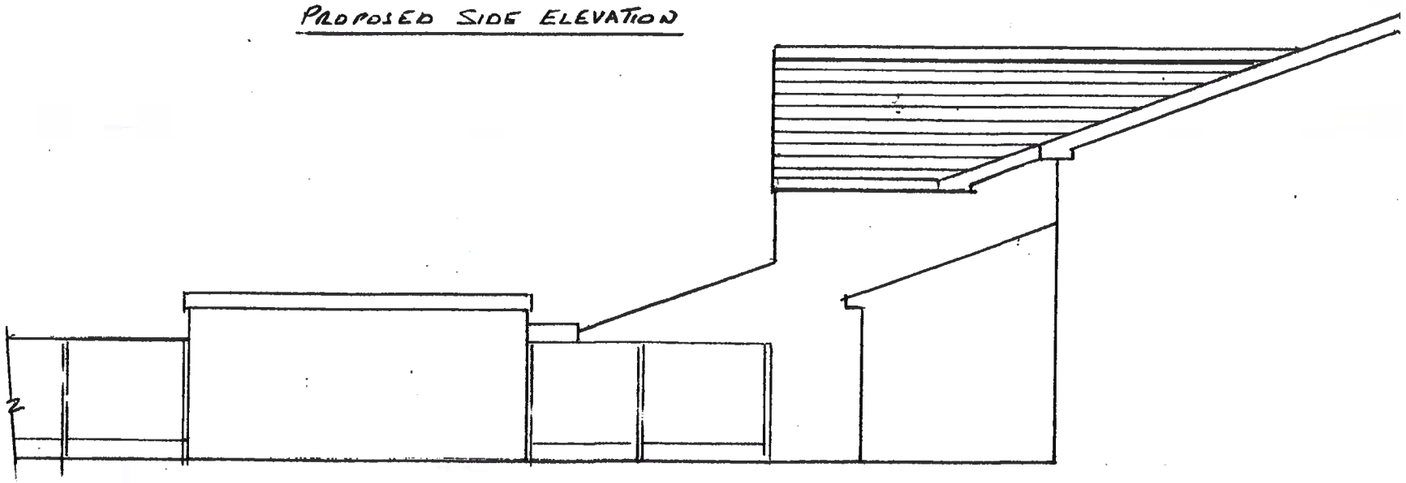

PROPOSED SIDE ELEVATION


Thompson Designs
Tel 0161 705 1458 Mob 07884 318634

Sheet 3
Proposed Elevations
22 Belmont Way
Rochdale OL12 6HR
Scale 1 : 100 @ A3 Date September 2020

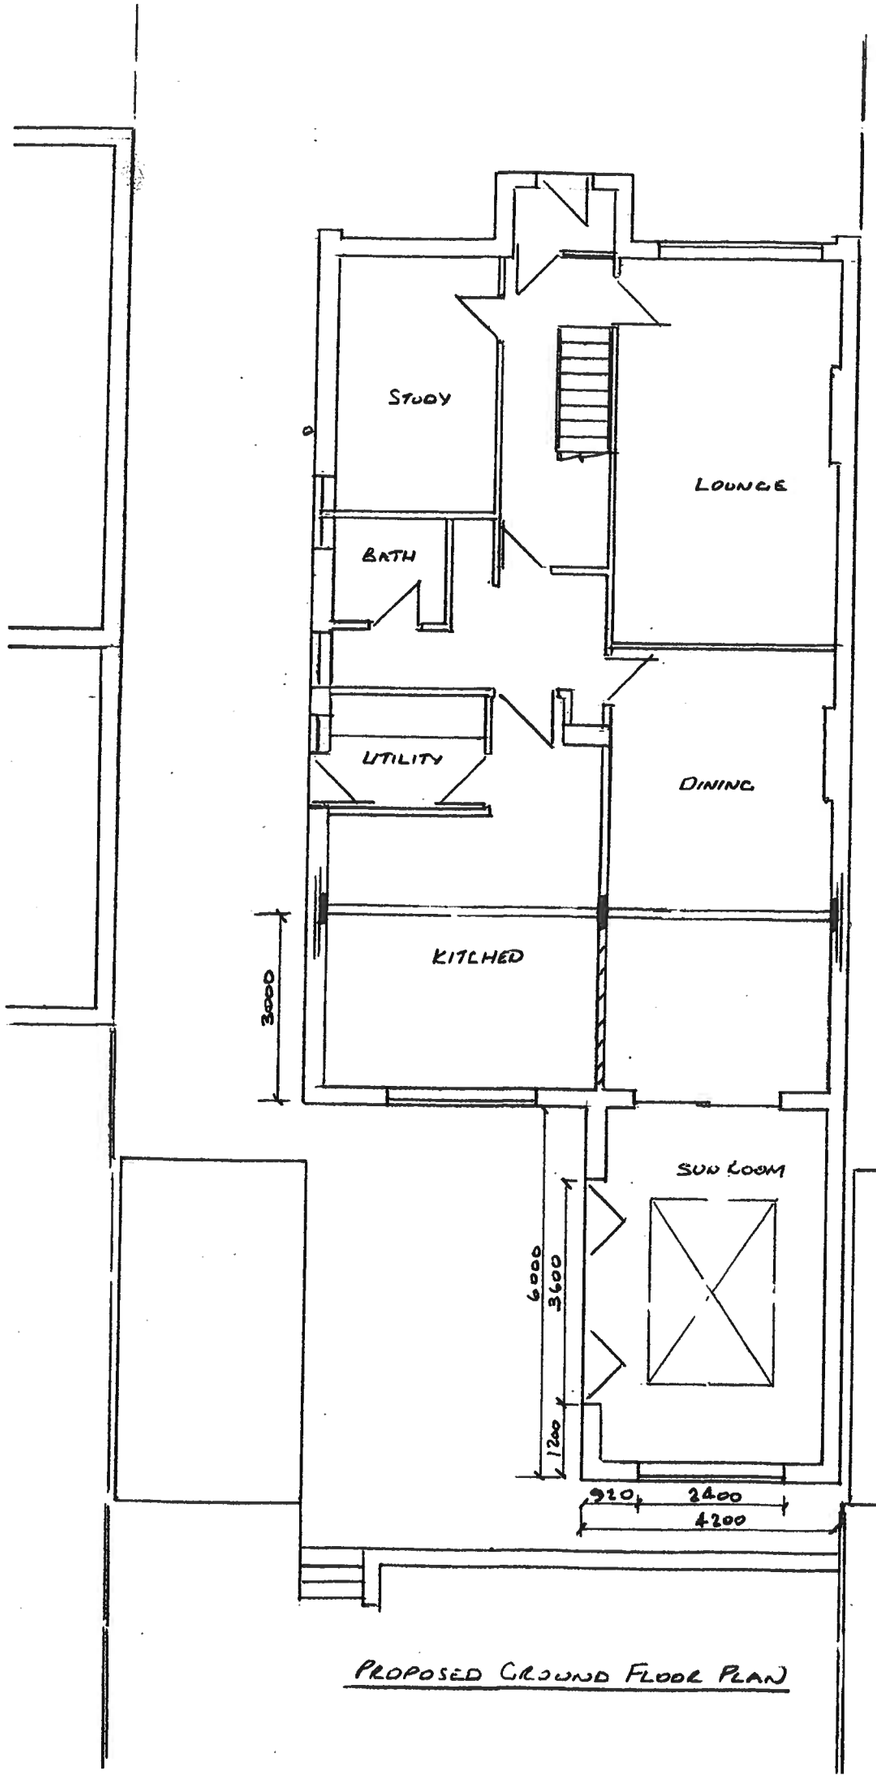


PROPOSED GROUND FLOOR PLAN



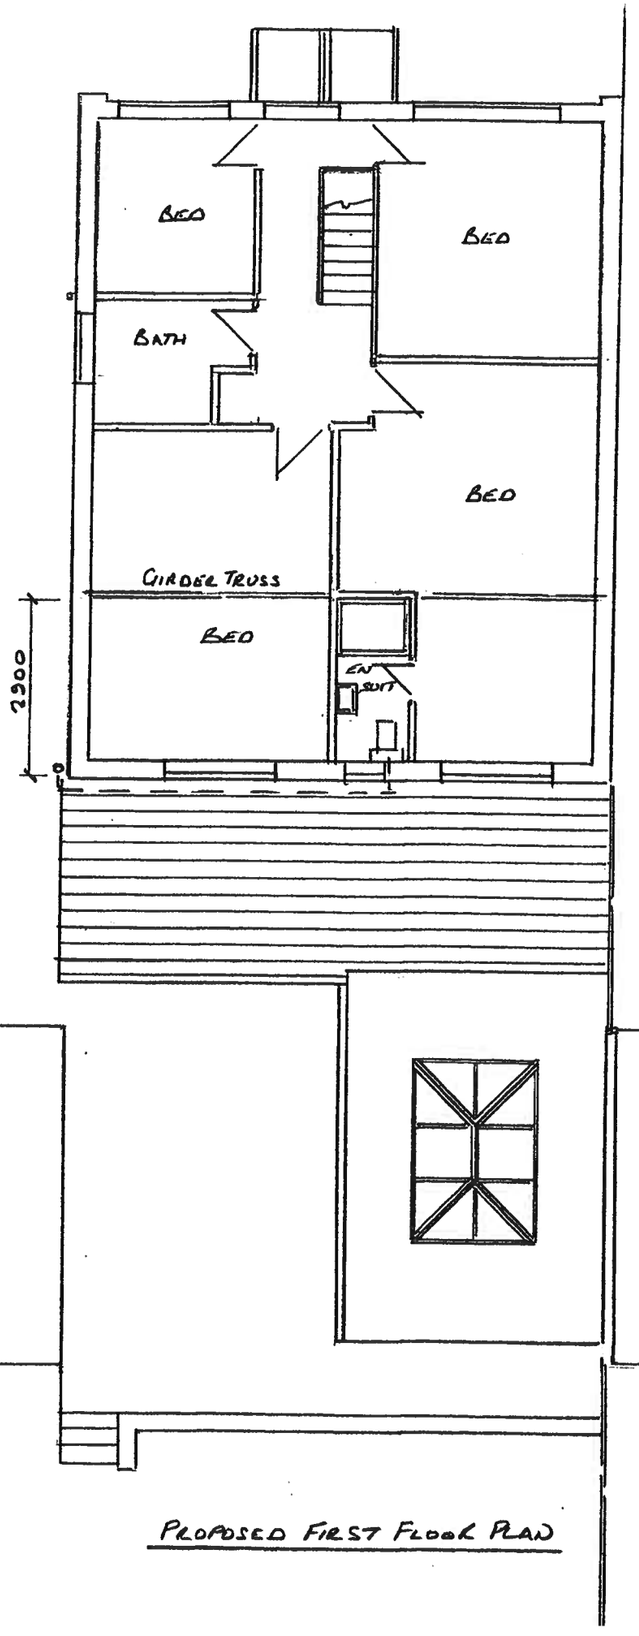

PROPOSED FIRST FLOOR PLAN

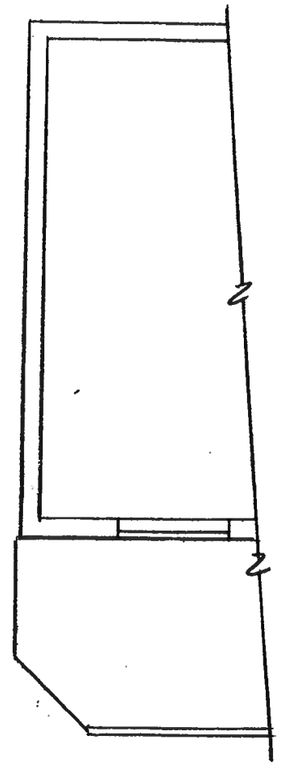

Thompson Designs
Tel 0161 705 1458 Mob 07884 318634

Sheet 4
Proposed Plans
22 Belmont Way
Rochdale OL12 6HR
Scale 1 : 100 @ A3 Date September 2020