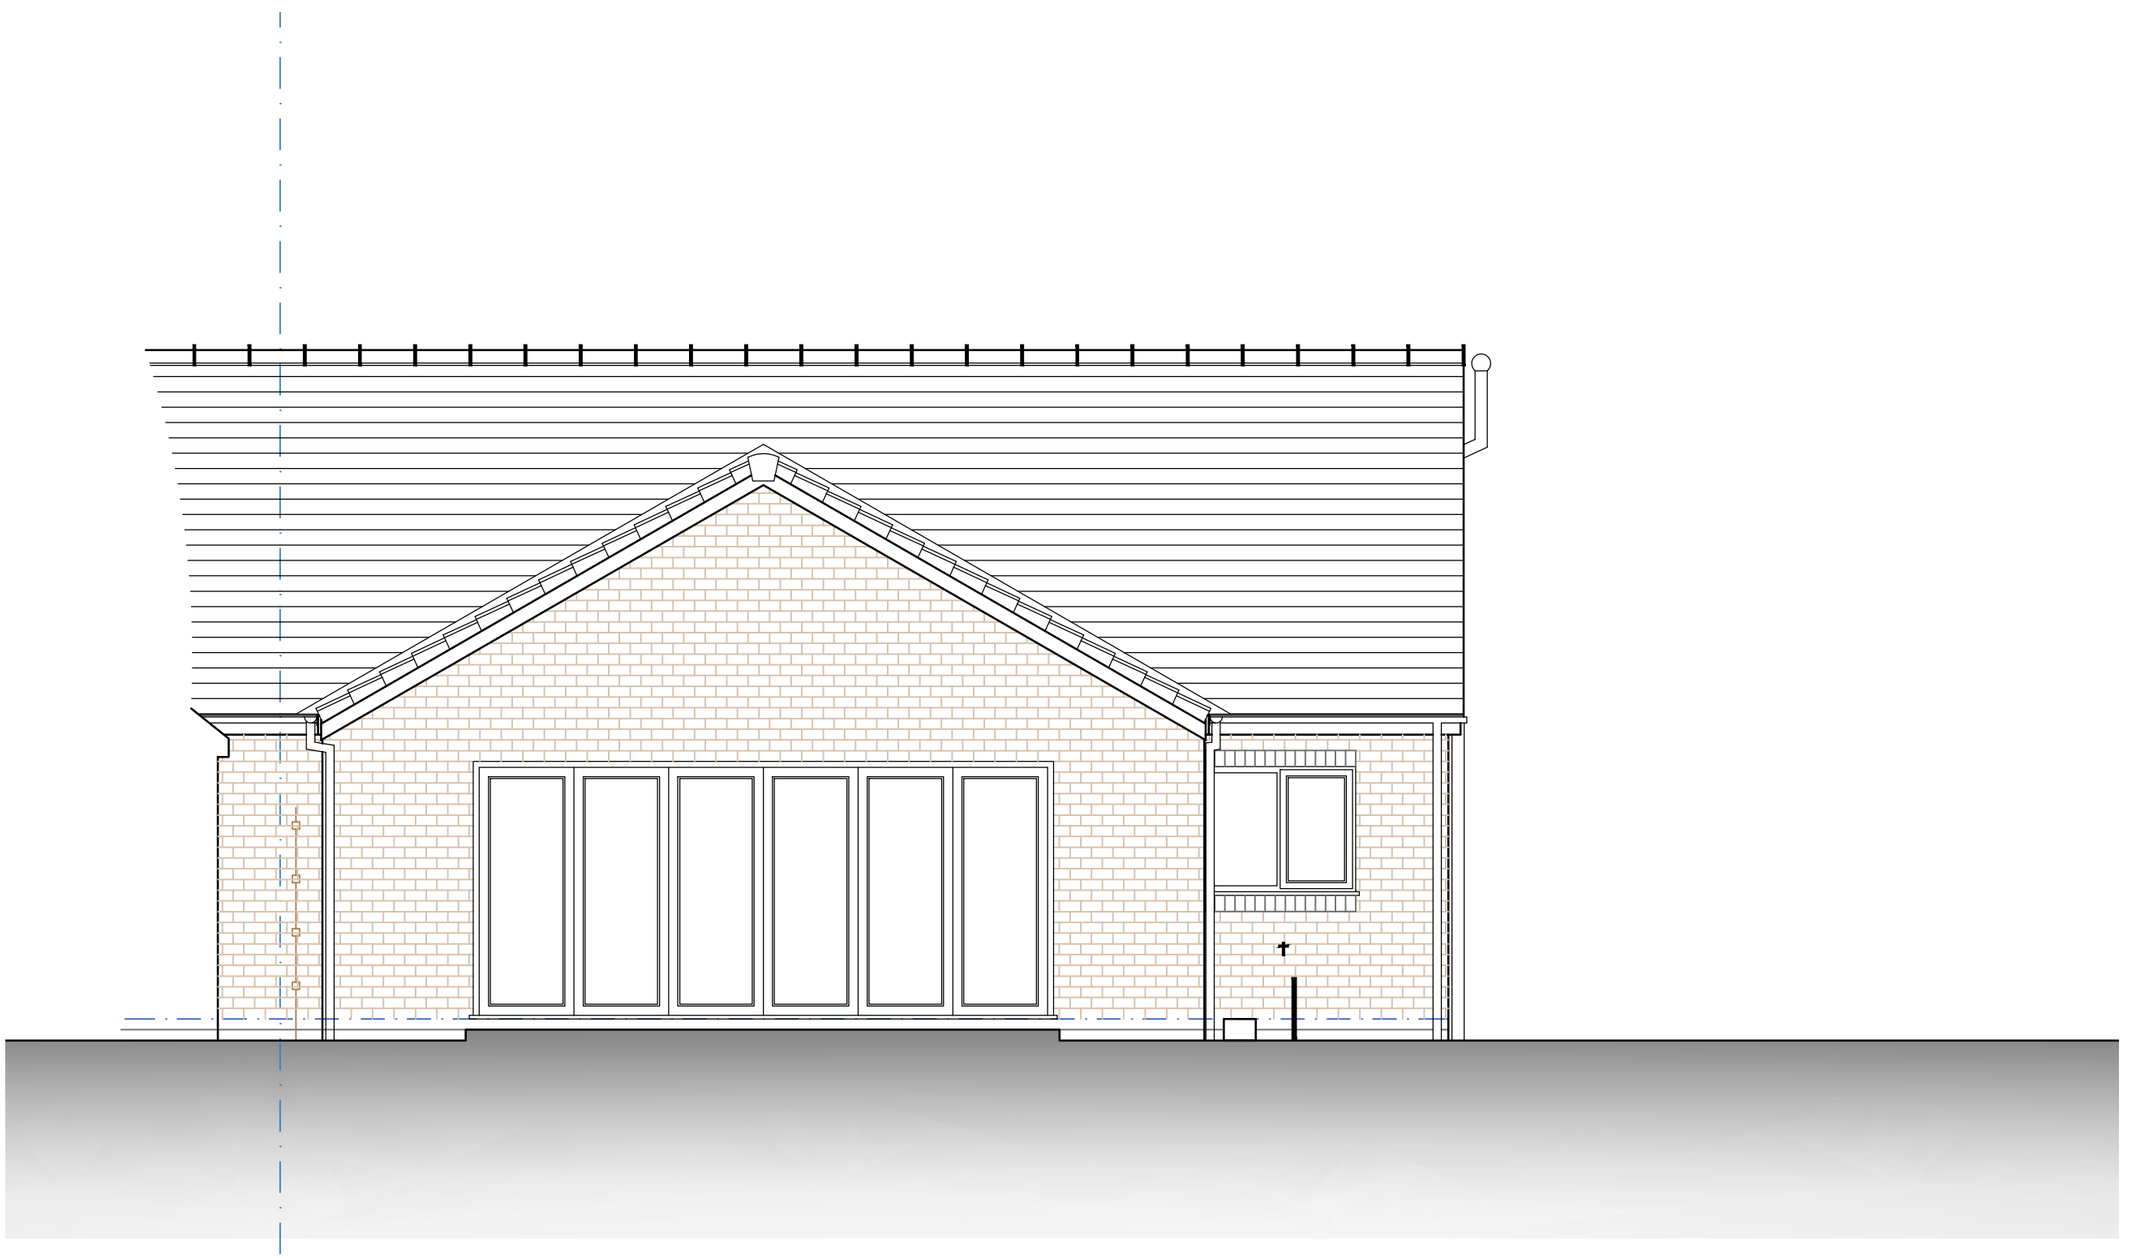


Proposed Rear Elevation

Status
Preliminary - for Client approval

Project
Proposed Single-storey Rear Extension to replace existing Conservatory to form additional living accommodation,
97 Hardfield Road, Alkrington, Manchester, M24 1JD

Title
Proposed Rear Elevation

Client
Mr & Mrs R. Nelson

Date	Scale	
11:18	1:50@A3	
Job no	Drawing no	Revision
18/041	PL-07	

AB Architecture Ltd
Andrew Barber - Director
11 Theatre Court, London Road
Northwich, Cheshire, CW9 5HB
01606 350 026 - 07739 795785
www.abarch.co.uk
andy@abarch.co.uk