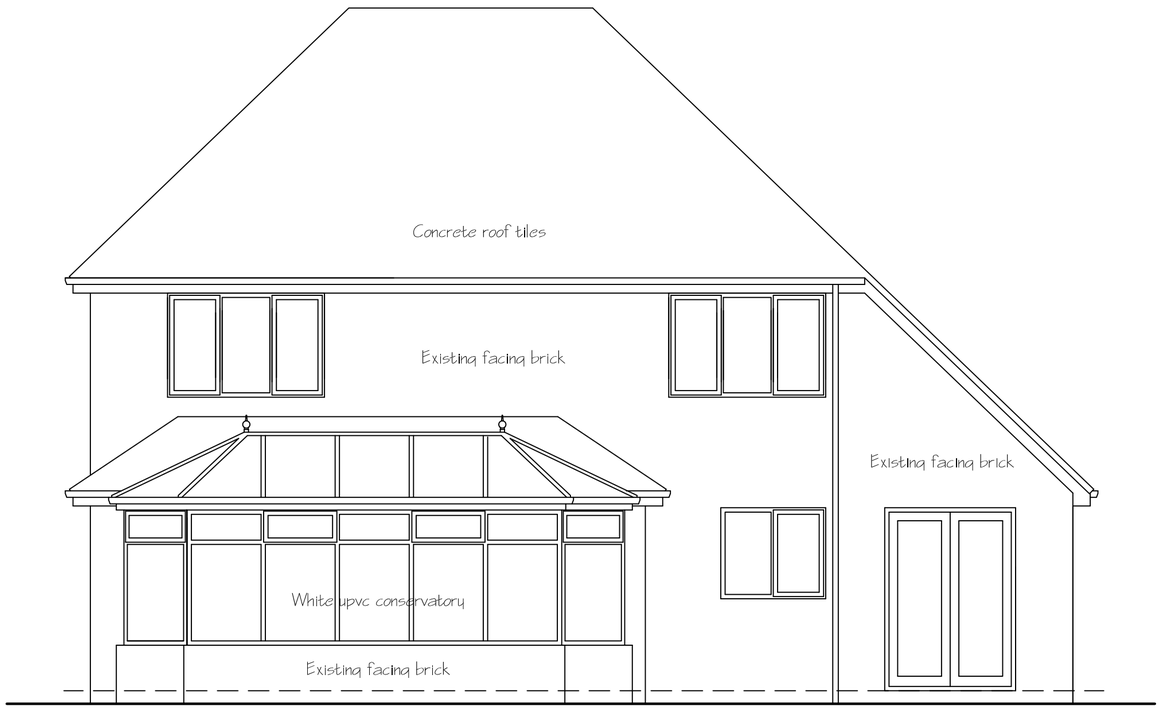

REAR ELEVATION

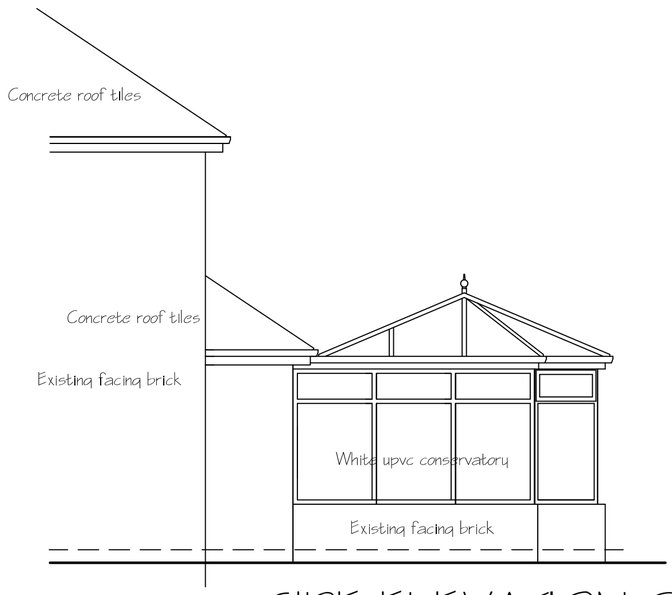

SIDE ELEVATION 2

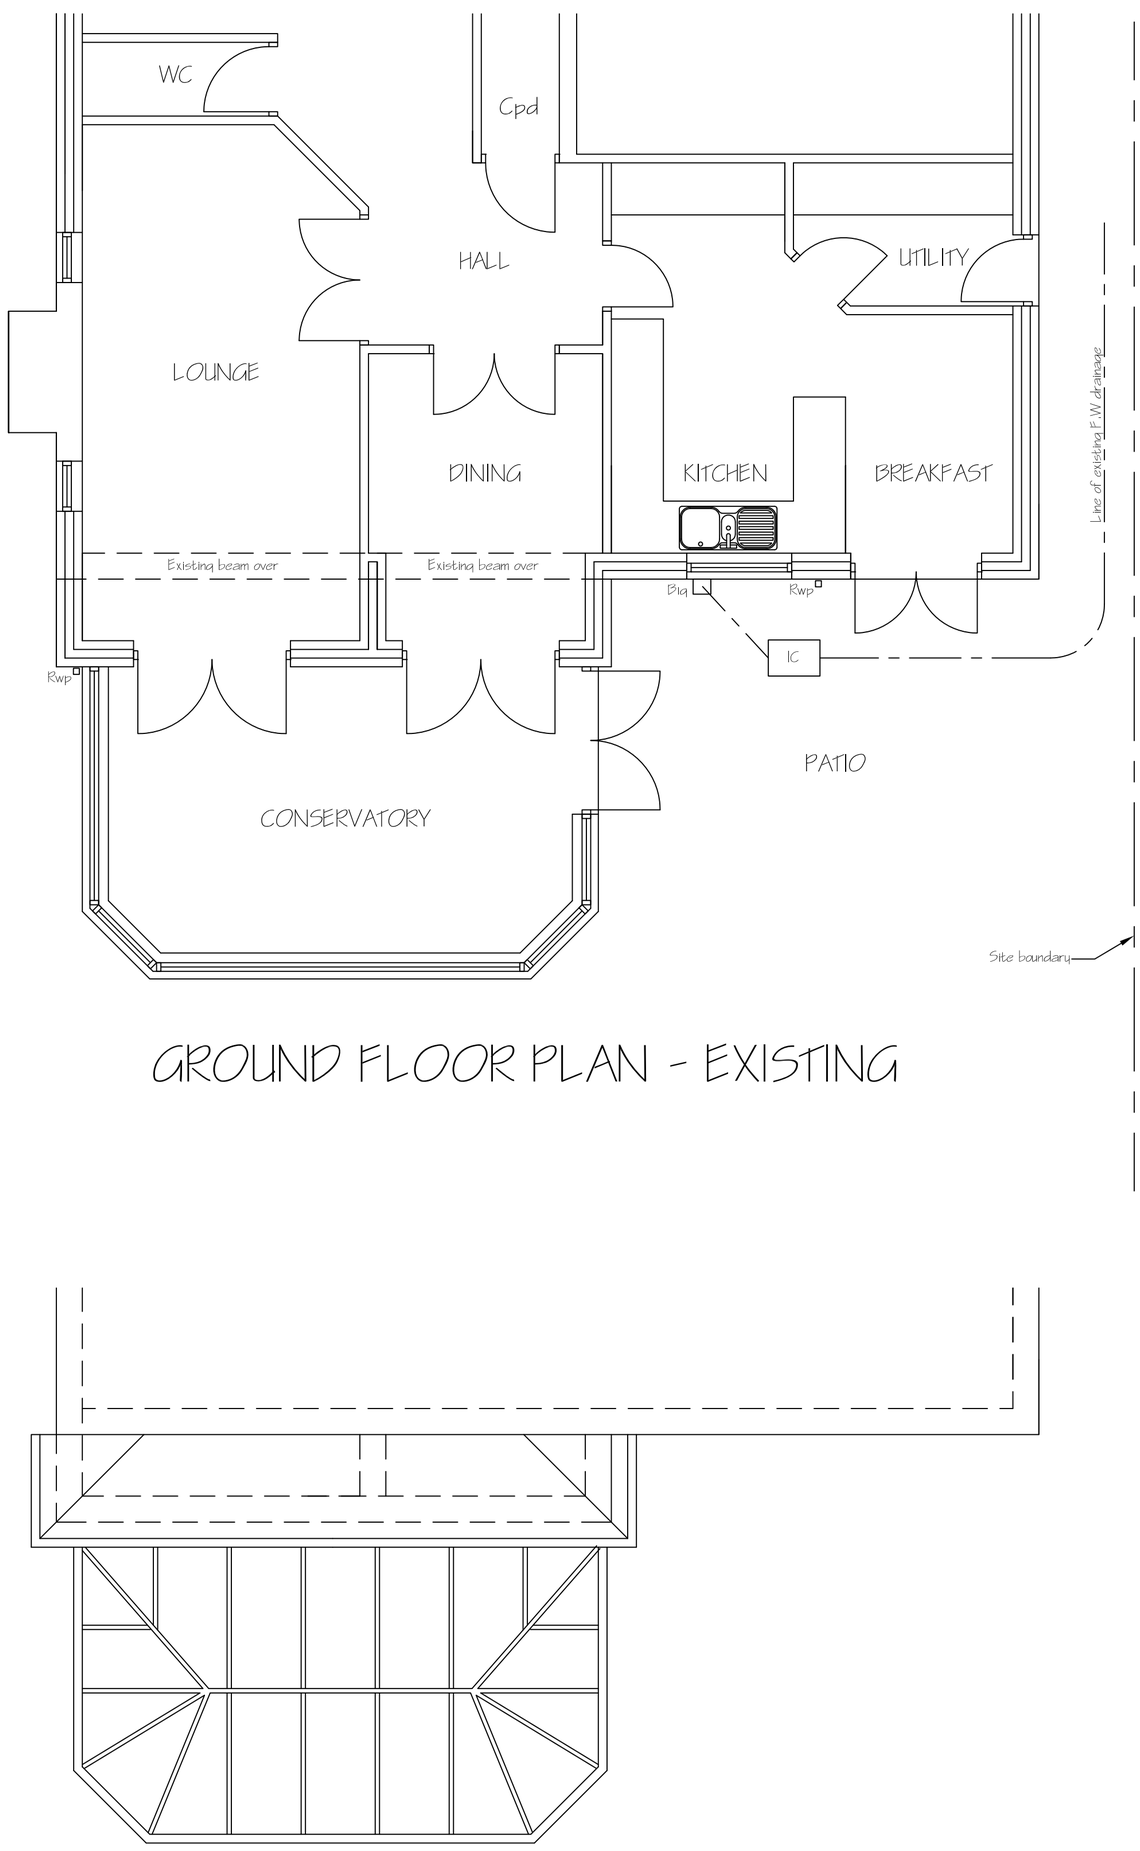

GROUND FLOOR PLAN - EXISTING

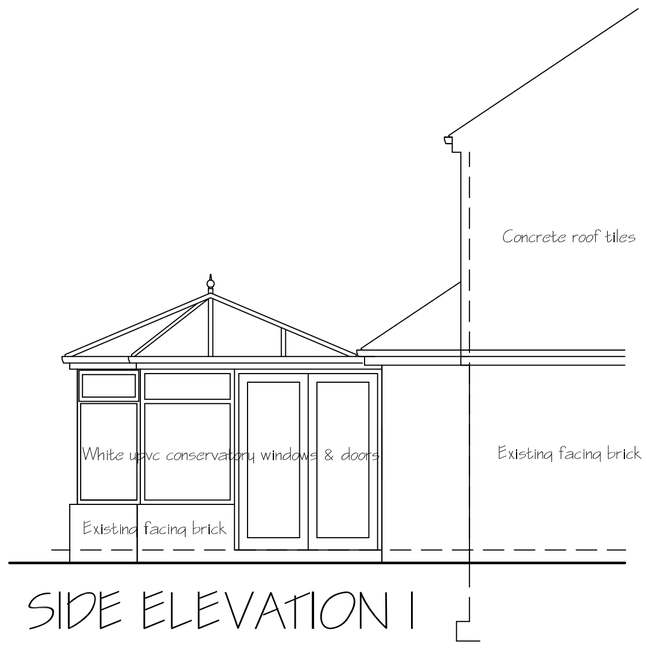

SIDE ELEVATION 1

ROOF PLAN - EXISTING



FOR PLANNING PURPOSES					
CLIENT			PROJECT TITLE		
Mr Stuart Daniels, 14 Claymere Avenue, Norden. OL11 5WB.			Proposed Rear Extension & Alterations to 14 Claymere Avenue, Norden. OL11 5WB.		
			Plans & Elevations - As Existing.		
Scale	Date	Job Ref	Drg Ref No	Revision	Drawing Status
1:50 @ A1	March 2019		GA 01	A	PLANNING