NOTES

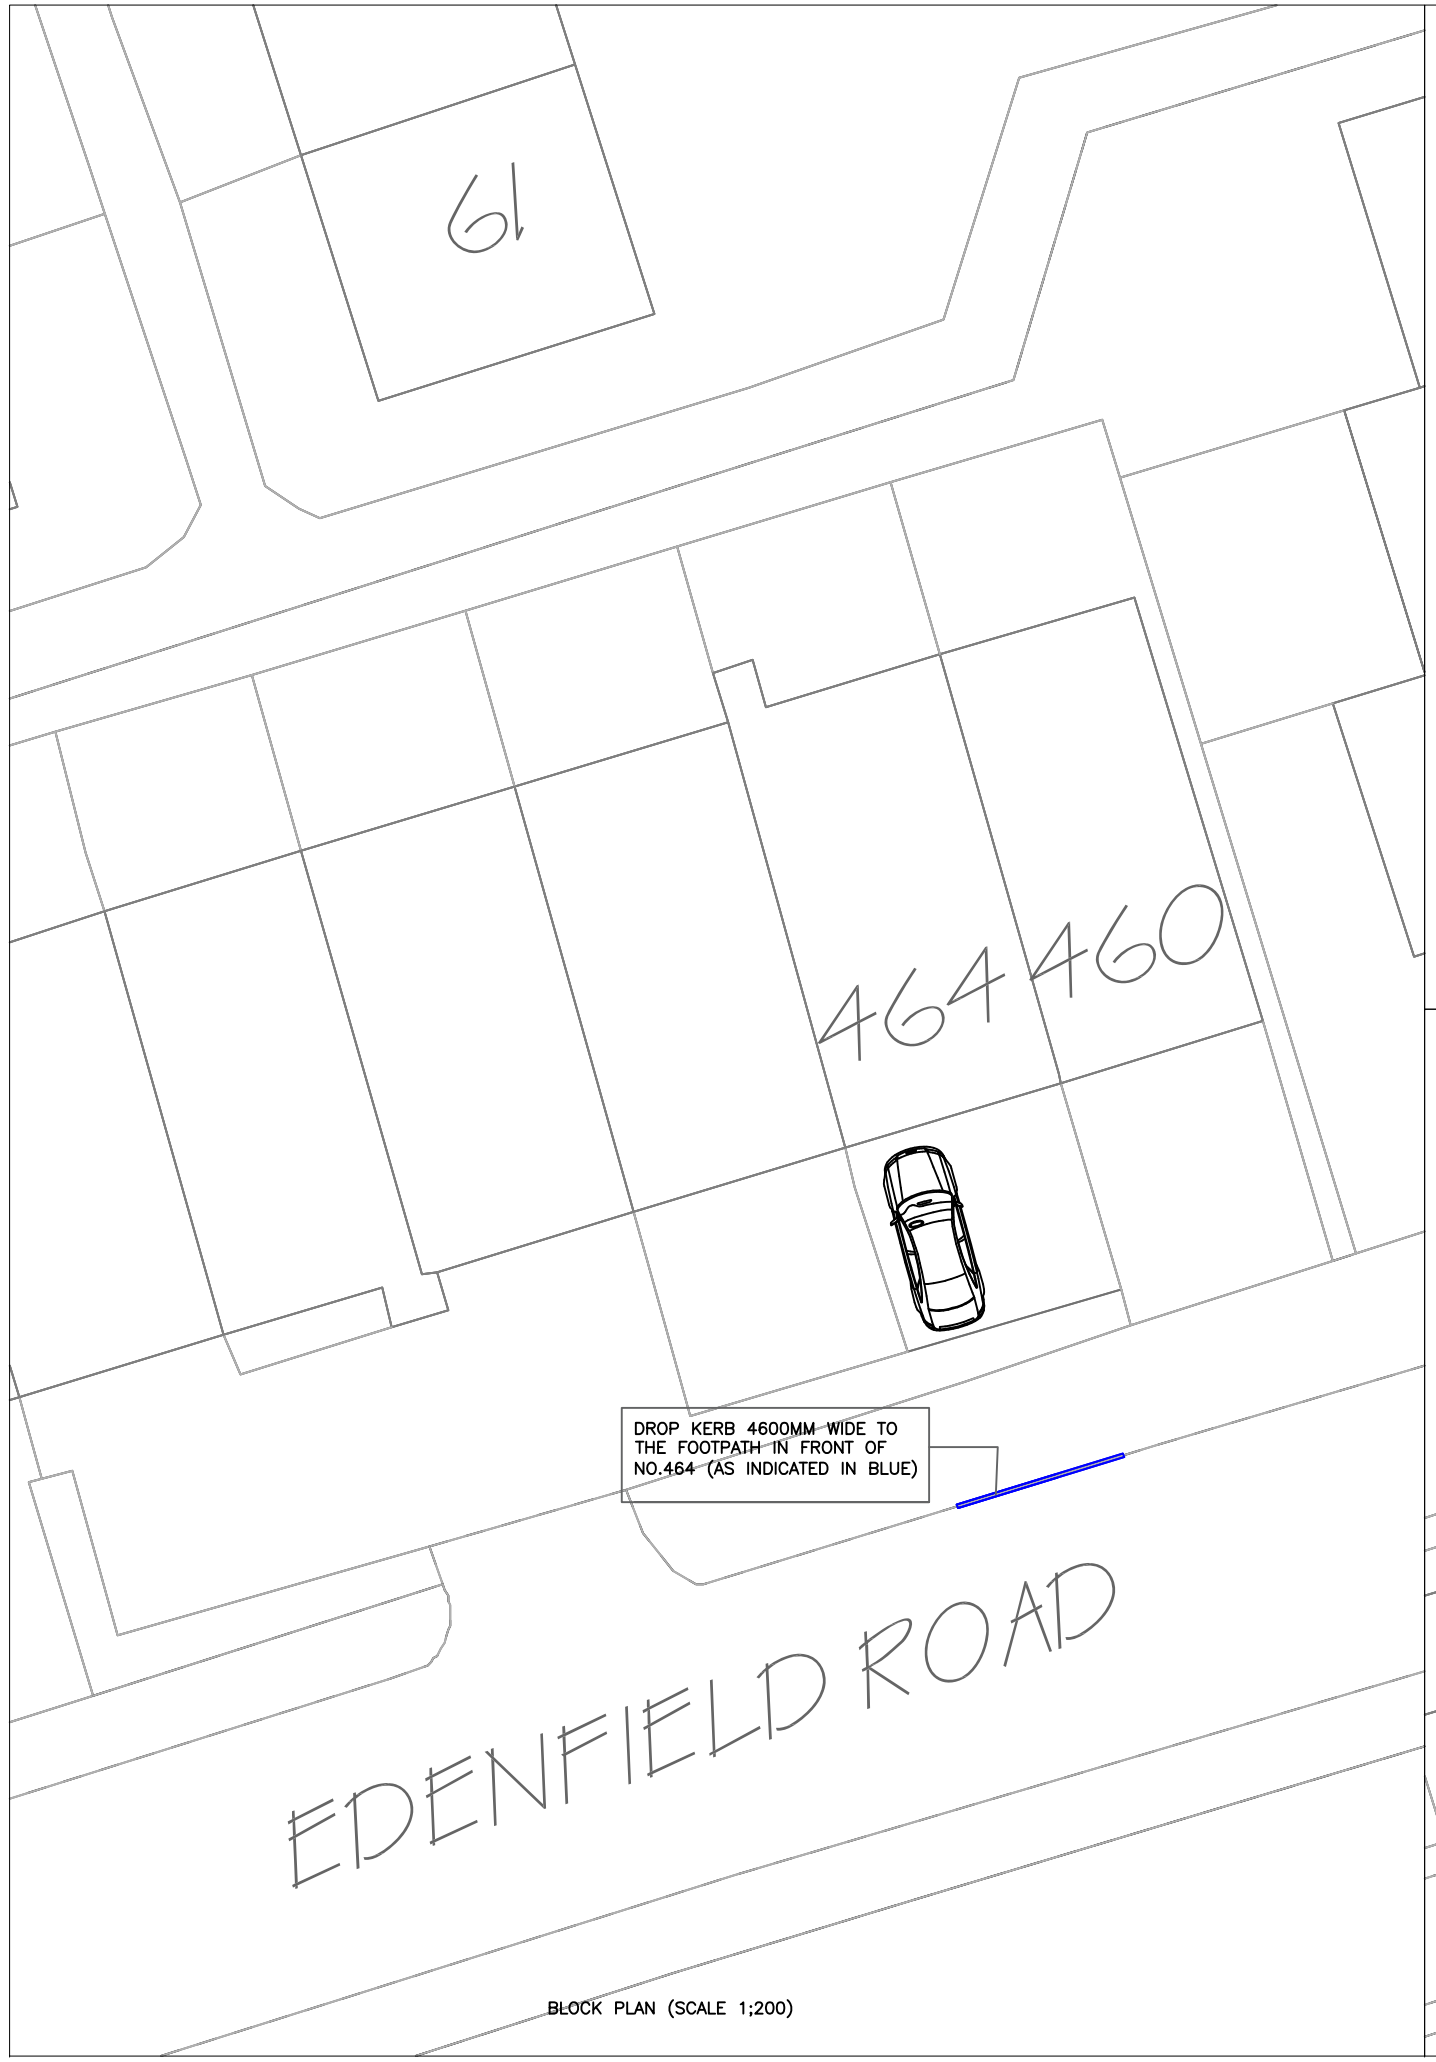

BLOCK PLAN (SCALE 1;200)

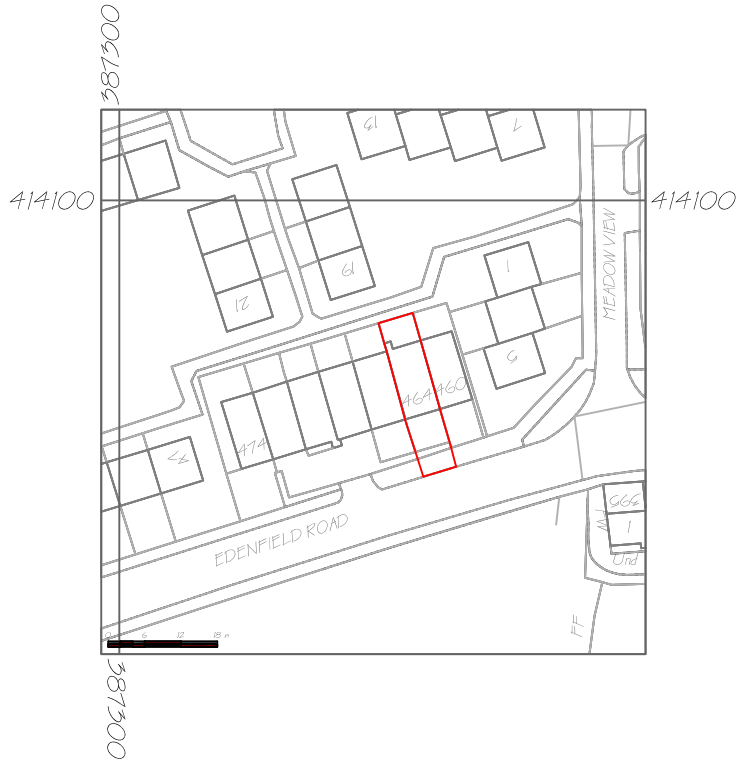

SITE LOCATION PLAN (SCALE 1:1250)

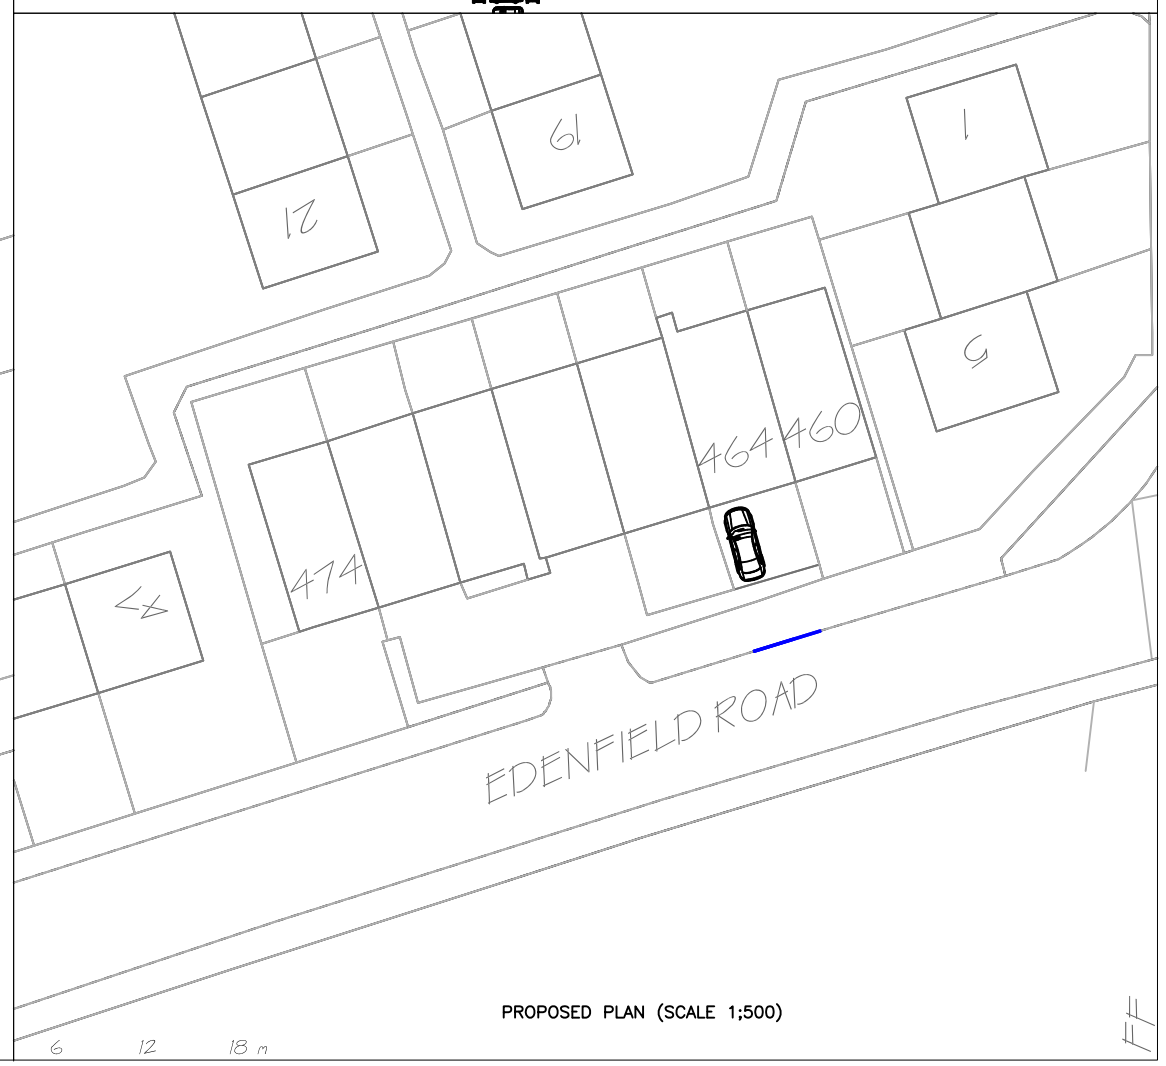

PROPOSED PLAN (SCALE 1;500)

COPYRIGHT:
ALL RIGHTS RESERVED
THIS DRAWING MUST NOT BE REPRODUCED WITHOUT WRITTEN PERMISSION FROM NORDEN QUANTITY SURVEYING AND CONSTRUCTION SERVICES LIMITED.

DO NOT SCALE OFF THIS DRAWING.

ALL DIMENSIONS ARE TO BE CHECKED ON SITE BY THE CONTRACTOR / SUB-CONTRACTOR. ANY DISCREPANCIES ARE TO BE REPORTED TO NORDEN QUANTITY SURVEYING AND CONSTRUCTION SERVICES LIMITED.

Rev.	Description	Dr'n	Chk	Date
		-	-	-

Norden **Quantity Surveying** and **ConstructionServices** LTD
732 Edenfield Road, Norden, Rochdale, OL12 7PP

Contract: 464 EDENFIELD ROAD, ROCHDALE, OL127QL

Title: PROPOSED DROP KERB / VEHICLE ACCESS TO 464 EDENFIELD ROAD

Scales: AS SHOWN		Sheet Size: A3	
Drawn: -	Checked: -	Date: 08.12.2020	
Drg. No.: DWG 1 OF 1		Revision: 0	