
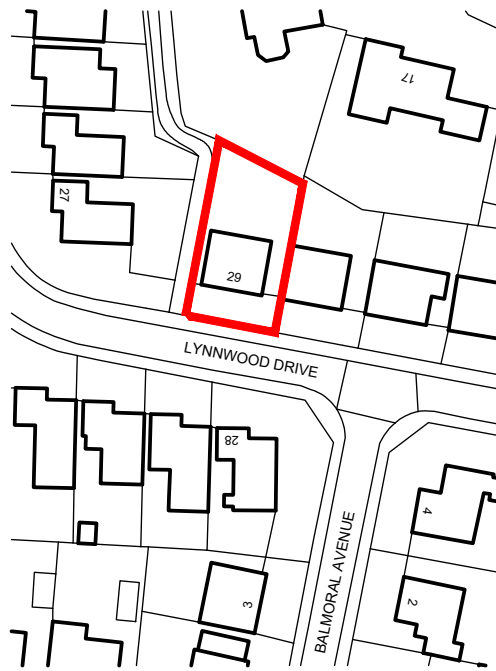


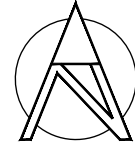

Ordnance Survey, (c) Crown Copyright 2025. All rights reserved. Licence number 100022432

FAST
ARCHITECTURE

CLIENT MRS LYNDA HILL
PROJECT 29 LYNNWOOD DRIVE
DRAWING TITLE ROCHDALE
LOCATION PLAN

SCALE 1:1250 @A4 DATE 03.25

JOB NO. 2025-11	DRAWING NO. 10	REV.
--------------------	-------------------	------