
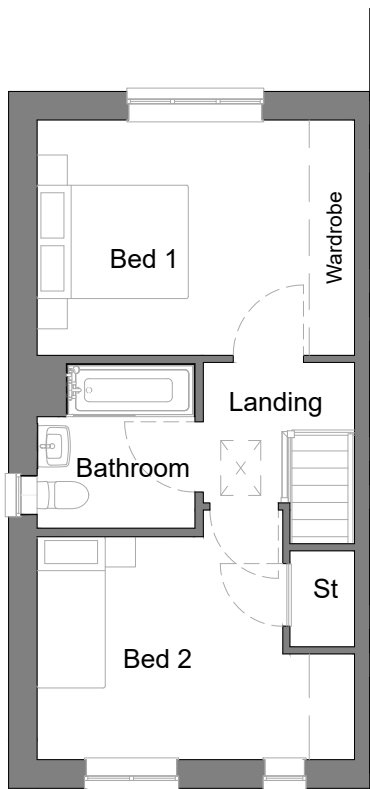
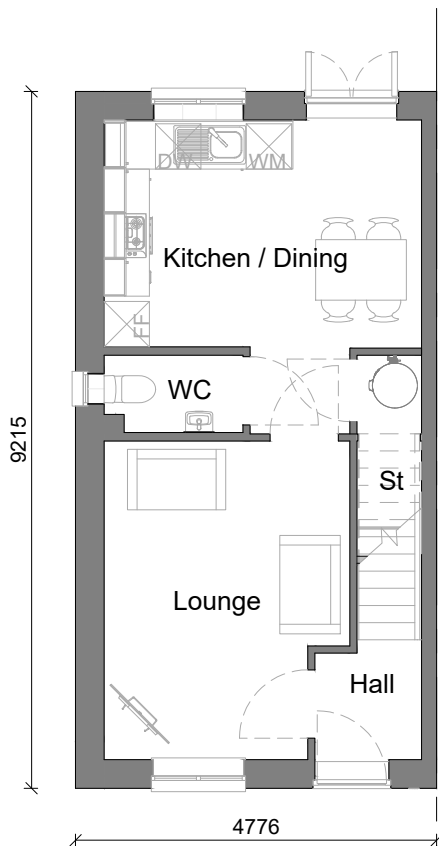


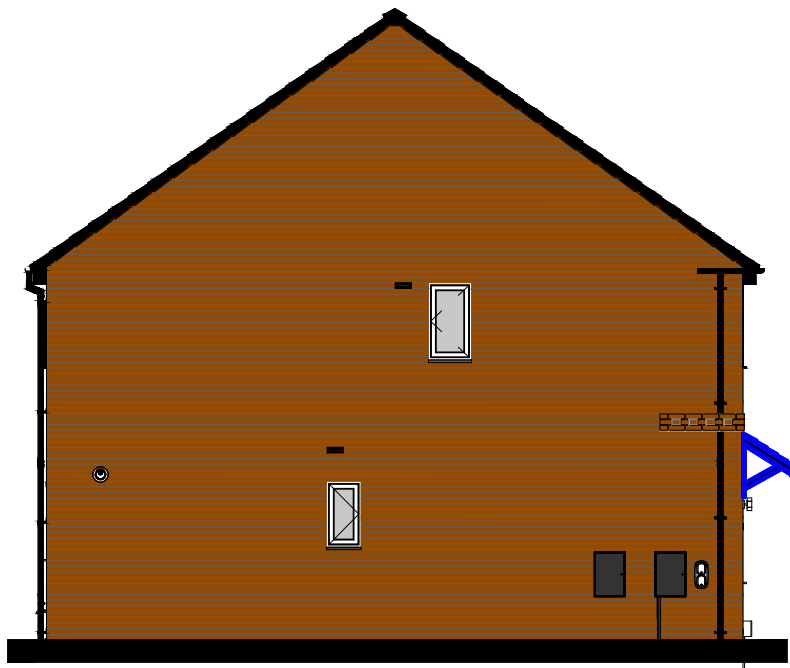

Ashburn Canal Frontage

B A	19.06.25 -	ATL PP-RP	Hot water cylinder location added. Feature dentil course added. Artstone heads and cills in lieu of brick soldiers.	- -	- -
REV	DATE	DRAWN	DESCRIPTION	ARCH CHECK	ENG CHECK
TITLE					
THE ASHBURN - PLANNING DRAWING CANAL FRONTAGE					
			M.C.I. Developments Ltd. 15 Beecham Court, Smithy Brook Road, Wigan, WN3 6PR tel: 08448871467 fax: 08448871468 web: www.mcidevelopments.com email: admin@mcidevelopments.com		
A KEEPMOAT HOMES COMPANY					
PROJECT					
TRUB FARM, ROCHDALE					
DRN BY IG	SCALE 1:100 @ A3	JOB REF 102	DRAWING NUMBER MCI-102-DR-A-ASH-202	REV B	
DATE 20.05.24					