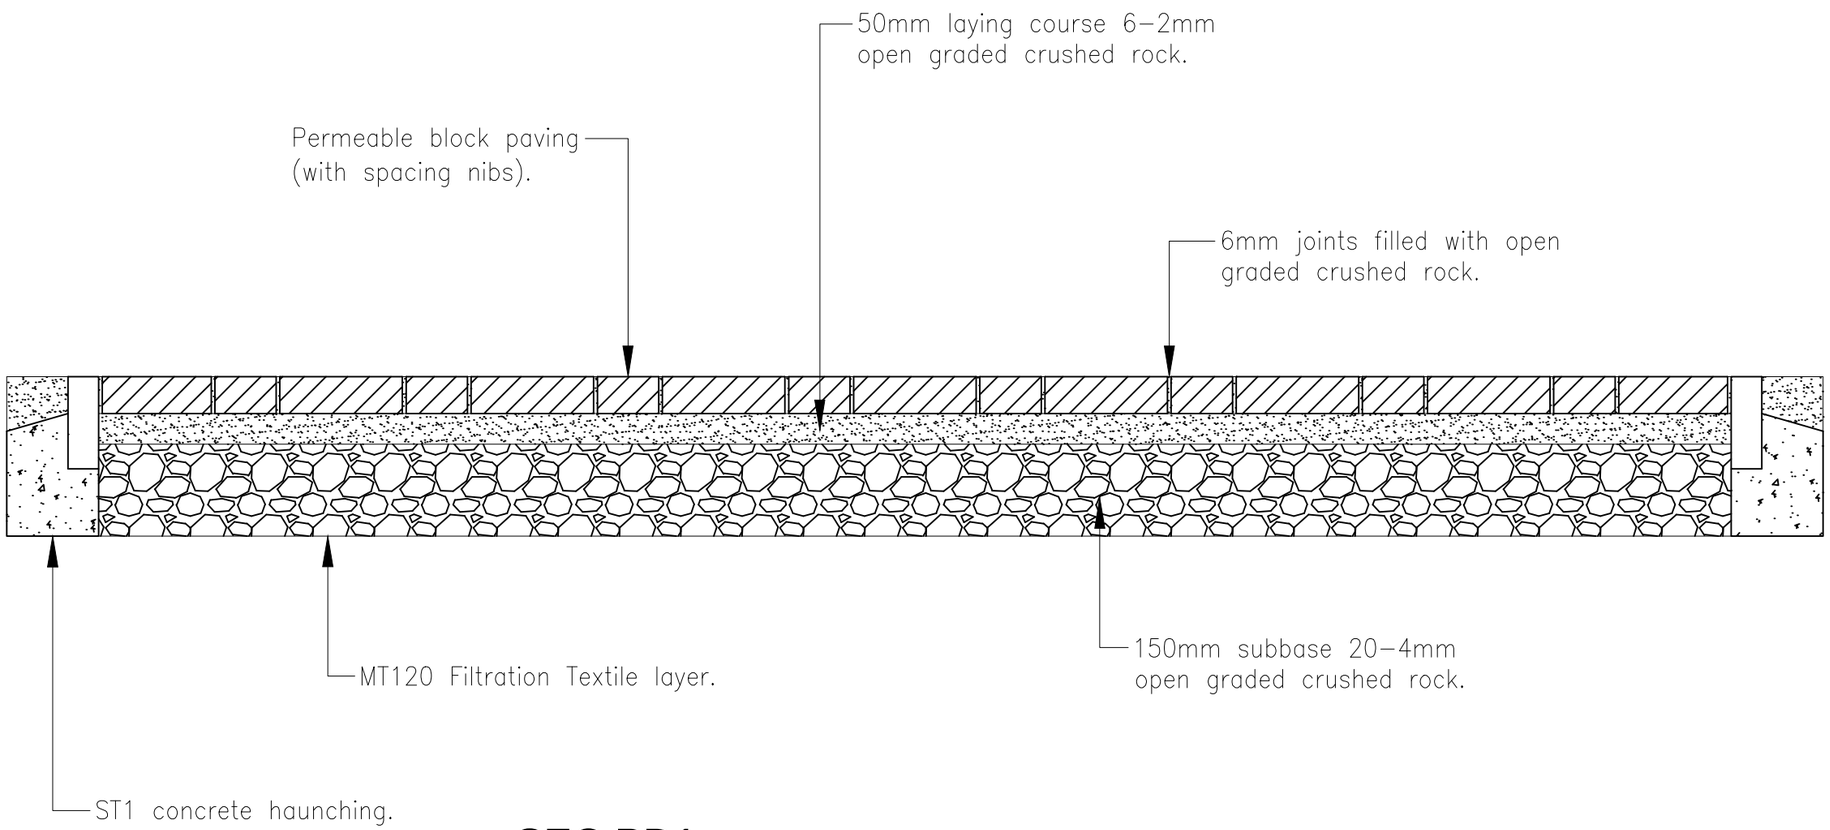


SEC PD1 -
CROSS SECTIONAL DETAIL THROUGH PERMEABLE DRIVE CONSTRUCTION (1:10)

Amendments	

Project

Title
CONSTRUCTION OF NEW DWELLING TO LAND ADJACENT TO 7 BROAD STREET, MIDDLETON ~

Client
MR HUGHES

Dwg. No.
19/1205/204 - SECTION PD1

Date	*Plot Scale*	*Drawn by*	*Status*
12.02.2021	A3@1:10	JPE	ISSUE

JPE CONSULTANCY LIMITED
ARCHITECTURAL DESIGN & PLANNING
9 Woodend Drive, Stalybridge, Cheshire, SK15 2SF
Telephone 07875 627 988 jim@jpeconsultancy.co.uk