
SITE PLAN
AREA 2 HA
SCALE: 1:500 on A1
CENTRE COORDINATES: 389623 413418,

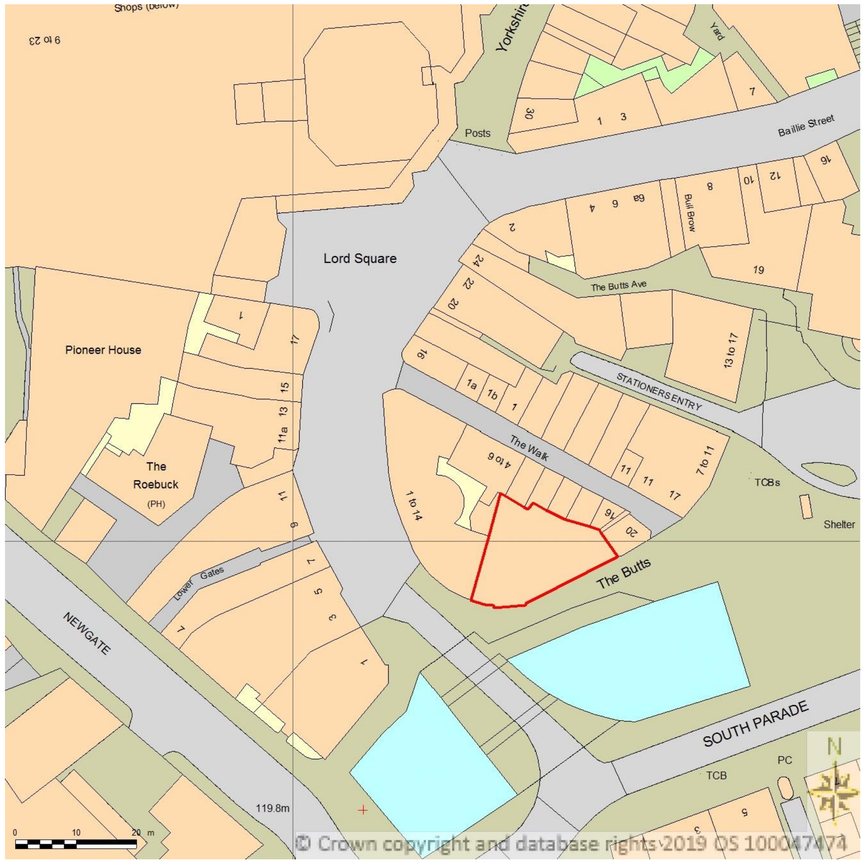

Supplied by Streetwise Maps Ltd
www.streetwise.net
Licence No: 100047474
16:33:46 08/11/2019

Notes:

Copyright of this drawing is reserved by AXIS Architecture and issued on the condition that it is not copied, reproduced or disclosed to any third party either wholly or in part without the consent in writing of AXIS Architecture.

The contractor must verify all dimensions on site before making shop drawings or commencing work of any kind. No dimensions to be scaled from this drawing.

RESIDUAL RISK

Wherever possible unnecessary risk is designed out of these proposals.
Where residual risk remains this is assessed and identified on the relevant drawings with this symbol.
Refer to the note and the relevant measures in the Health + Safety documentation

Rev	Date	Notes	Rev	Date	Notes

Client: Corporate Real Estate	Project: Rochdale ---- External ATM Signage Replacement					Title: Site Plan	
Status: PLANNING DRAWING	Scale: A1 1:500 A3 1:1000	Date: 07.11.19	Drawn: TJL	Checked: RAS		Job No.: 27449-457-SP	Revision: -

AXIS Architecture and Design Ltd,
Talbot Chambers,
2-6 North Church Street,
Sheffield, S1 2DH.
tel: +44(0)114 2490944
fax: +44(0)114 2490966
www.axis-architecture.com
designed@axis-architecture.com

PUBLIC