

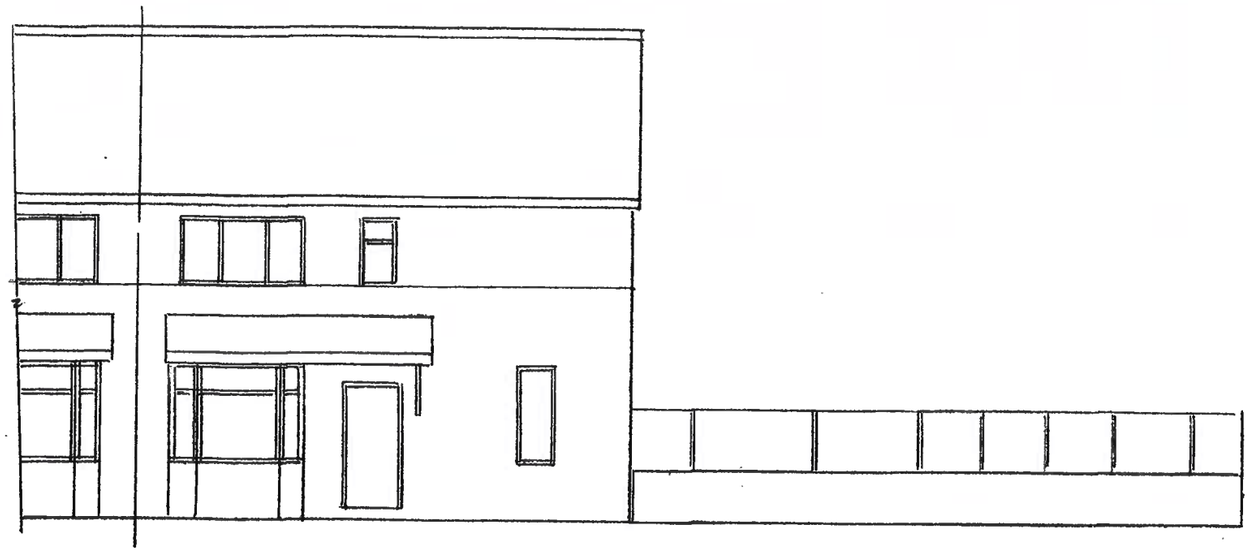



EXISTING FRONT ELEVATION

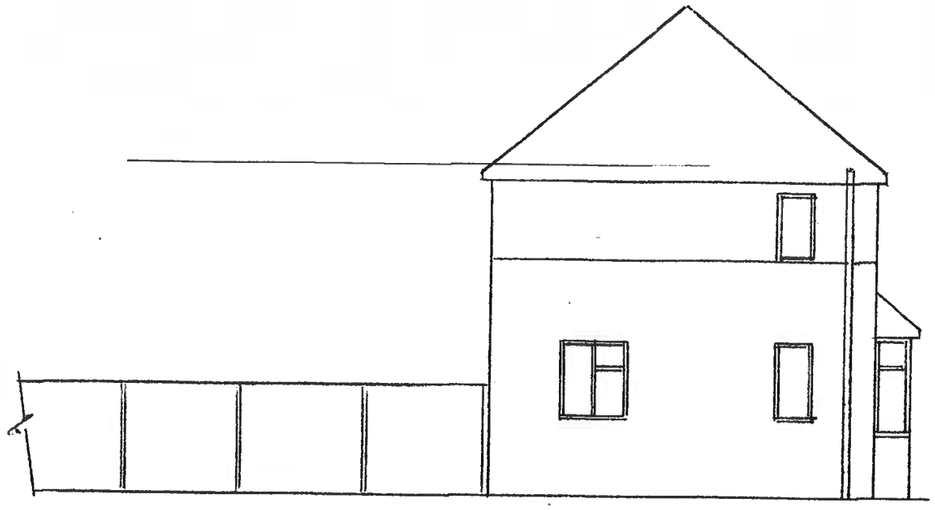

EXISTING SIDE ELEVATION

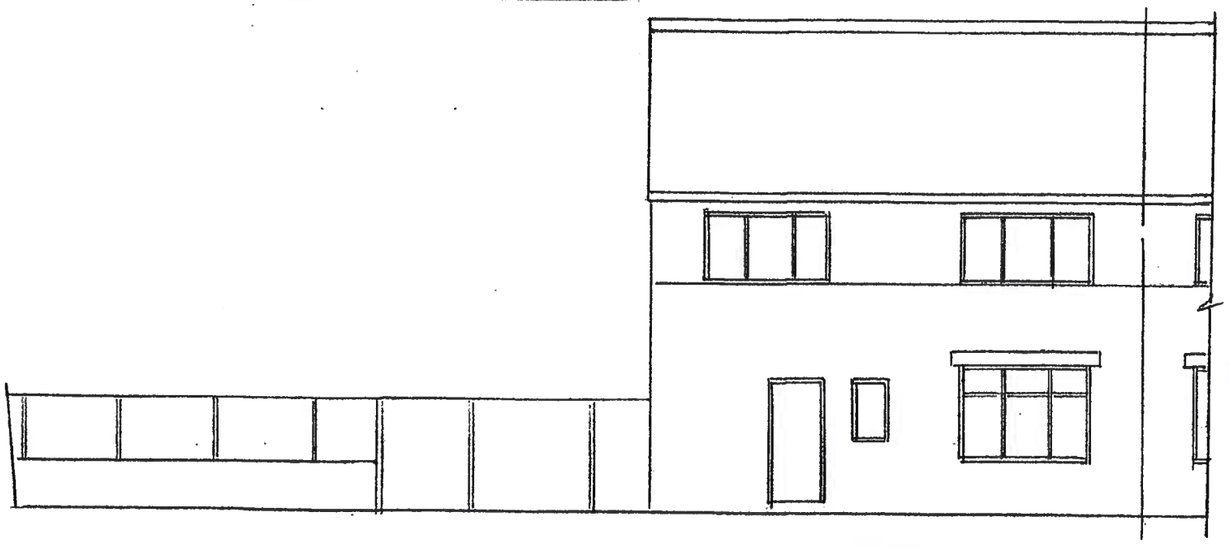

EXISTING REAR ELEVATION

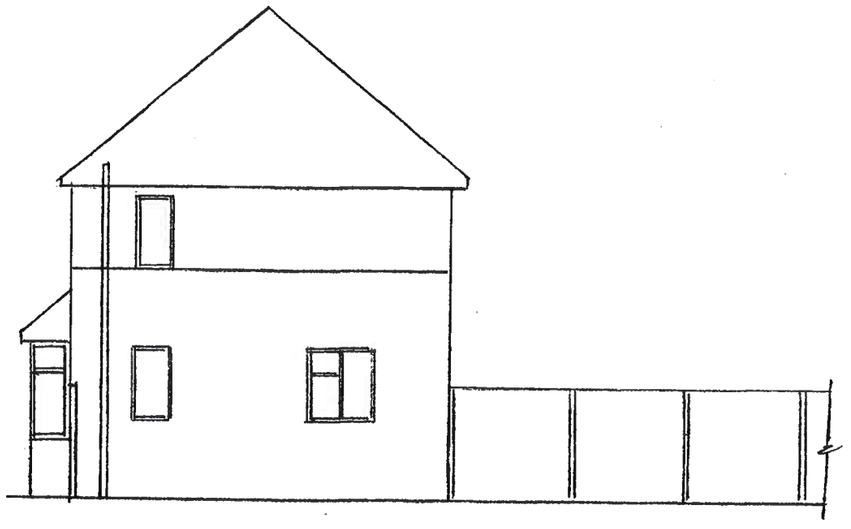


EXISTING SIDE ELEVATION


Thompson Designs

Tel 0161 705 1458 Mob 07884 318634

Sheet 1
Existing Elevations
23 Ashbrook Crescent
Rochdale OL12 9AJ
Scale 1 : 100 @ A3 Date November 2020

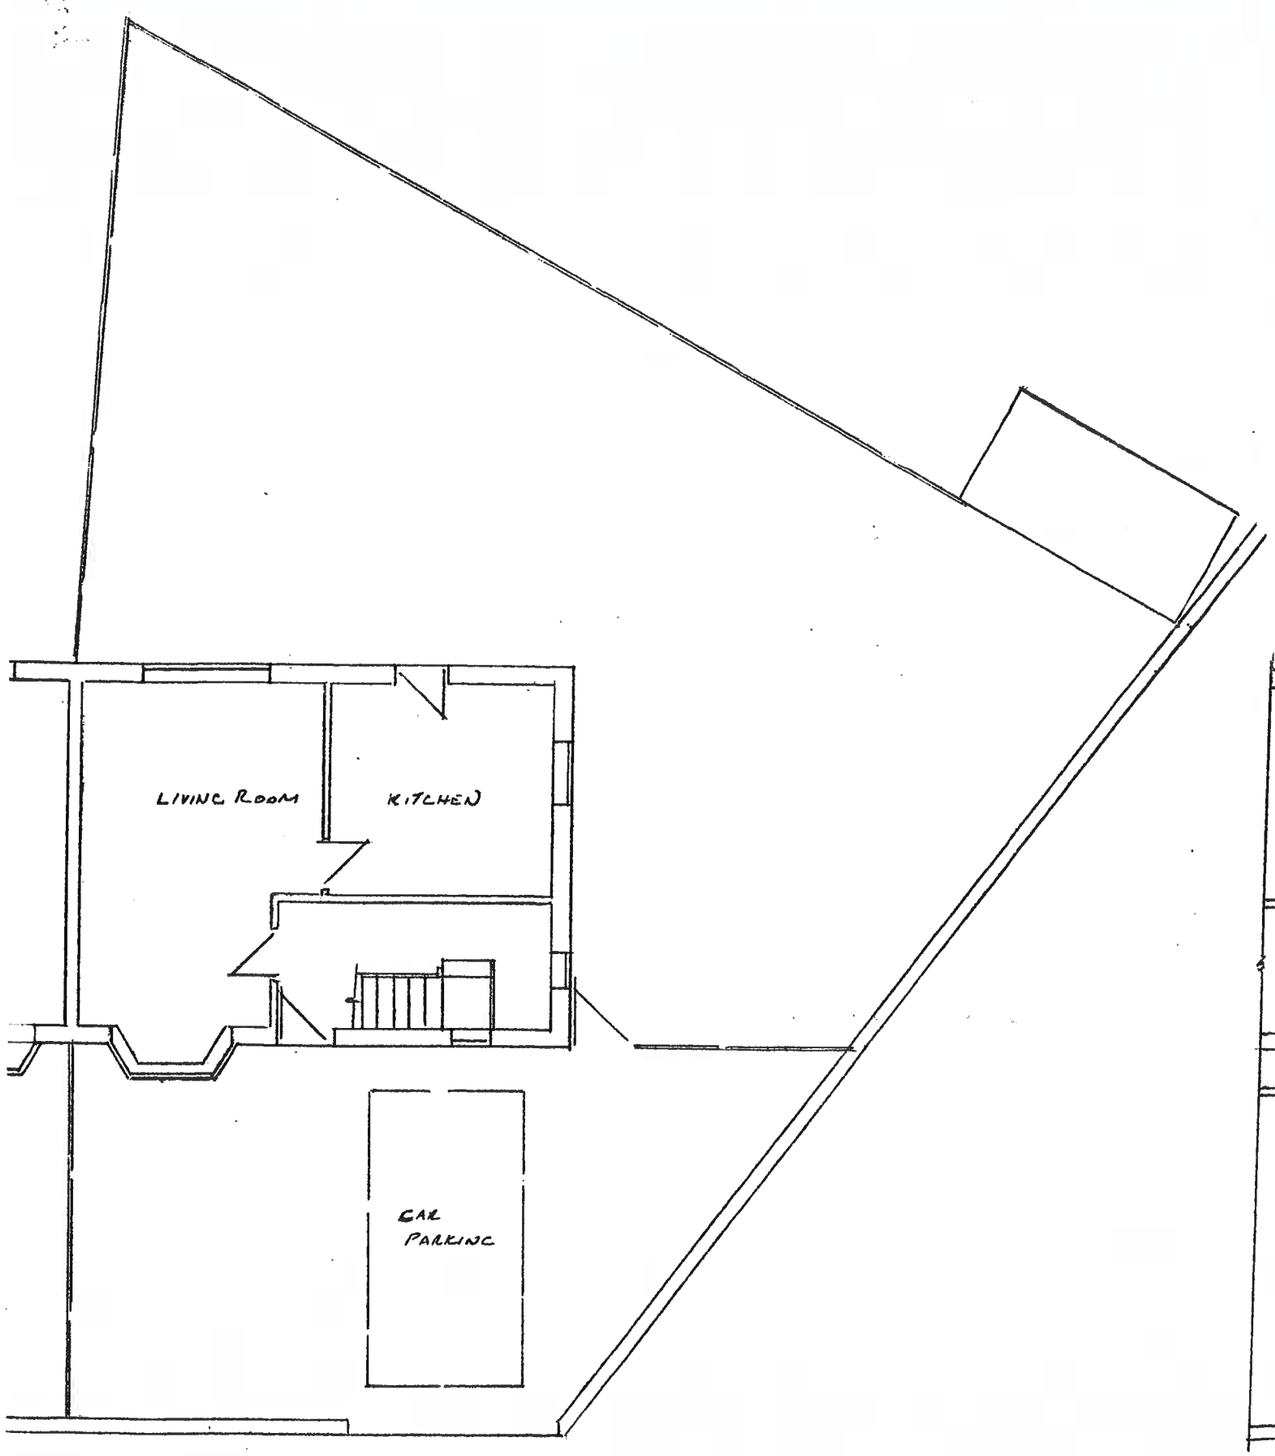

EXISTING GROUND FLOOR PLAN

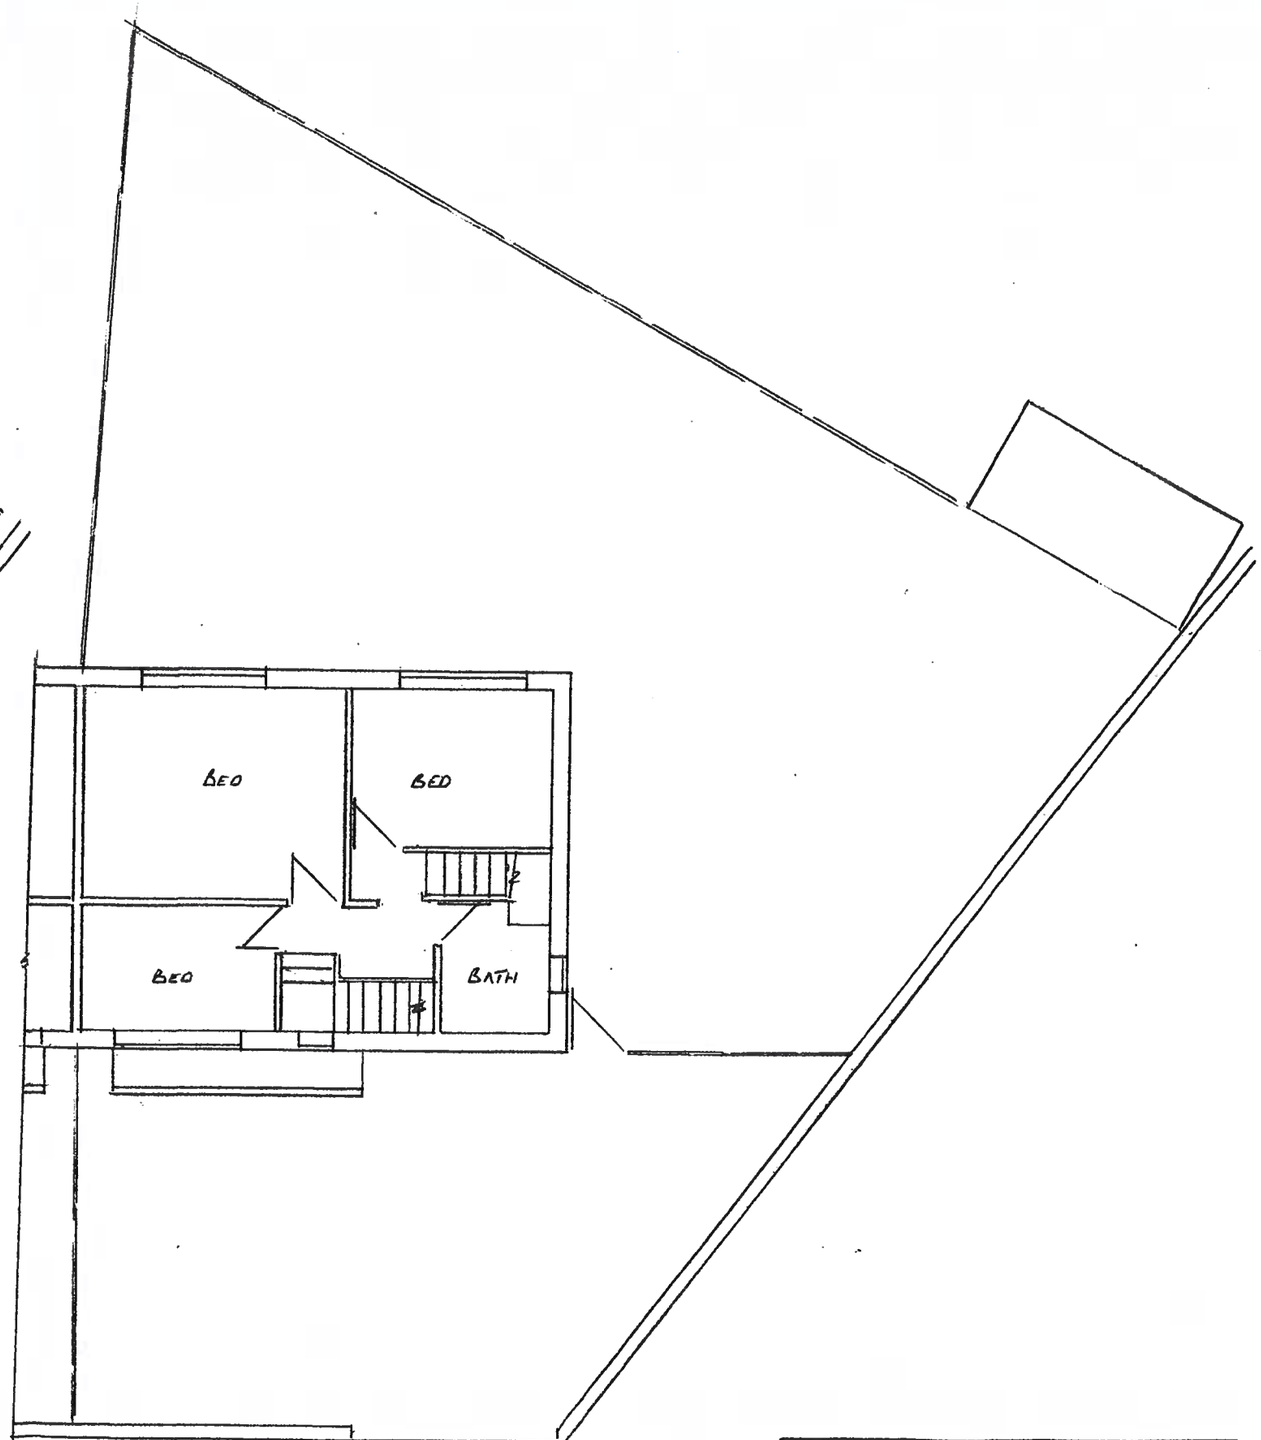

EXISTING FIRST FLOOR PLAN

Thompson Designs
Tel 0161 705 1458 Mob 07884 318634


Sheet 2
Existing Plans
23 Ashbrook Crescent
Rochdale OL12 9AJ
Scale 1 : 100 @ A3 Date November 2020




PROPOSED FRONT ELEVATION



PROPOSED SIDE ELEVATION

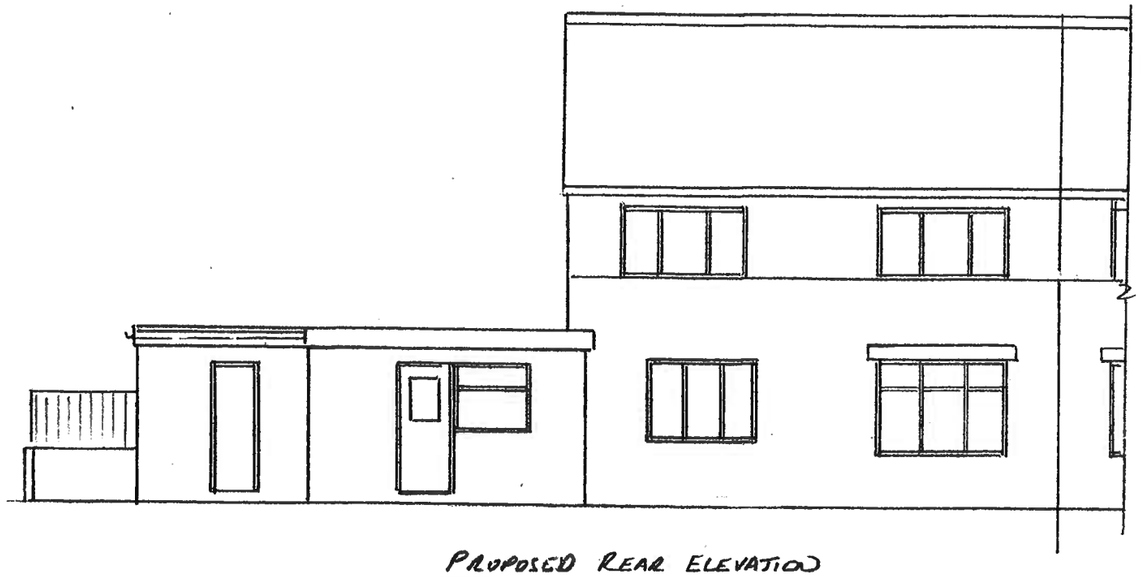

PROPOSED REAR ELEVATION

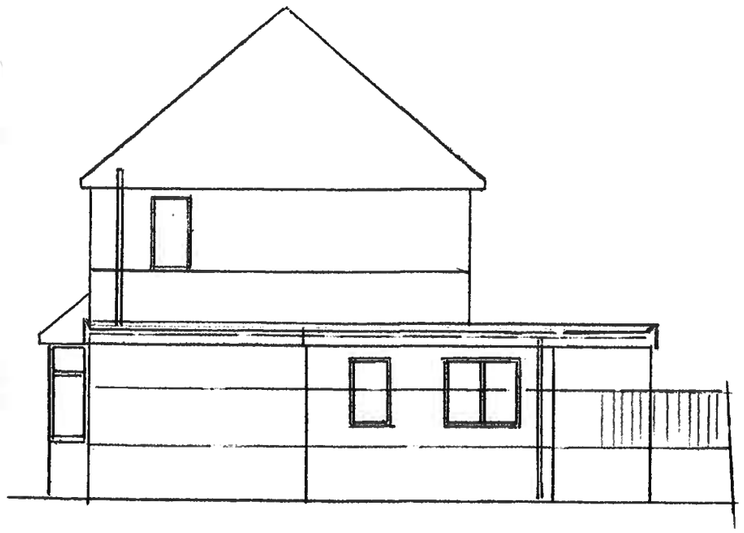

PROPOSED SIDE ELEVATION

Thompson Designs

Tel 0161 705 1458 Mob 07884 318634


Sheet 3

Proposed Elevations


23 Ashbrook Crescent

Rochdale OL12 9AJ

Scale 1 : 100 @ A3 Date November 2020

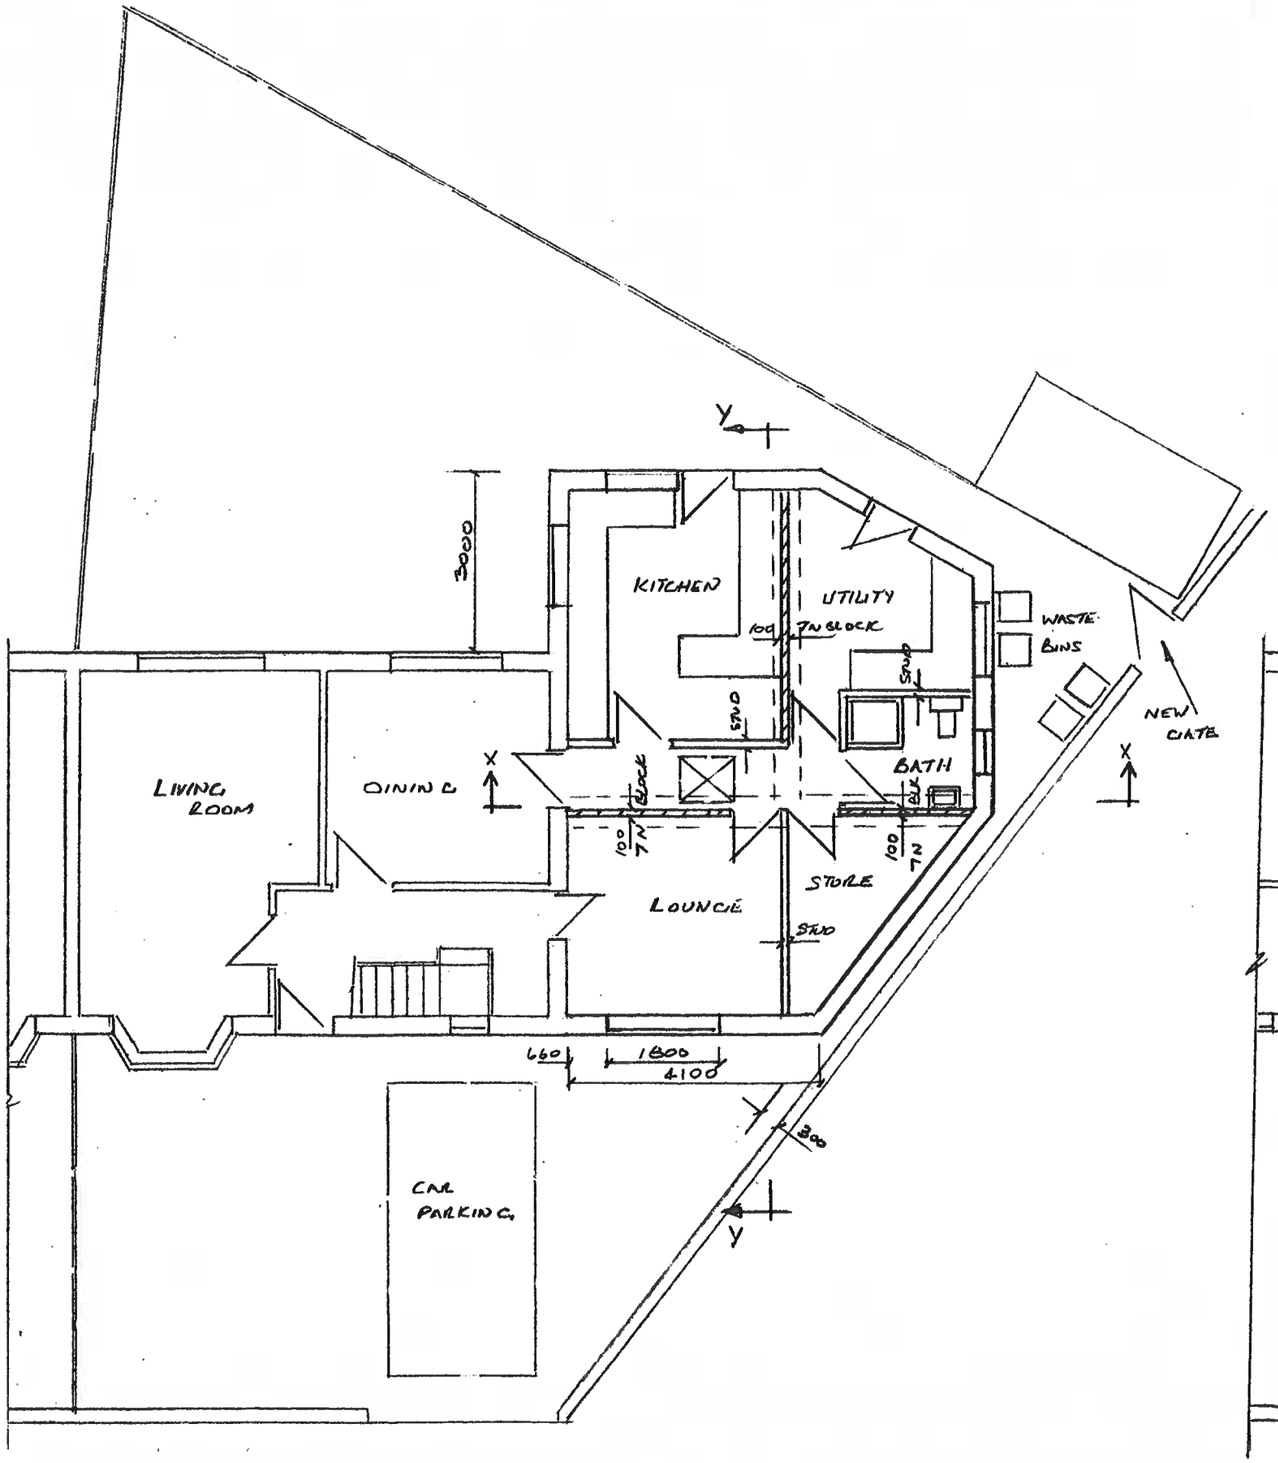

PROPOSED GROUND FLOOR PLAN

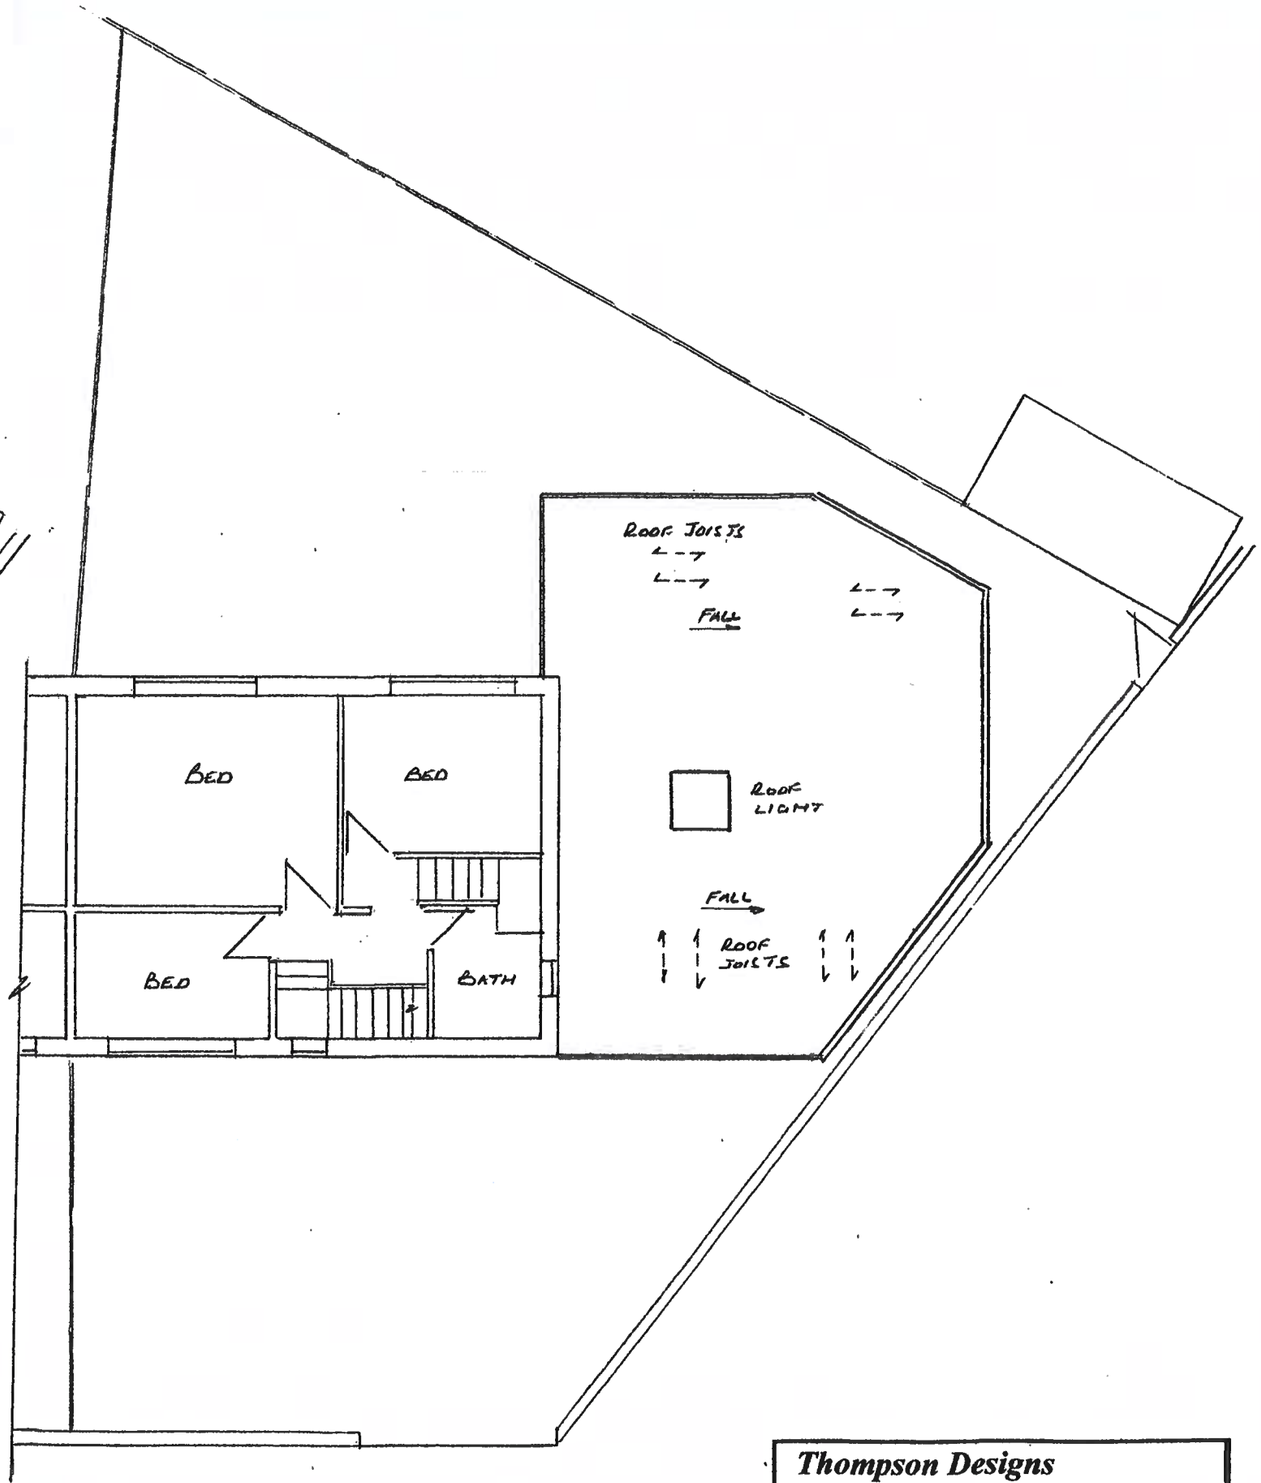

PROPOSED FIRST FLOOR PLAN

Thompson Designs
Tel 0161 705 1458 Mob 07884 318634

Sheet 4
Proposed Plans
23 Ashbrook Crescent
Rochdale OL12 9AJ
Scale 1 : 100 @ A3 Date November 2020