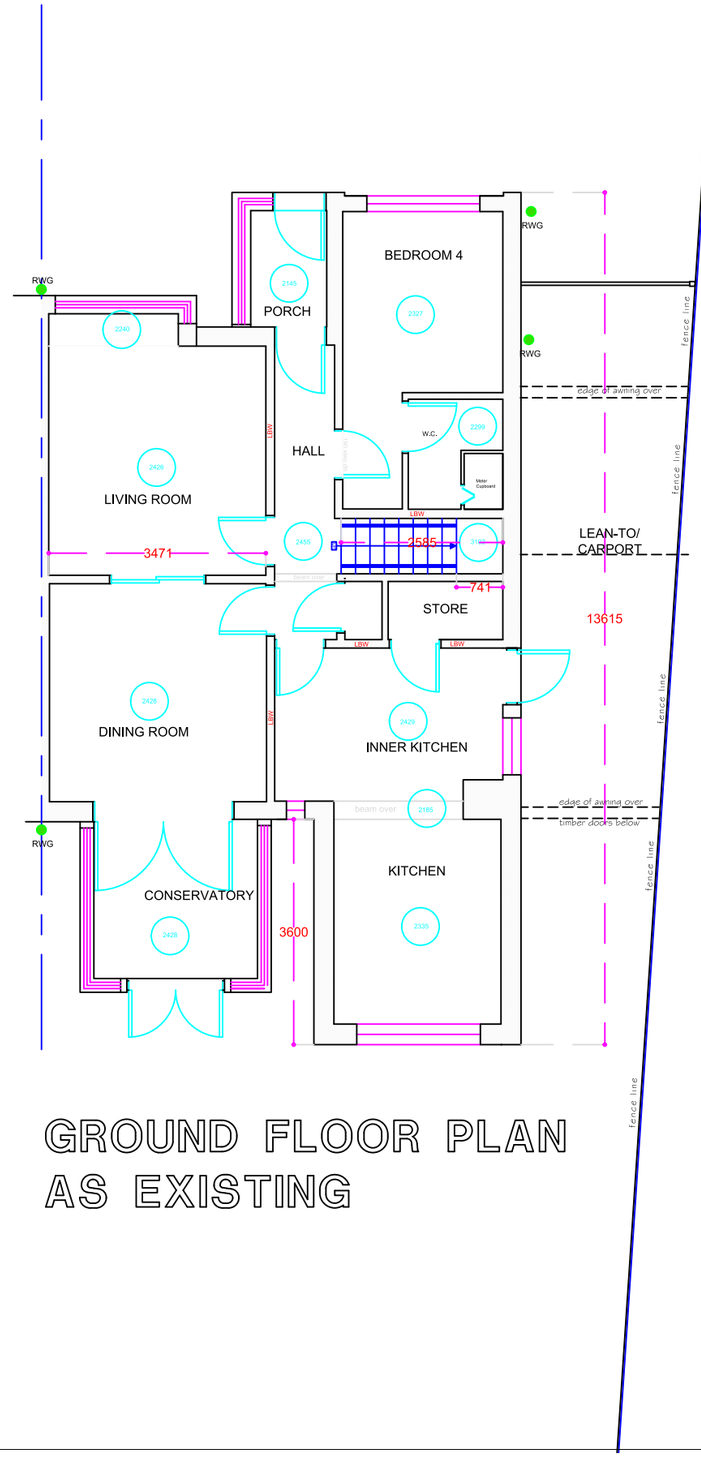

GROUND FLOOR PLAN
AS EXISTING

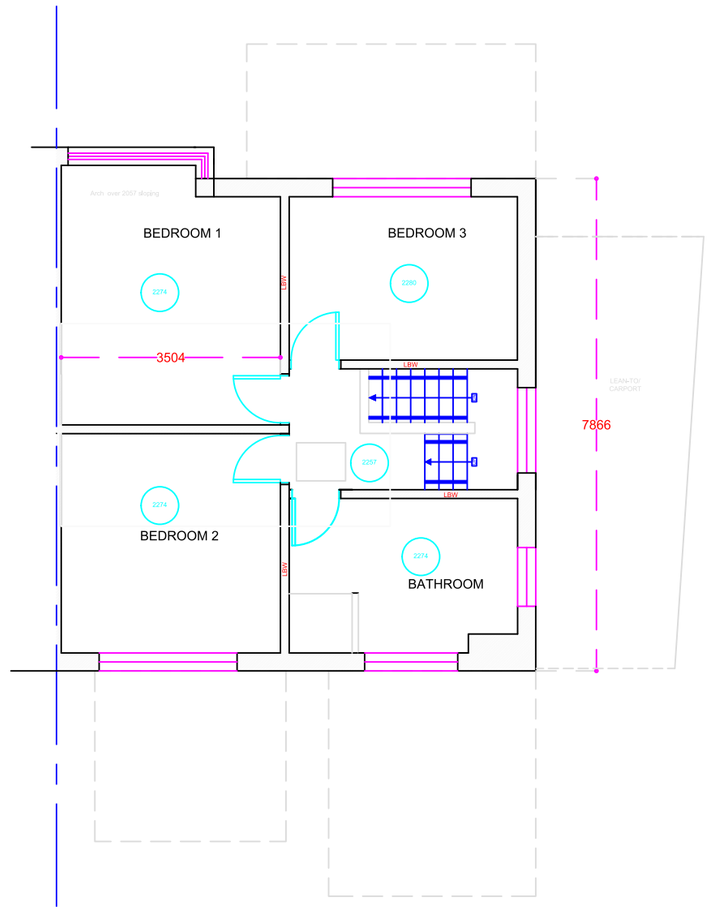

FIRST FLOOR PLAN
AS EXISTING

General Notes
Do not scale from this drawing. Specified dimensions may be relied upon. All dimensions to be confirmed by site measurement by the contractor before opening up works or ordering any materials. We accept no liability for incorrect site measurement. Report any discrepancies to the architect or surveyor.

When printing out this drawing, use a professional service rather than an office printer. It should be printed at A3 size in order to be read at the scale indicated. Check scale bar to confirm printed scale before using any scale rule.

planning by design
Architectural Services
Oldham, Rochdale & Tameside
www.architectural.uk.com
07872 577 565

Project Description:
Two-storey side and first floor rear extensions with loft conversion

For:
Mr. Arslan Anwar

Site Address:
149 Queen's Drive
ROCHDALE OL11 2NW

Date: September 2020

Scale: 1:100 @ A3

Sheet Description:
Ground & First Floor Plans - As Existing

No.	Revision /Issue
A	Carport details added 7/10/20

Drawing Number:
011423/001A

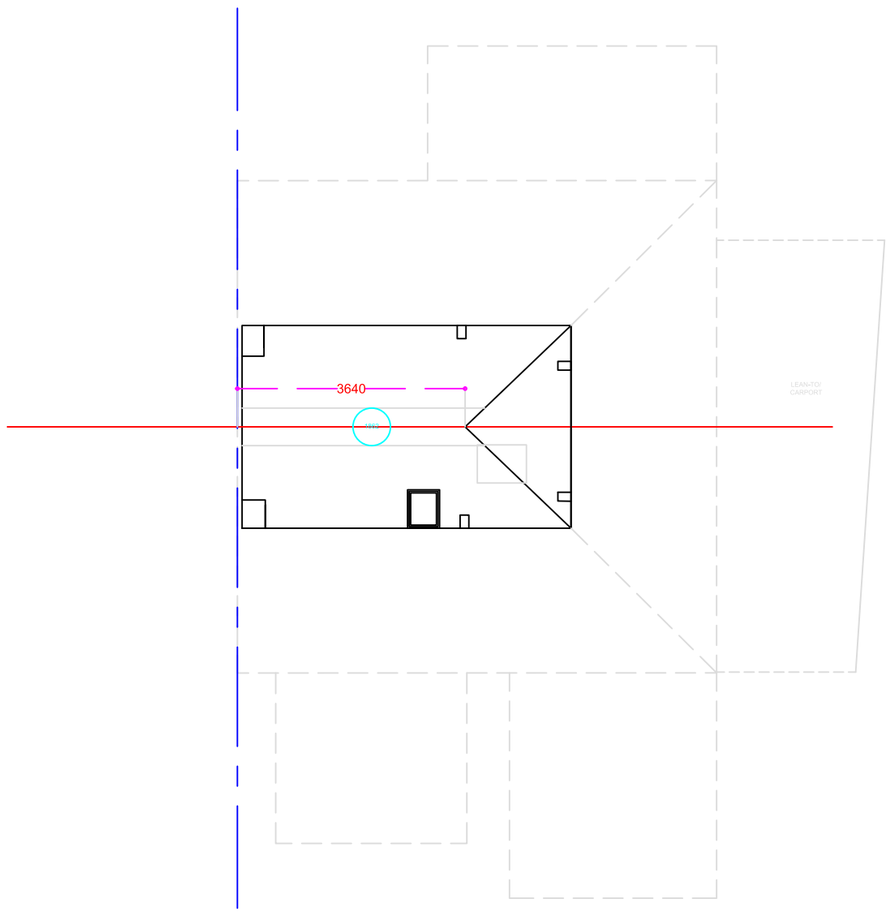

LOFT FLOOR PLAN
AS EXISTING

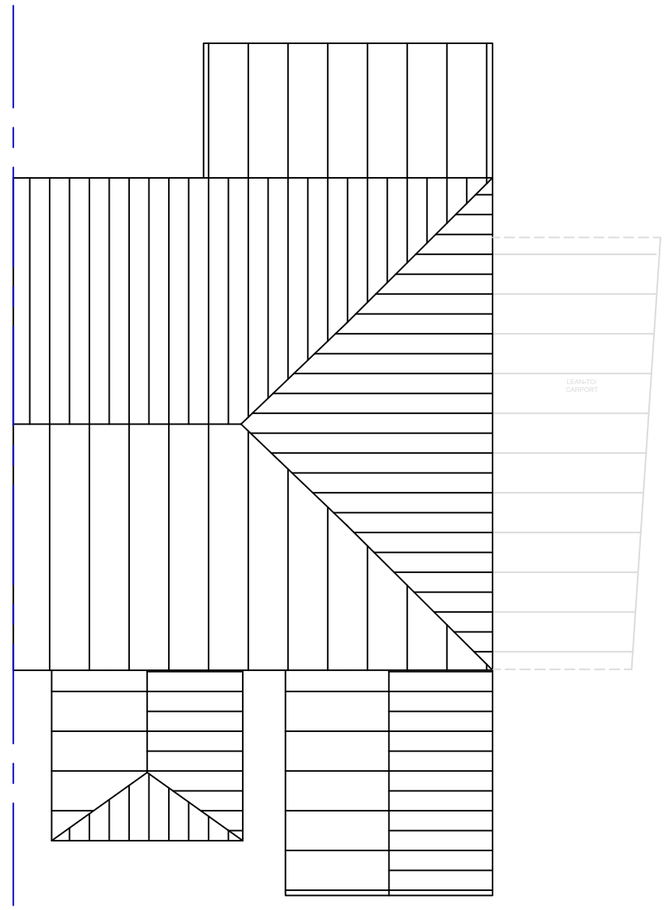

ROOF PLAN
AS EXISTING

General Notes
Do not scale from this drawing. Specified dimensions may be relied upon. All dimensions to be confirmed by site measurement by the contractor before opening up works or ordering any materials. We accept no liability for incorrect site measurement. Report any discrepancies to the architect or surveyor.

When printing out this drawing, use a professional service rather than an office printer. It should be printed at A3 size in order to be read at the scale indicated. Check scale bar to confirm printed scale before using any scale rule.

planning by design
Architectural Services
Oldham, Rochdale & Tameside
www.architectural.uk.com
07872 577 565

Project Description:
Two-storey side and first floor rear extensions with loft conversion

For:
Mr. Arslan Anwar

Site Address:
149 Queen's Drive
ROCHDALE OL11 2NW

Date:
September 2020

Scale:
1:100 @ A3

Sheet Description:
Loft Floor & Roof Plans - As Existing

No.	Revision /Issue
A	Carport details added 7/10/20

Drawing Number:
011423/002A

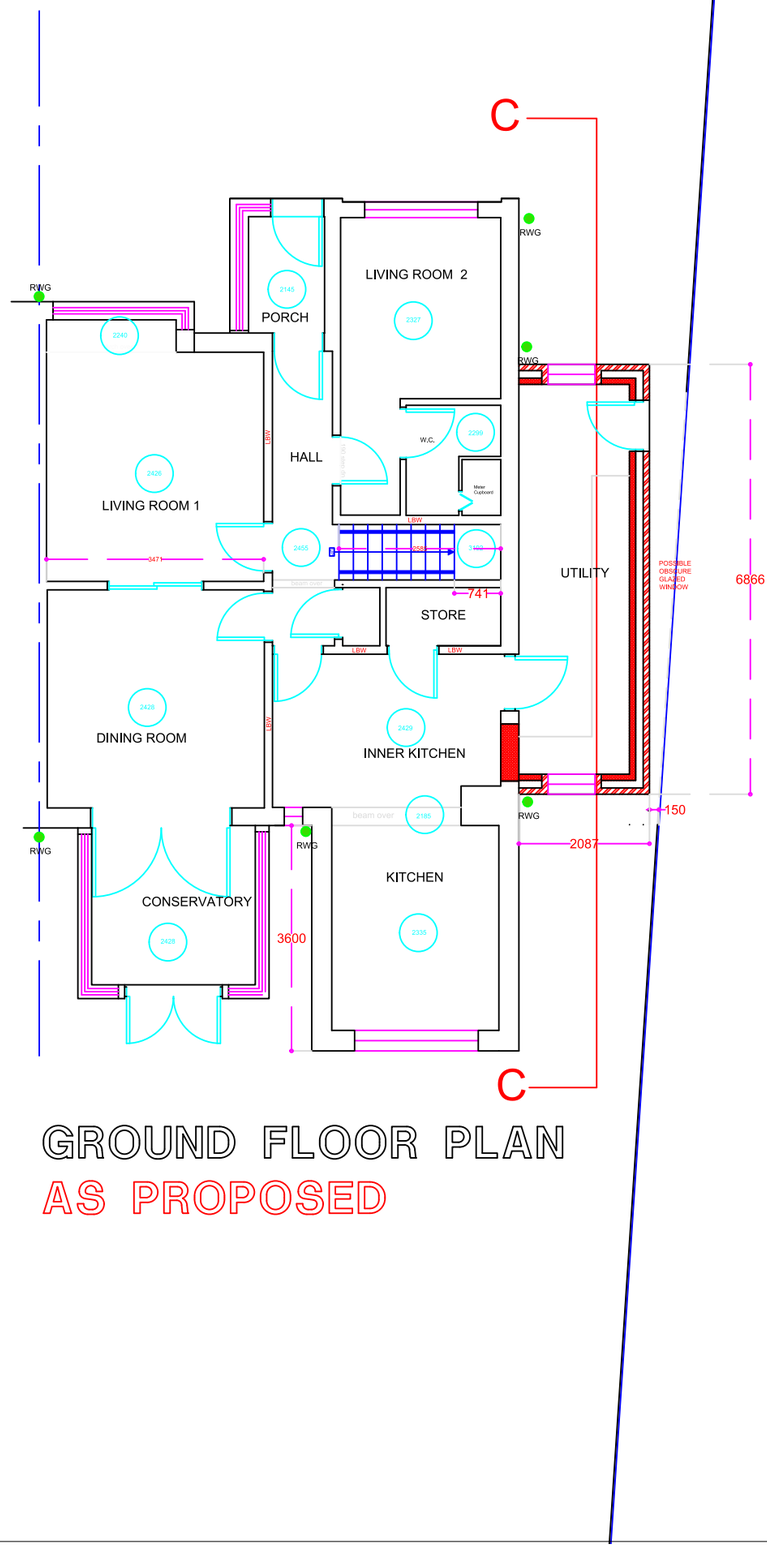

GROUND FLOOR PLAN
AS PROPOSED

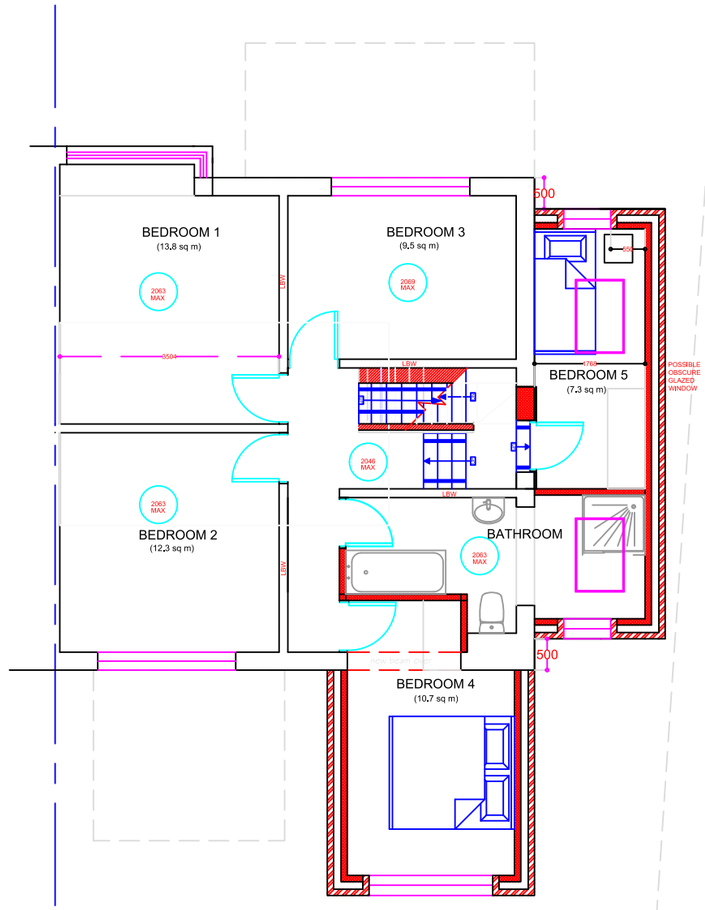

FIRST FLOOR PLAN
AS PROPOSED

General Notes
Do not scale from this drawing. Specified dimensions may be relied upon. All dimensions to be confirmed by site measurement by the contractor before opening up works or ordering any materials. We accept no liability for incorrect site measurement. Report any discrepancies to the architect or surveyor.

When printing out this drawing, use a professional service rather than an office printer. It should be printed at A3 size in order to be read at the scale indicated. Check scale bar to confirm printed scale before using any scale rule.

planning by design
Architectural Services
Oldham, Rochdale & Tameside
www.architectural.uk.com
07872 577 565

Project Description:
Two-storey side and first floor rear extensions with loft conversion

For:
Mr. Arslan Anwar

Site Address:
149 Queen's Drive
ROCHDALE OL11 2NW

Date: September 2020

Scale: 1:100 @ A3

Sheet Description:
Ground & First Floor Plans - As Proposed

No.	Revision /Issue

Drawing Number:
011423/003

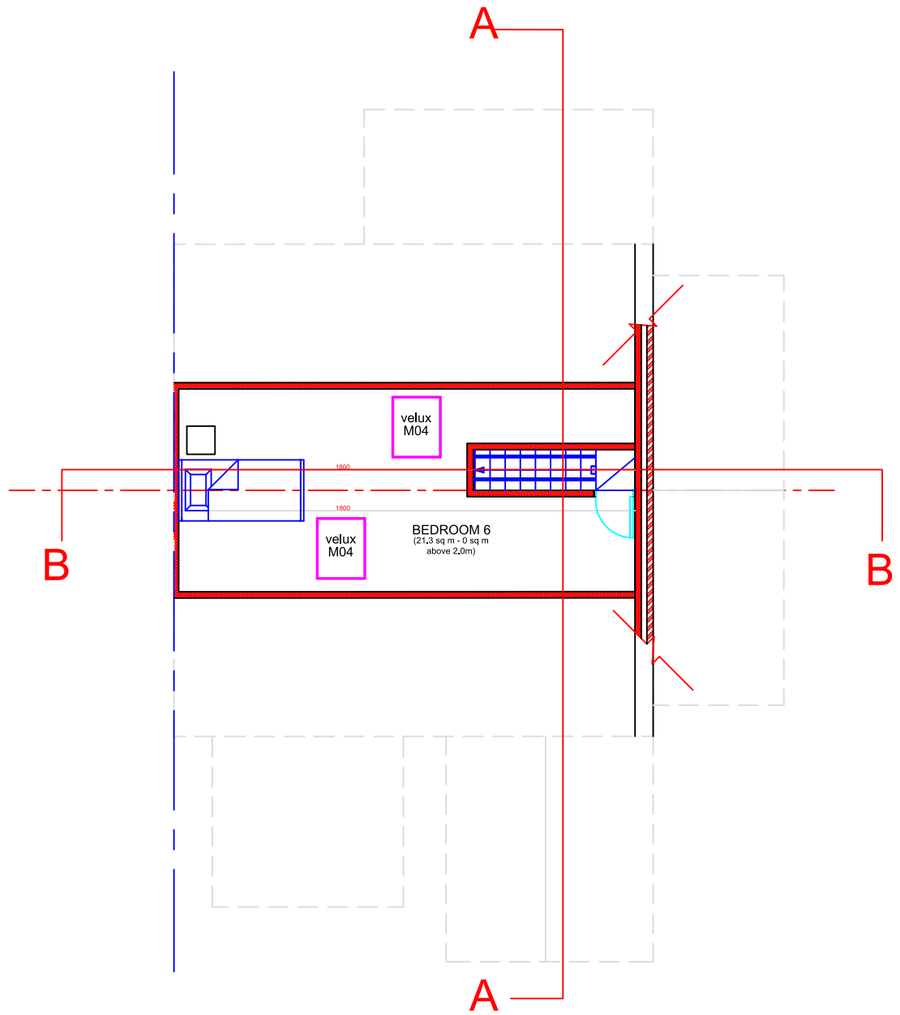

LOFT FLOOR PLAN
AS PROPOSED

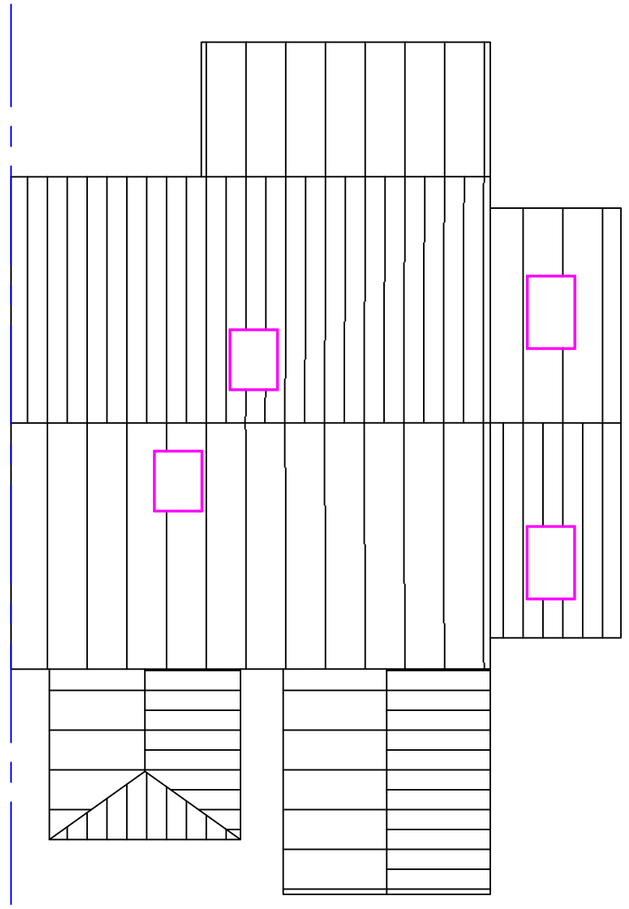

ROOF PLAN
AS PROPOSED

General Notes
Do not scale from this drawing. Specified dimensions may be relied upon. All dimensions to be confirmed by site measurement by the contractor before opening up works or ordering any materials. We accept no liability for incorrect site measurement. Report any discrepancies to the architect or surveyor.

When printing out this drawing, use a professional service rather than an office printer. It should be printed at A3 size in order to be read at the scale indicated. Check scale bar to confirm printed scale before using any scale rule.

planning by design
Architectural Services
Oldham, Rochdale & Tameside
www.architectural.uk.com
07872 577 565

Project Description:
Two-storey side and first floor rear extensions with loft conversion

For:
Mr. Arslan Anwar

Site Address:
149 Queen's Drive
ROCHDALE OL11 2NW

Date: September 2020

Scale: 1:100 @ A3

Sheet Description:
Loft Floor & Roof Plans - As Proposed

No.	Revision /Issue

Drawing Number:
011423/004

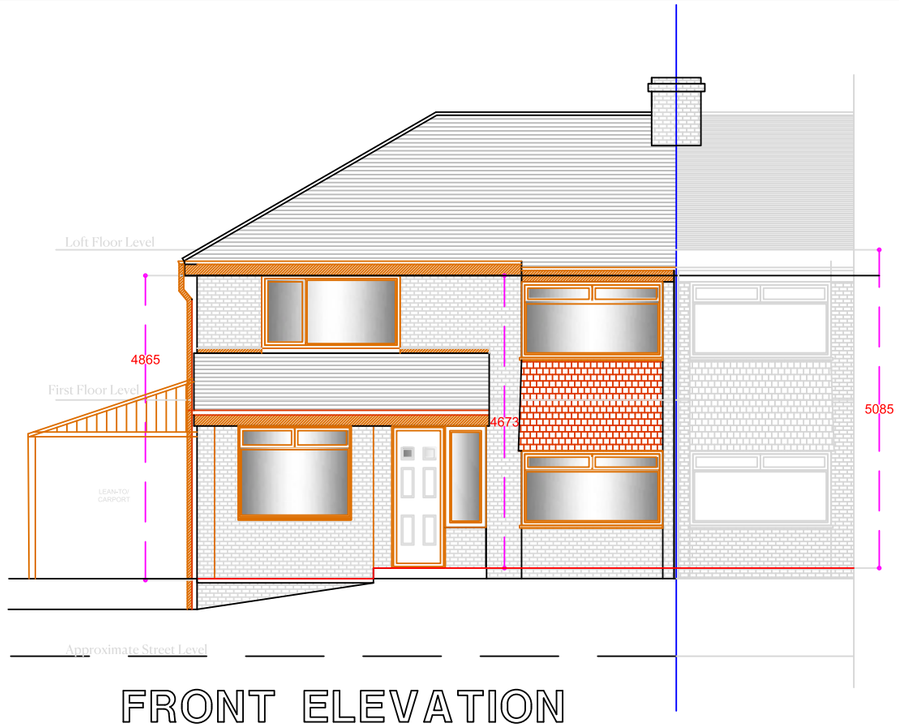

FRONT ELEVATION
AS EXISTING

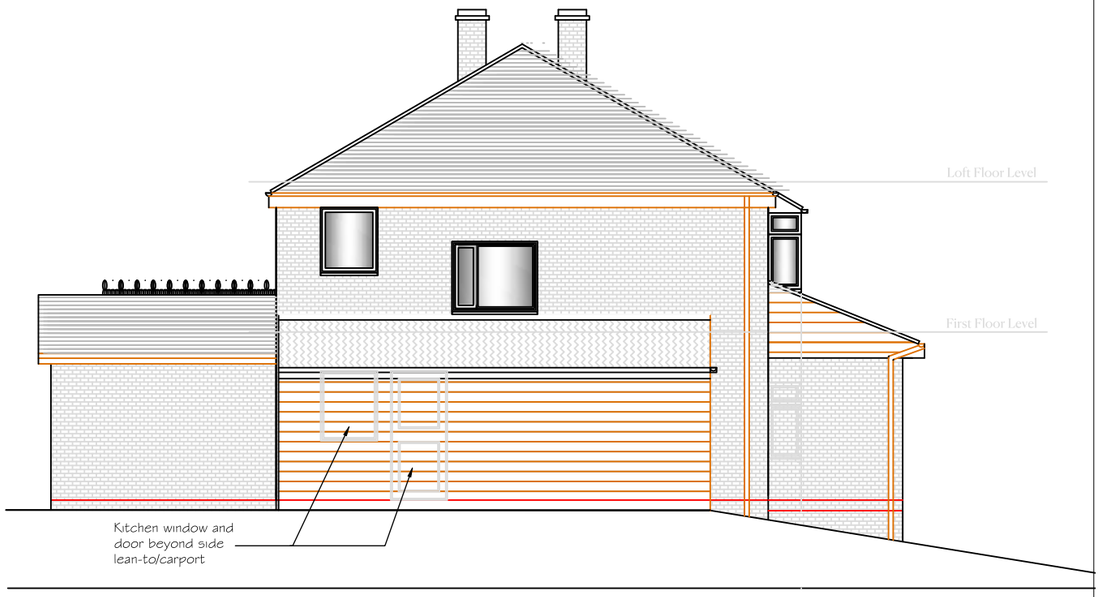

LH SIDE ELEVATION
AS EXISTING

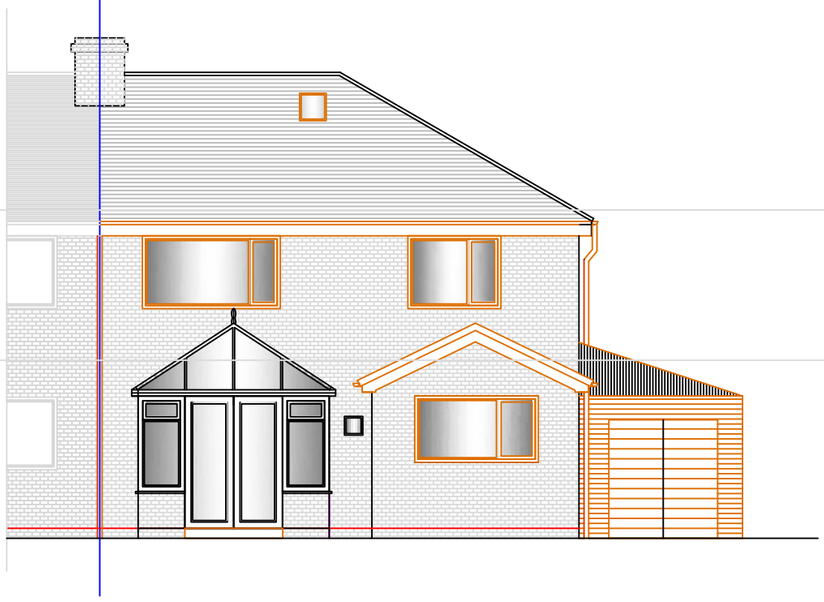

REAR ELEVATION
AS EXISTING

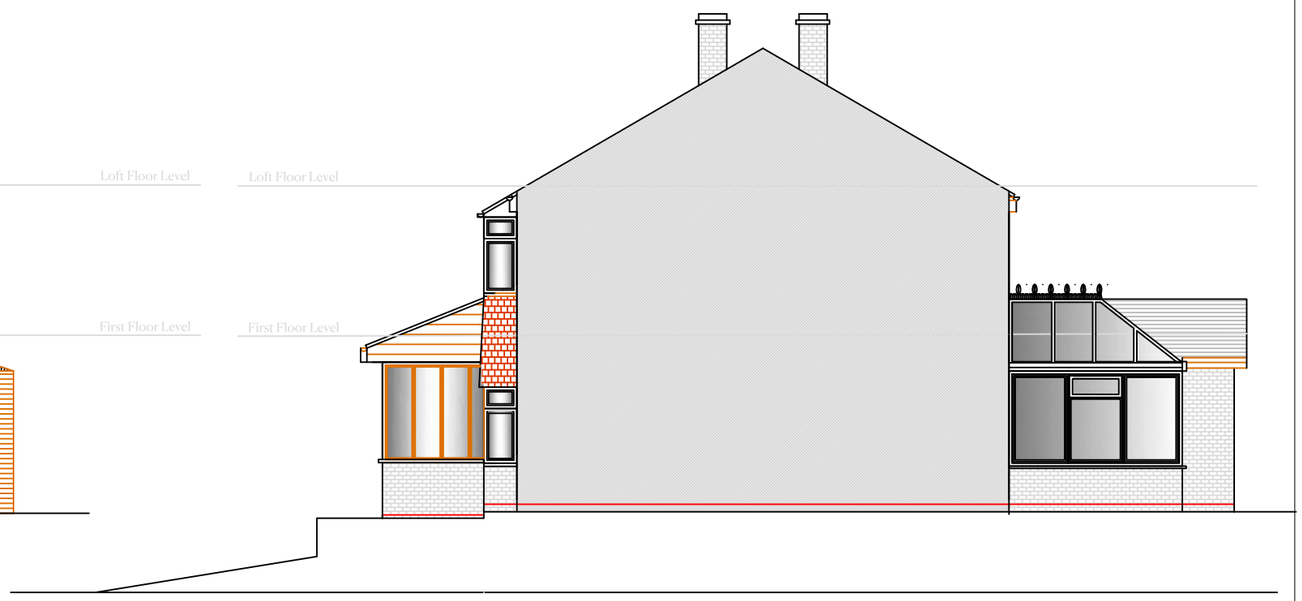

RH SIDE ELEVATION
AS EXISTING

General Notes
Do not scale from this drawing. Specified dimensions may be relied upon. All dimensions to be confirmed by site measurement by the contractor before opening up works or ordering any materials. We accept no liability for incorrect site measurement. Report any discrepancies to the architect or surveyor.

When printing out this drawing, use a professional service rather than an office printer. It should be printed at A3 size in order to be read at the scale indicated. Check scale bar to confirm printed scale before using any scale rule.

planning by design
Architectural Services
Oldham, Rochdale & Tameside
www.architectural.uk.com
07872 577 565

Project Description:
Two-storey side and first floor rear extensions with loft conversion

For:
Mr. Arslan Anwar

Site Address:
149 Queen's Drive
ROCHDALE OL11 2NW

Date: September 2020

Scale: 1:100 @ A3

Sheet Description:
All Elevations
- As Existing

No.	Revision /Issue
A	Carport details added 7/10/20

Drawing Number:
011423/005A

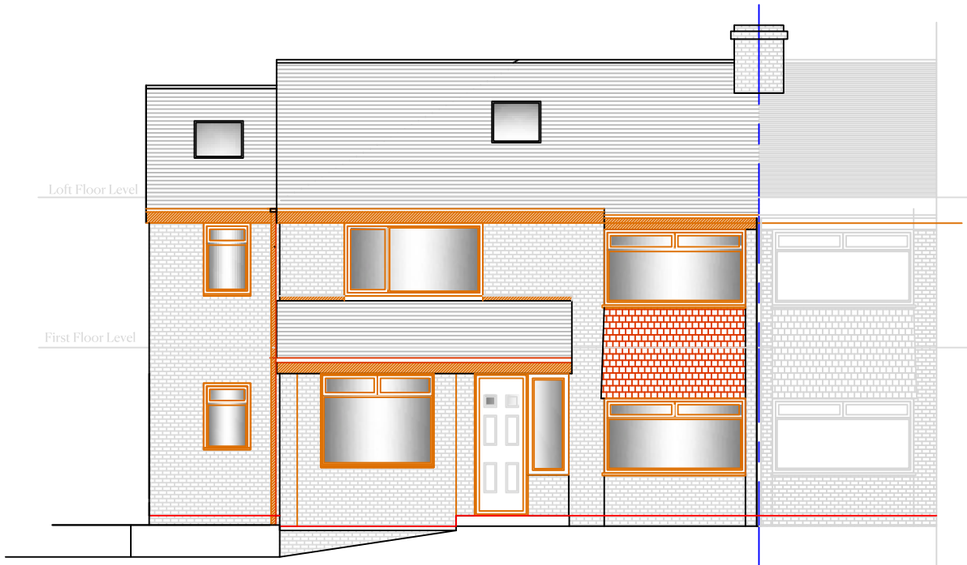

FRONT ELEVATION
AS PROPOSED

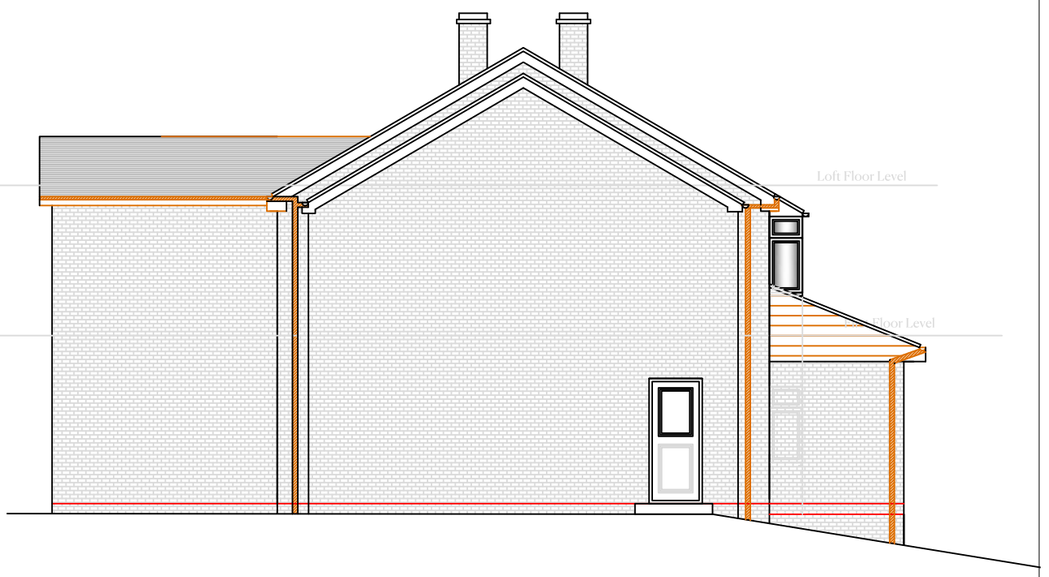

LH SIDE ELEVATION
AS PROPOSED



REAR ELEVATION
AS PROPOSED

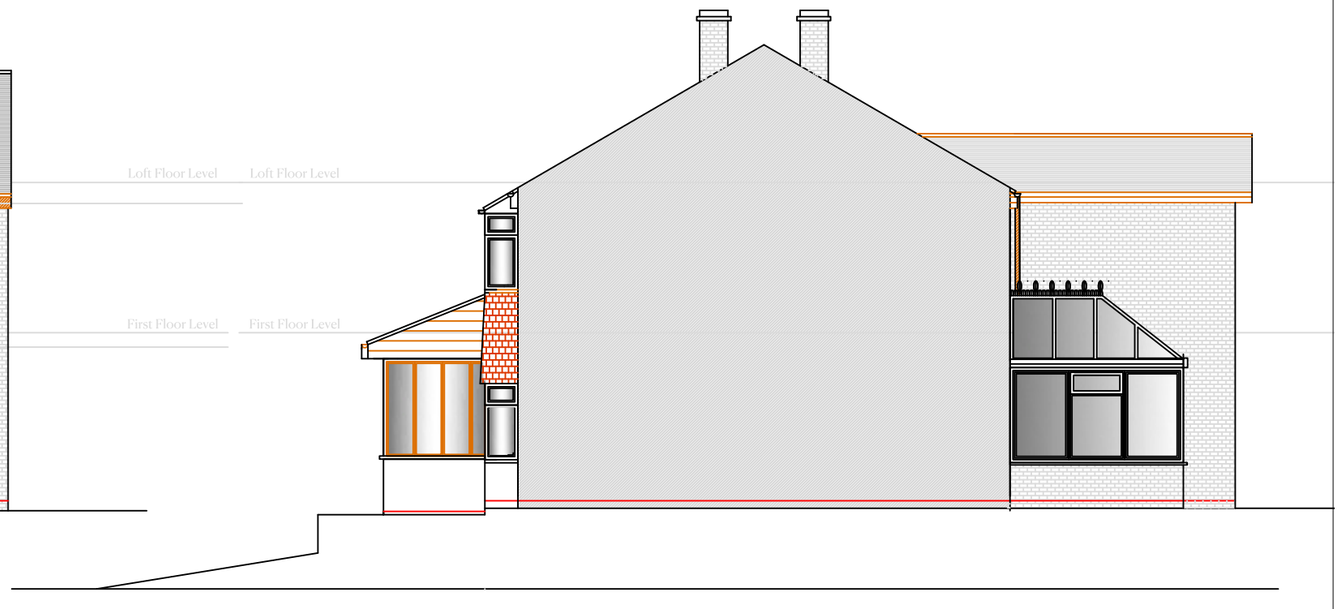

RH SIDE ELEVATION
AS PROPOSED

General Notes
Do not scale from this drawing. Specified dimensions may be relied upon. All dimensions to be confirmed by site measurement by the contractor before opening up works or ordering any materials. We accept no liability for incorrect site measurement. Report any discrepancies to the architect or surveyor.

When printing out this drawing, use a professional service rather than an office printer. It should be printed at A3 size in order to be read at the scale indicated. Check scale bar to confirm printed scale before using any scale rule.

planning by design
Architectural Services
Oldham, Rochdale & Tameside
www.architectural.uk.com
07872 577 565

Project Description:
Two-storey side and first floor rear extensions with loft conversion

For:
Mr. Arslan Anwar

Site Address:
149 Queen's Drive
ROCHDALE OL11 2NW

Date: September 2020

Scale: 1:100 @ A3

Sheet Description:
All Elevations
- As Proposed

No.	Revision /Issue

Drawing Number:
011423/006

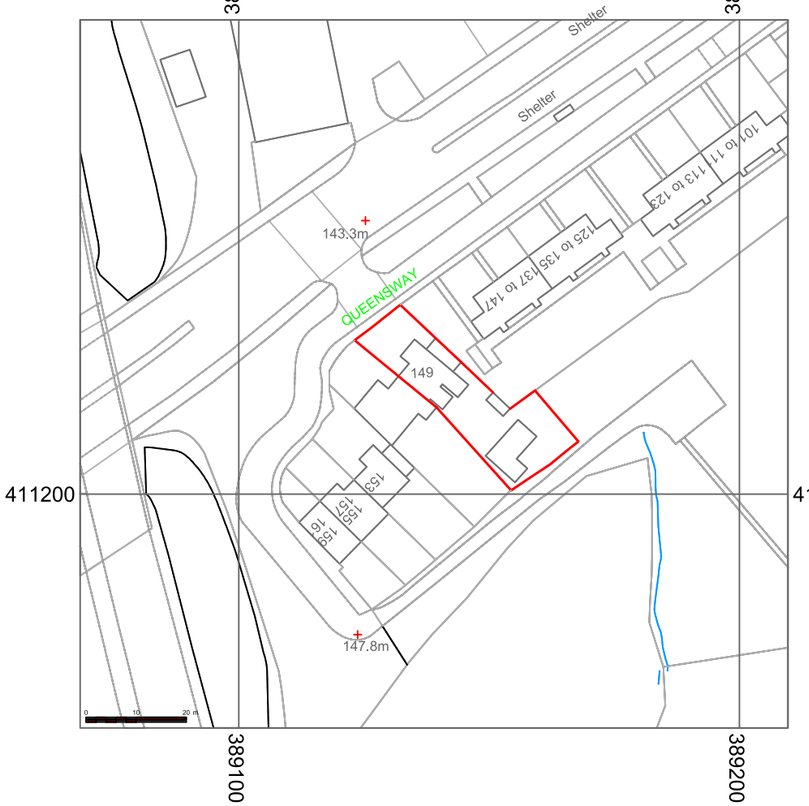

LOCATION PLAN 1:250

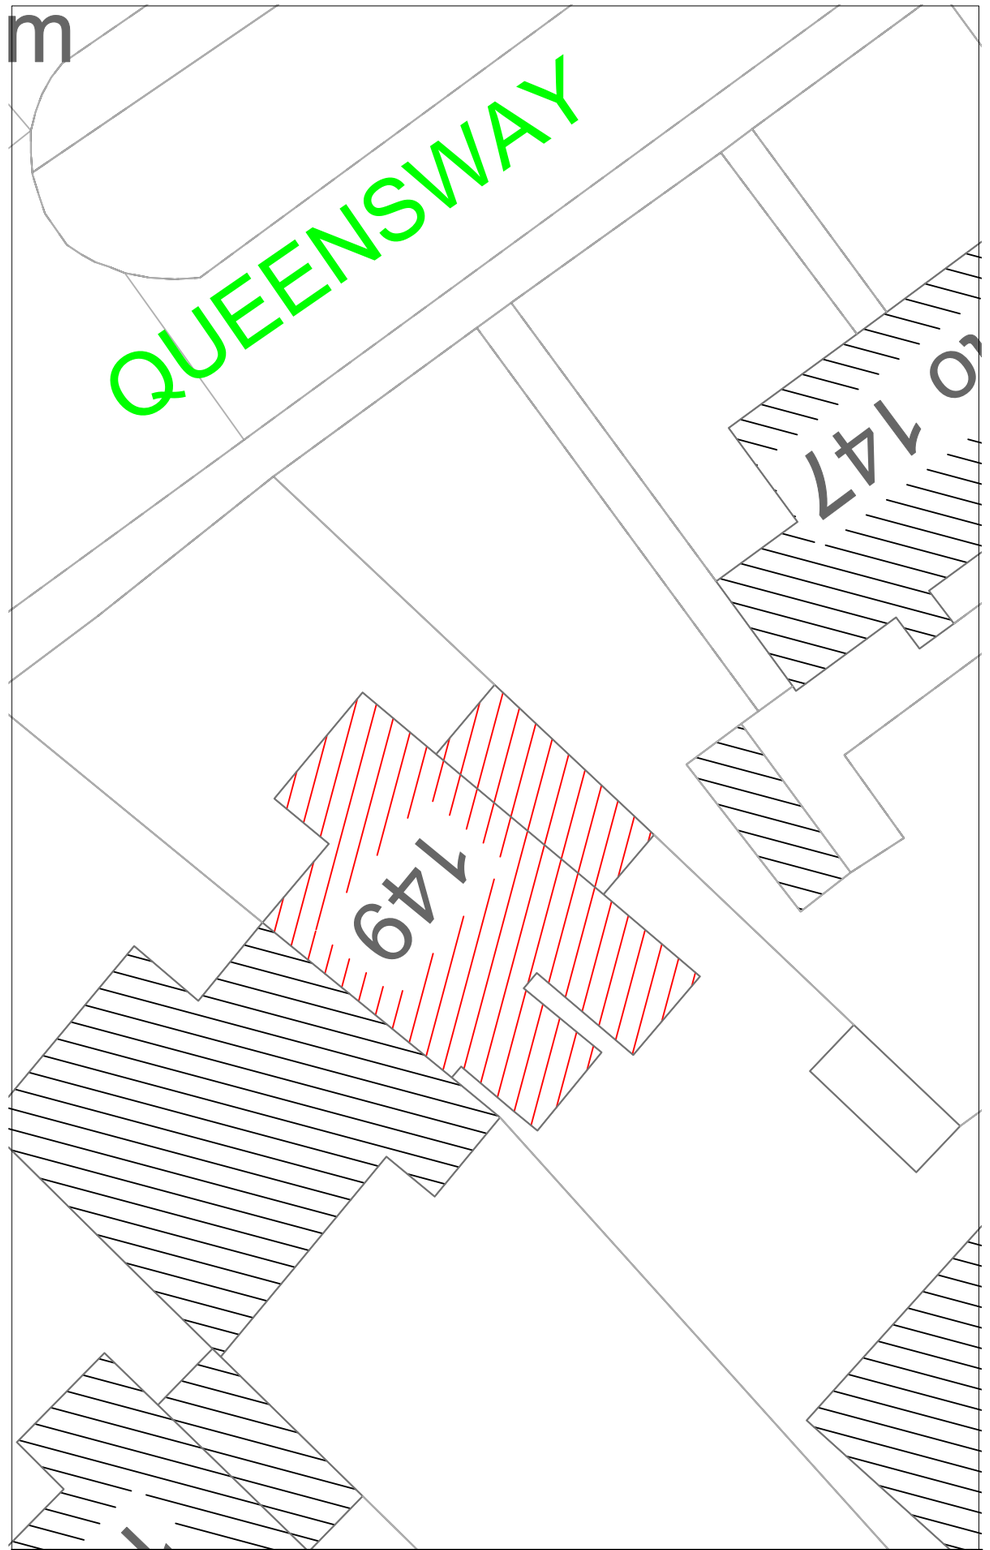

SITE BLOCK PLAN 1:200

General Notes
Do not scale from this drawing. Specified dimensions may be relied upon. All dimensions to be confirmed by site measurement by the contractor before opening up works or ordering any materials. We accept no liability for incorrect site measurement. Report any discrepancies to the architect or surveyor.

When printing out this drawing, use a professional service rather than an office printer. It should be printed at A3 size in order to be read at the scale indicated. Check scale bar to confirm printed scale before using any scale rule.

planning by design
Architectural Services
Oldham, Rochdale & Tameside
www.architectural.uk.com
07872 577 565

Project Description:
Two-storey side and first floor rear extensions with loft conversion

For:
Mr. Arslan Anwar

Site Address:
149 Queen's Drive
ROCHDALE OL11 2NW

Date: September 2020

Scale: Various @ A3

Sheet Description:
Site & Location Plans

No.	Revision /Issue

Drawing Number:
011423/007