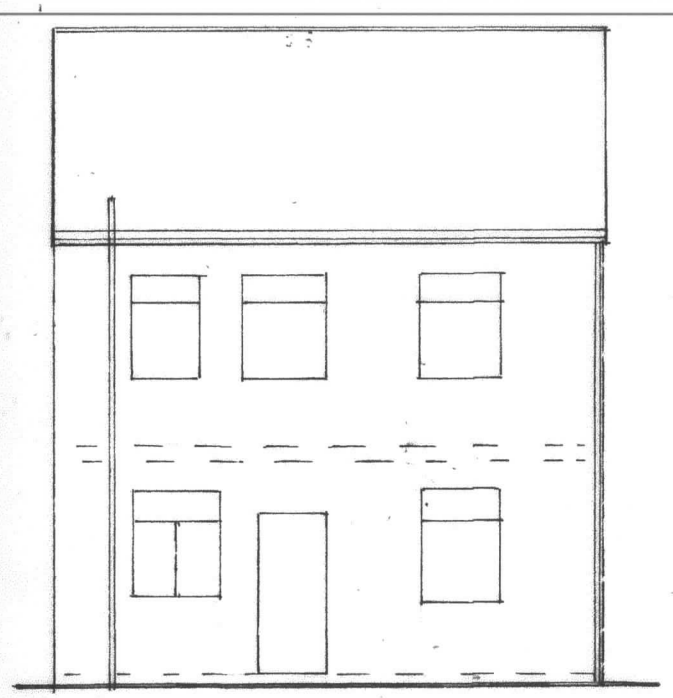

FRONT ELEVATION
(EXISTING)

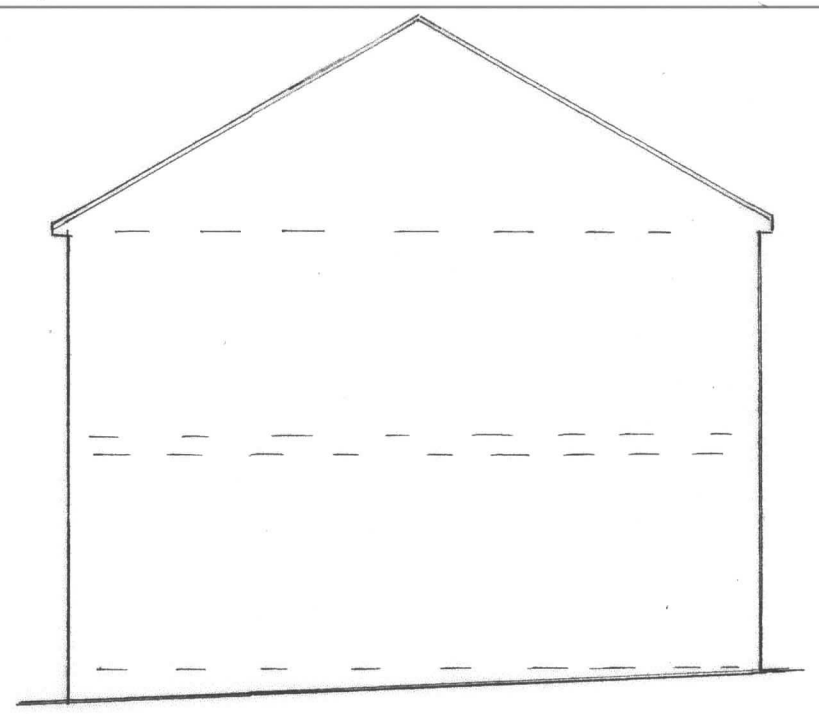

SIDE ELEVATION
(EXISTING)

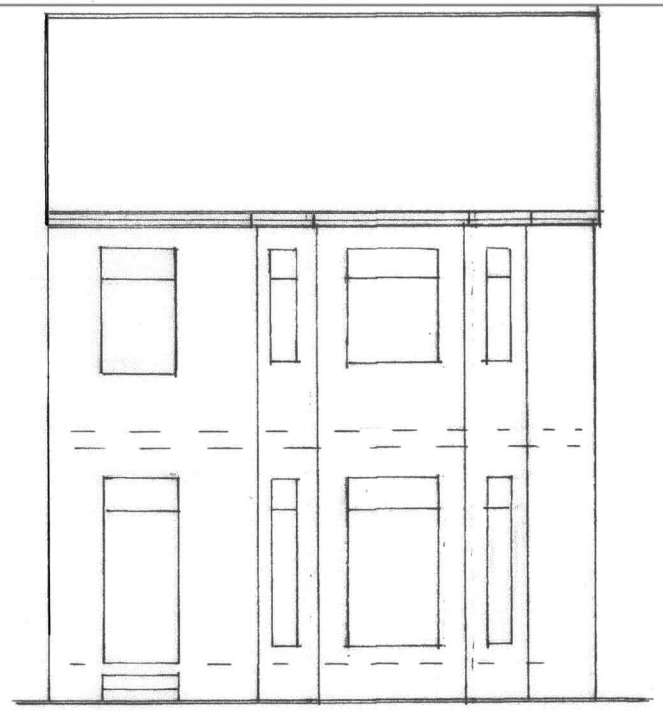

REAR ELEVATION
EXISTING

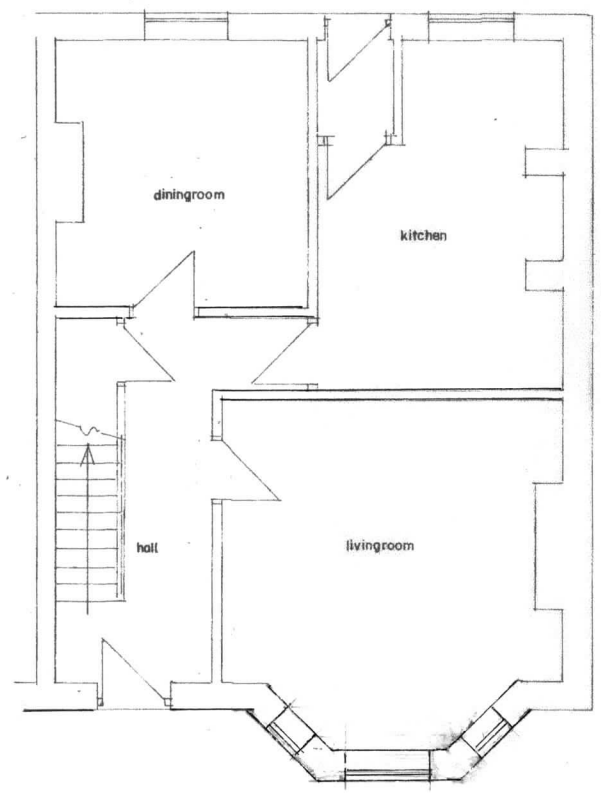

G.F PLAN
(EXISTING)

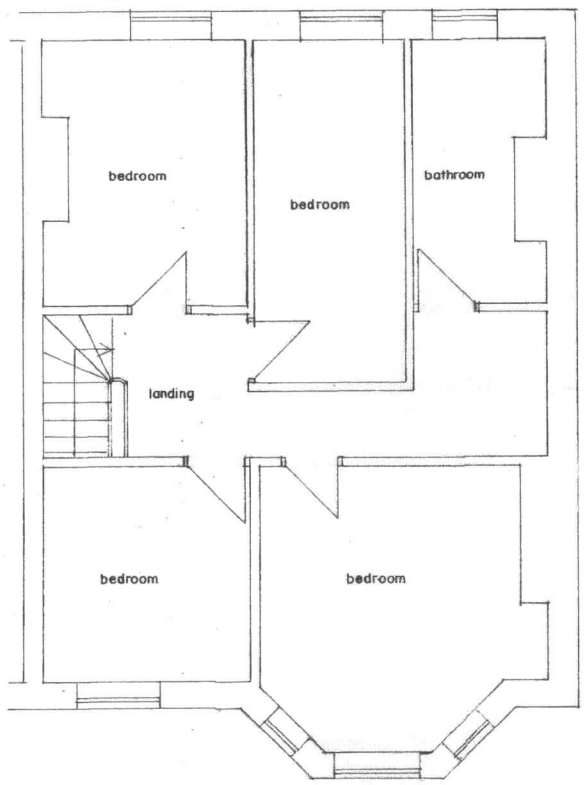

F.F PLAN
(EXISTING)

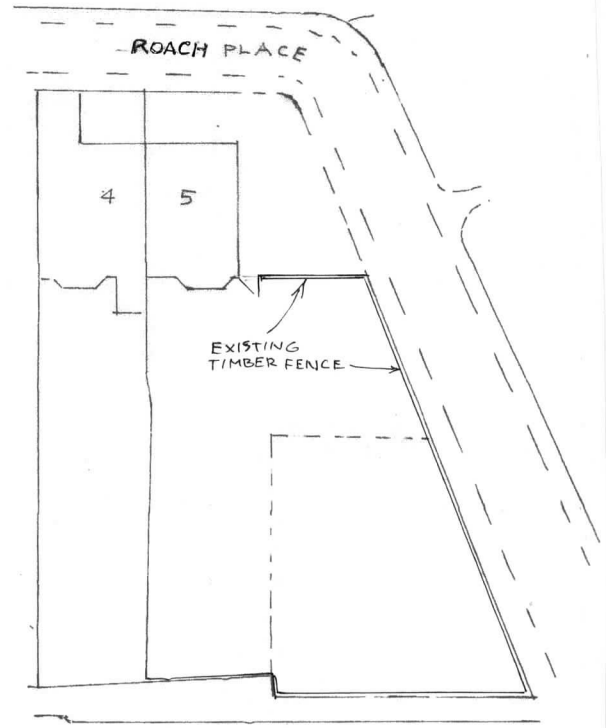

SITE PLAN SCALE 1:500
(EXISTING)

BUILDING DESIGN SERVICES
M. FAROOQ
6 Stock Close, Shawclough, Rochdale OL12 6BB
Tel: 01706 712231 Mob: 07967605763

PROPOSED DOUBLE STOREY SIDE EXTENSION AT 5 ROACH PLACE ROCHDALE OL16 2DD

For: Mr ANFOR ALI

Plan	*Scale 1:100*	**1436/1**
Elevation	*Scale 1:100*	

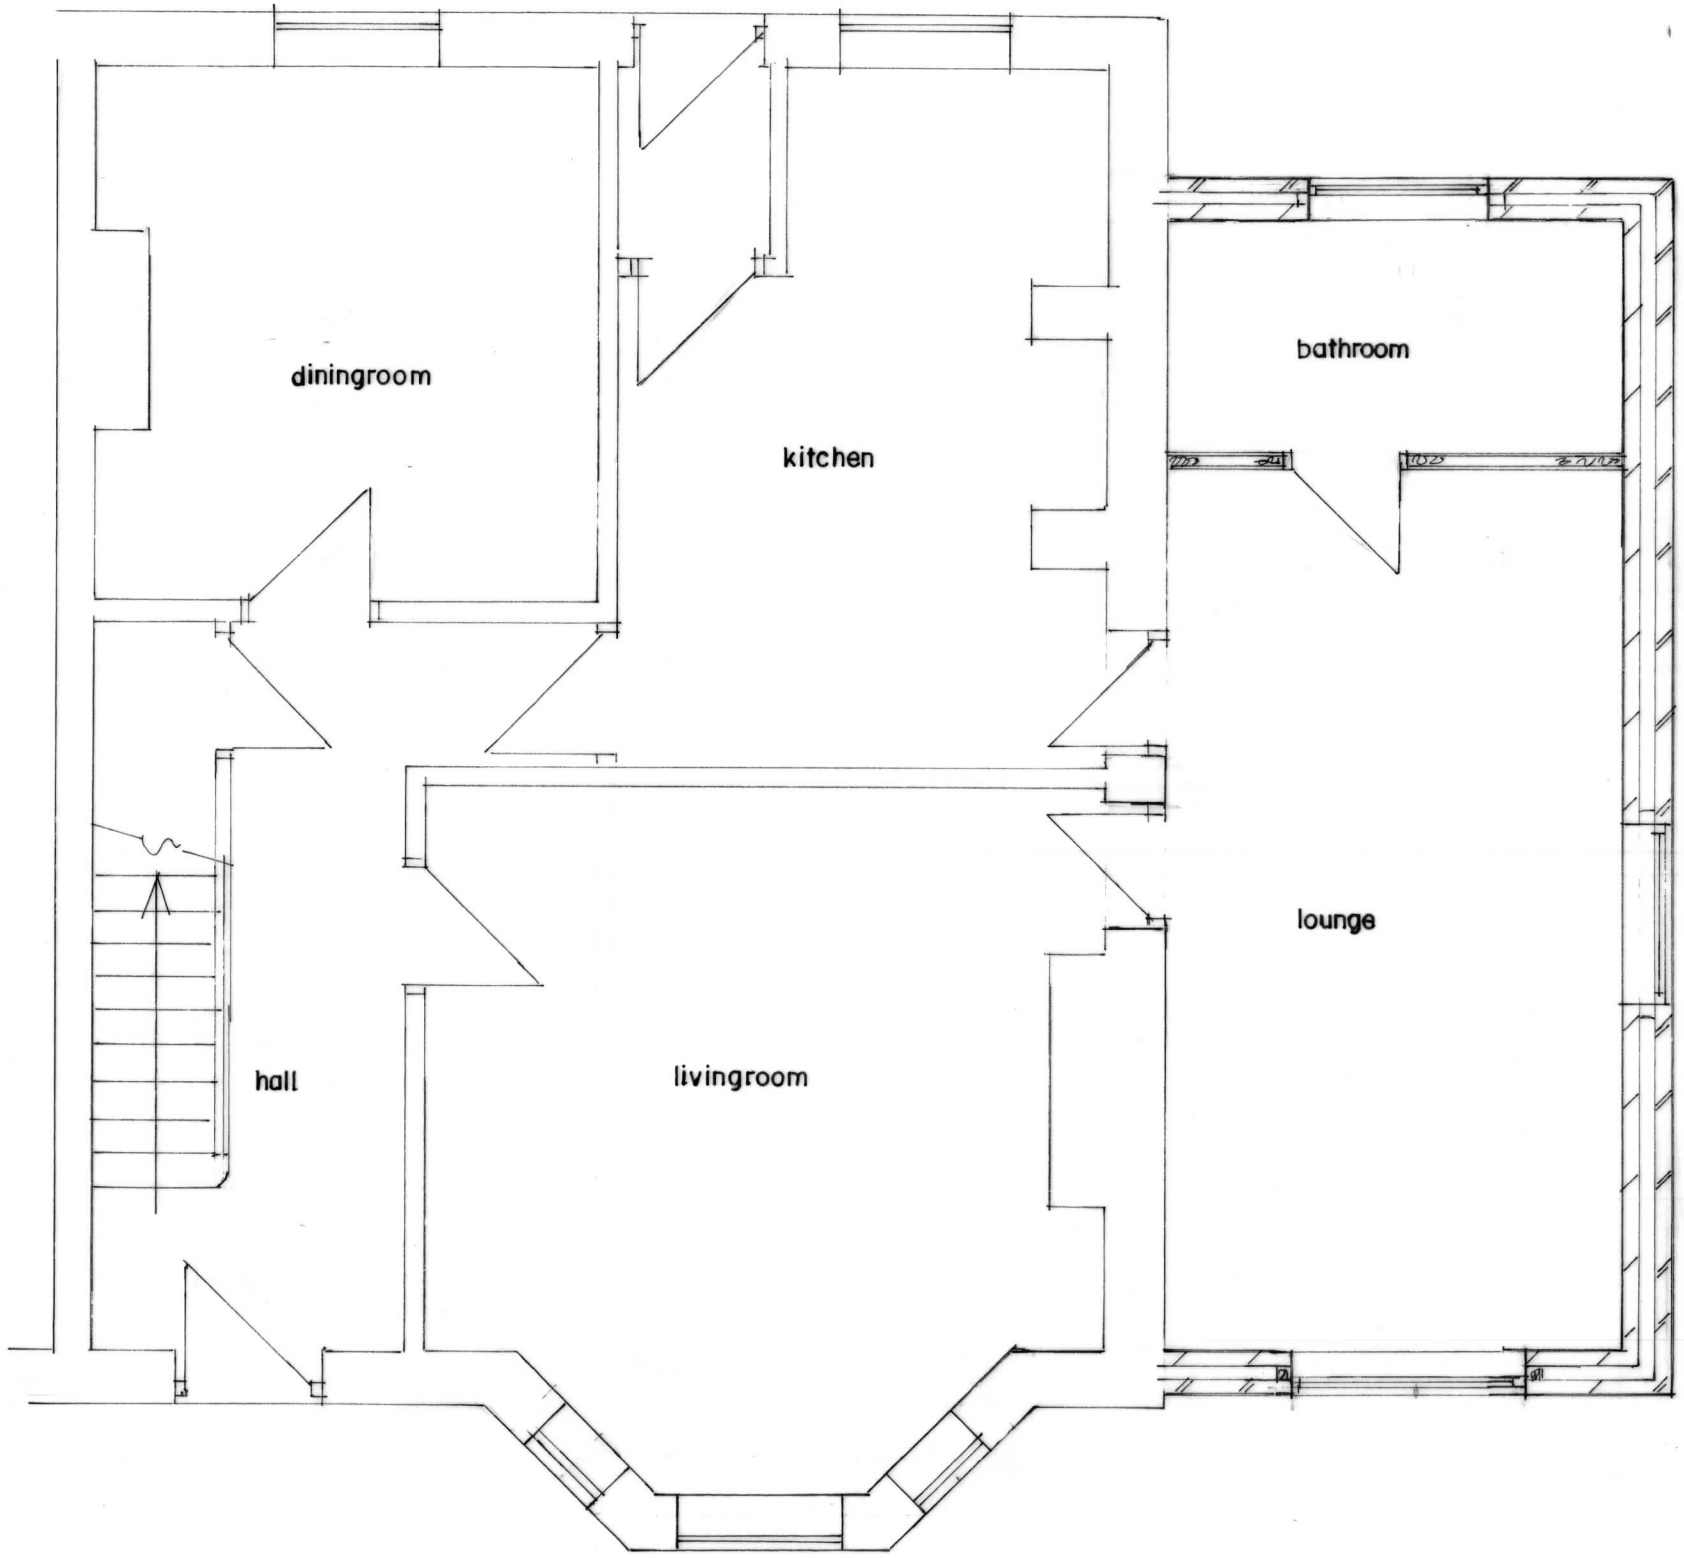

GROUND FLOOR PLAN
(PROPOSED)

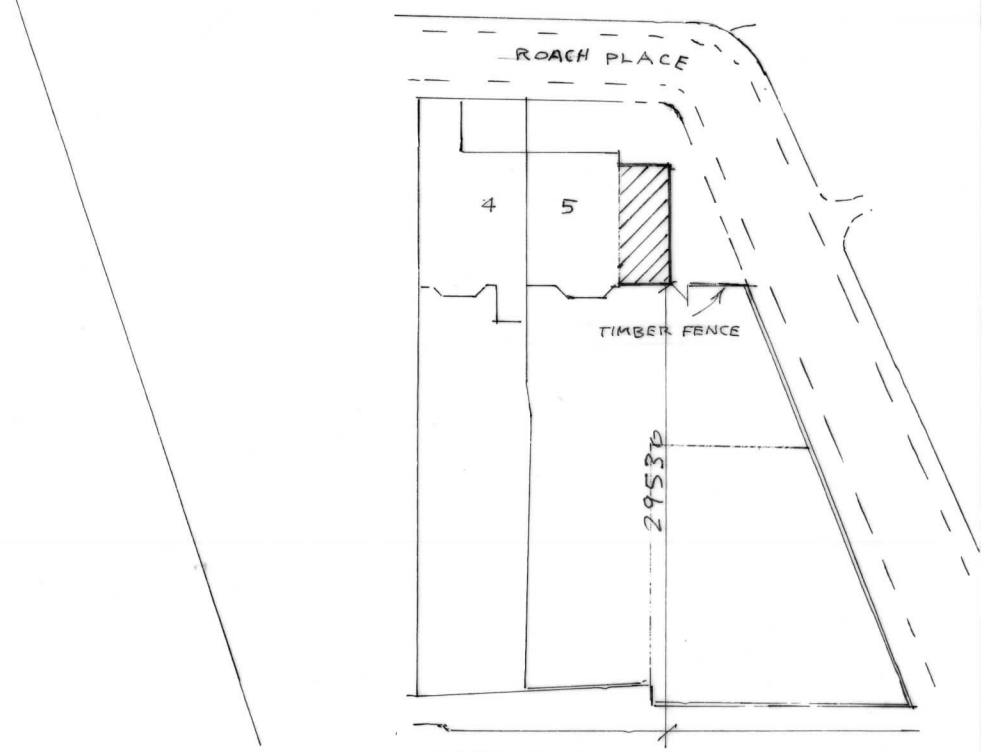

SITE PLAN SCALE 1:500
(PROPOSED)

BUILDING DESIGN SERVICES
M. FAROOQ
6 Stock Close, Shawclough, Rochdale OL12 6BB
Tel: 01706 712231 Mob: 07967605763

PROPOSED DOUBLE STOREY SIDE EXTENSION AT 5 ROACH PLACE ROCHDALE OL16 2DD

For: Mr ANFOR ALI

Plan	*Scale 1:50*	**1436/2**

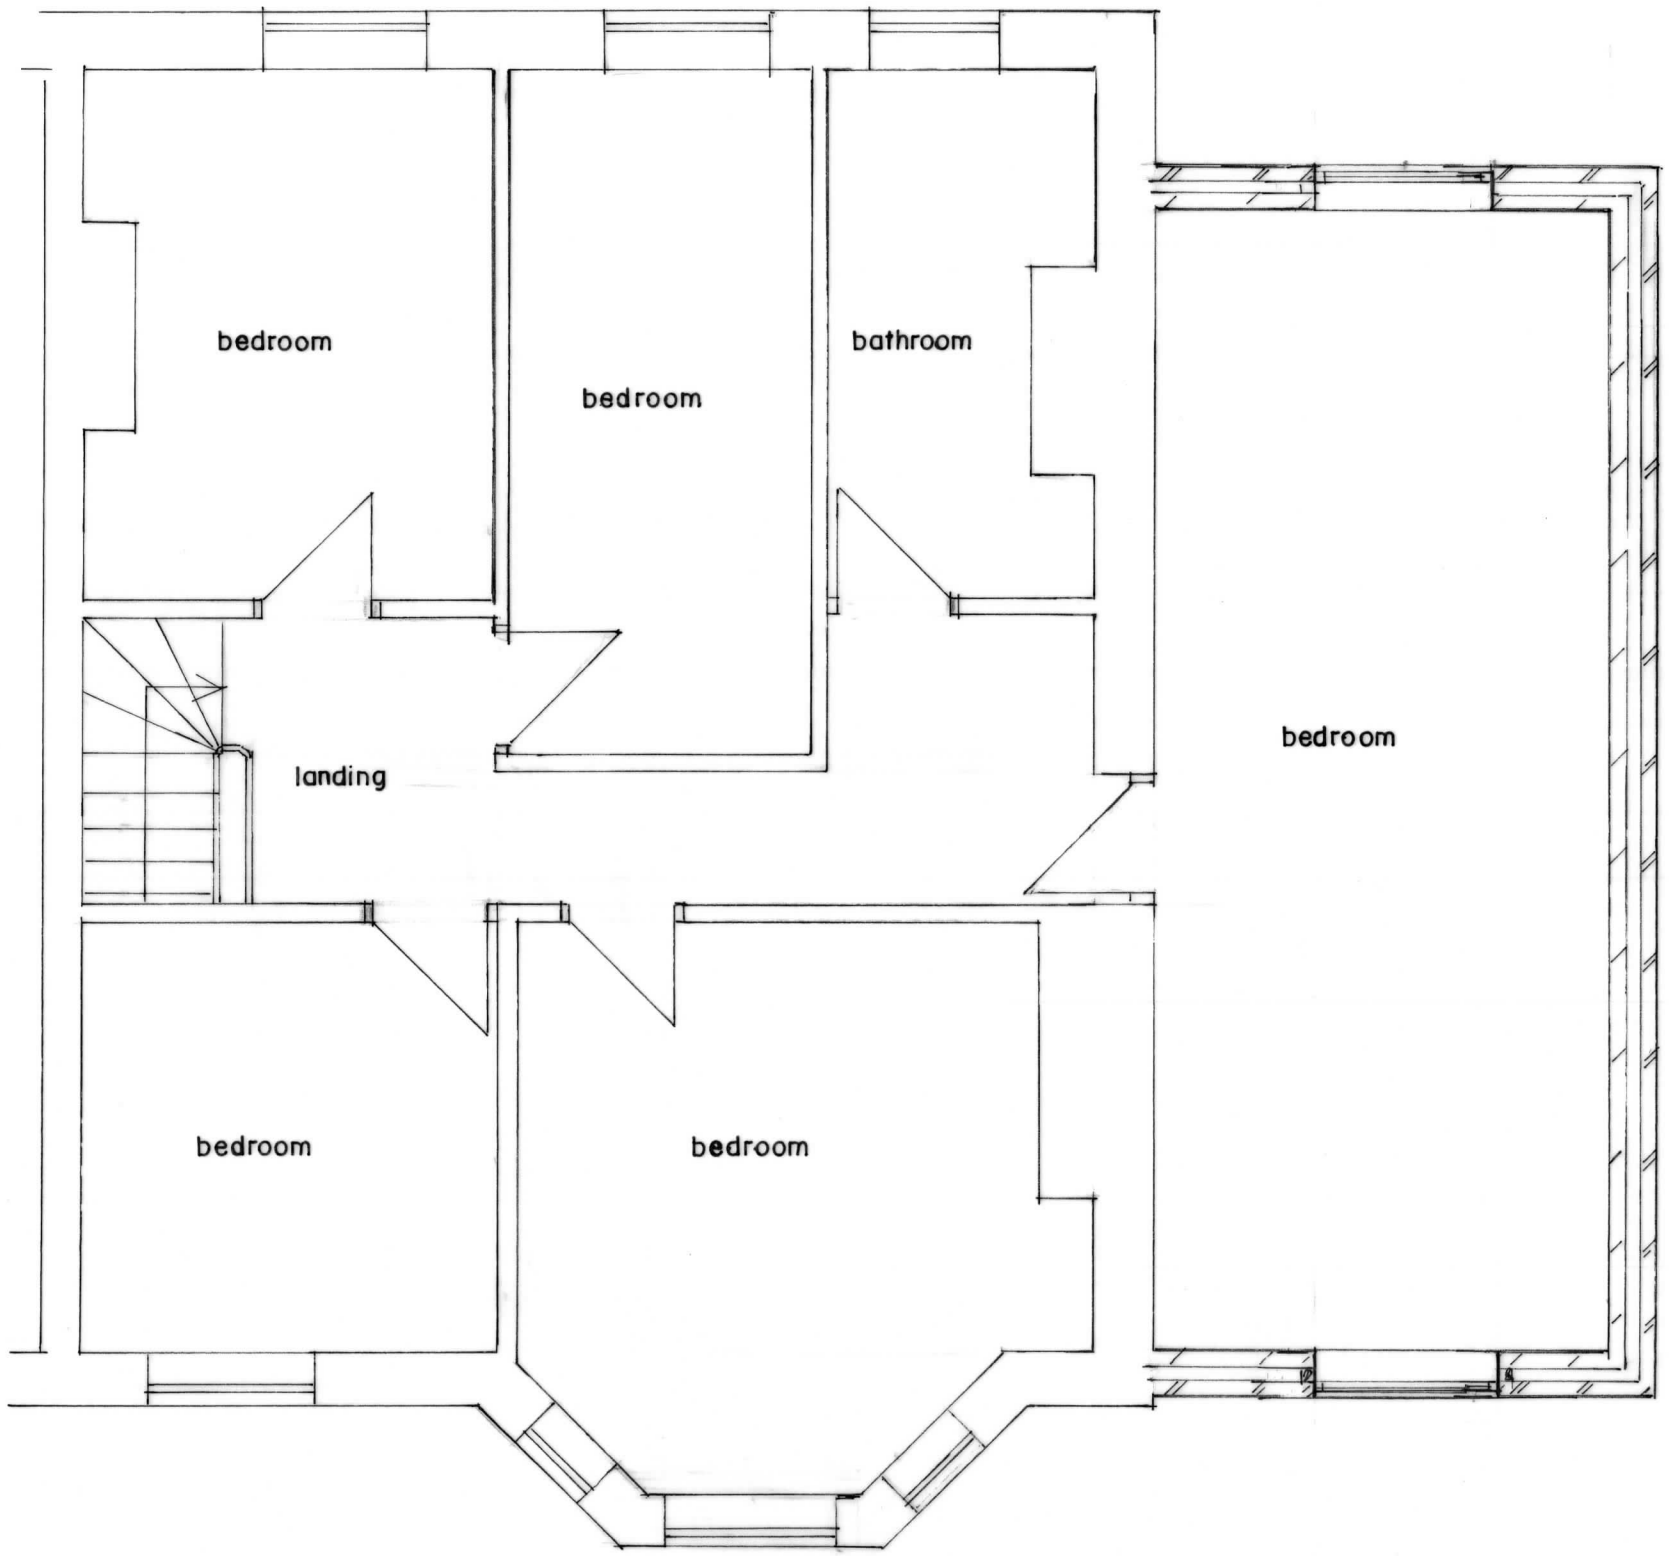

FIRST FLOOR PLAN
(PROPOSED)

BUILDING DESIGN SERVICES
M. FAROOQ
6 Stock Close, Shawclough, Rochdale OL12 6BB
Tel: 01706 712231 Mob: 07967605763

PROPOSED DOUBLE STOREY SIDE EXTENSION AT : 5 ROACH PLACE ROCHDALE OL16 2DD

For: Mr ANFOR ALI

Plan	*Scale 1:50*	**1436/3**

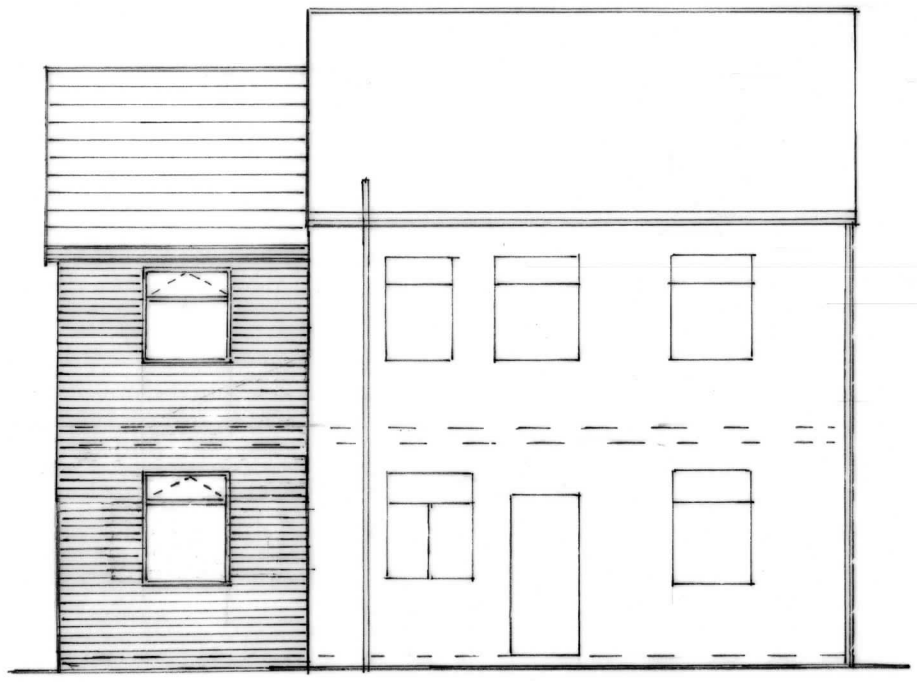

FRONT ELEVATION
(PROPOSED)

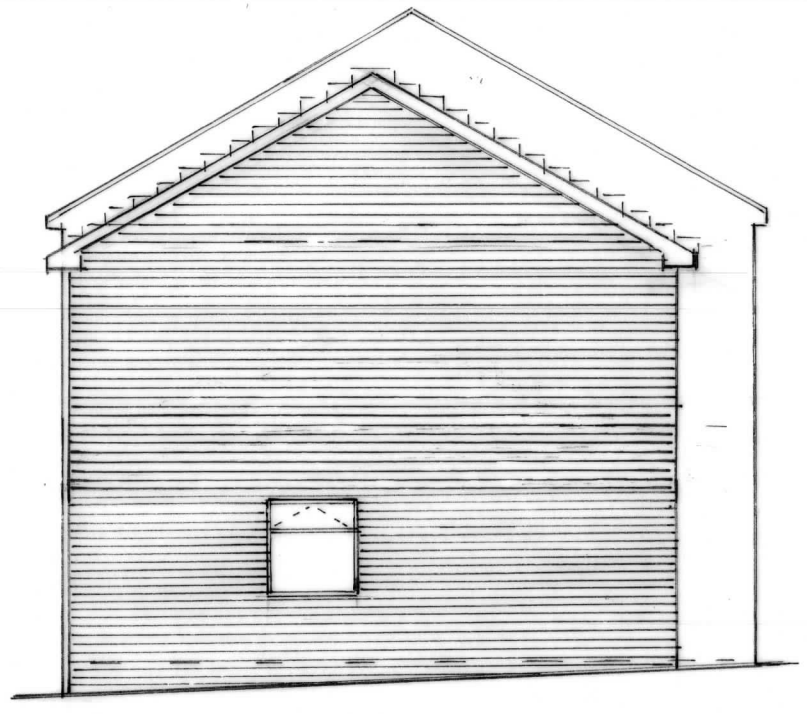

SIDE ELEVATION
(PROPOSED)



REAR ELEVATION
(PROPOSED)

BUILDING DESIGN SERVICES
M. FAROOQ
6 Stock Close, Shawclough, Rochdale OL12 6BB
Tel: 01706 712231 Mob: 07967605763

PROPOSED DOUBLE STOREY SIDE EXTENSION AT 5 ROACH PLACE ROCHDALE OL16 2DD

For: Mr ANFOR ALI

Elevation *Scale 1:100* **1436/4**