

Section A-A



Section B-B




Section B-B cont.



Section C-C



Section D-D

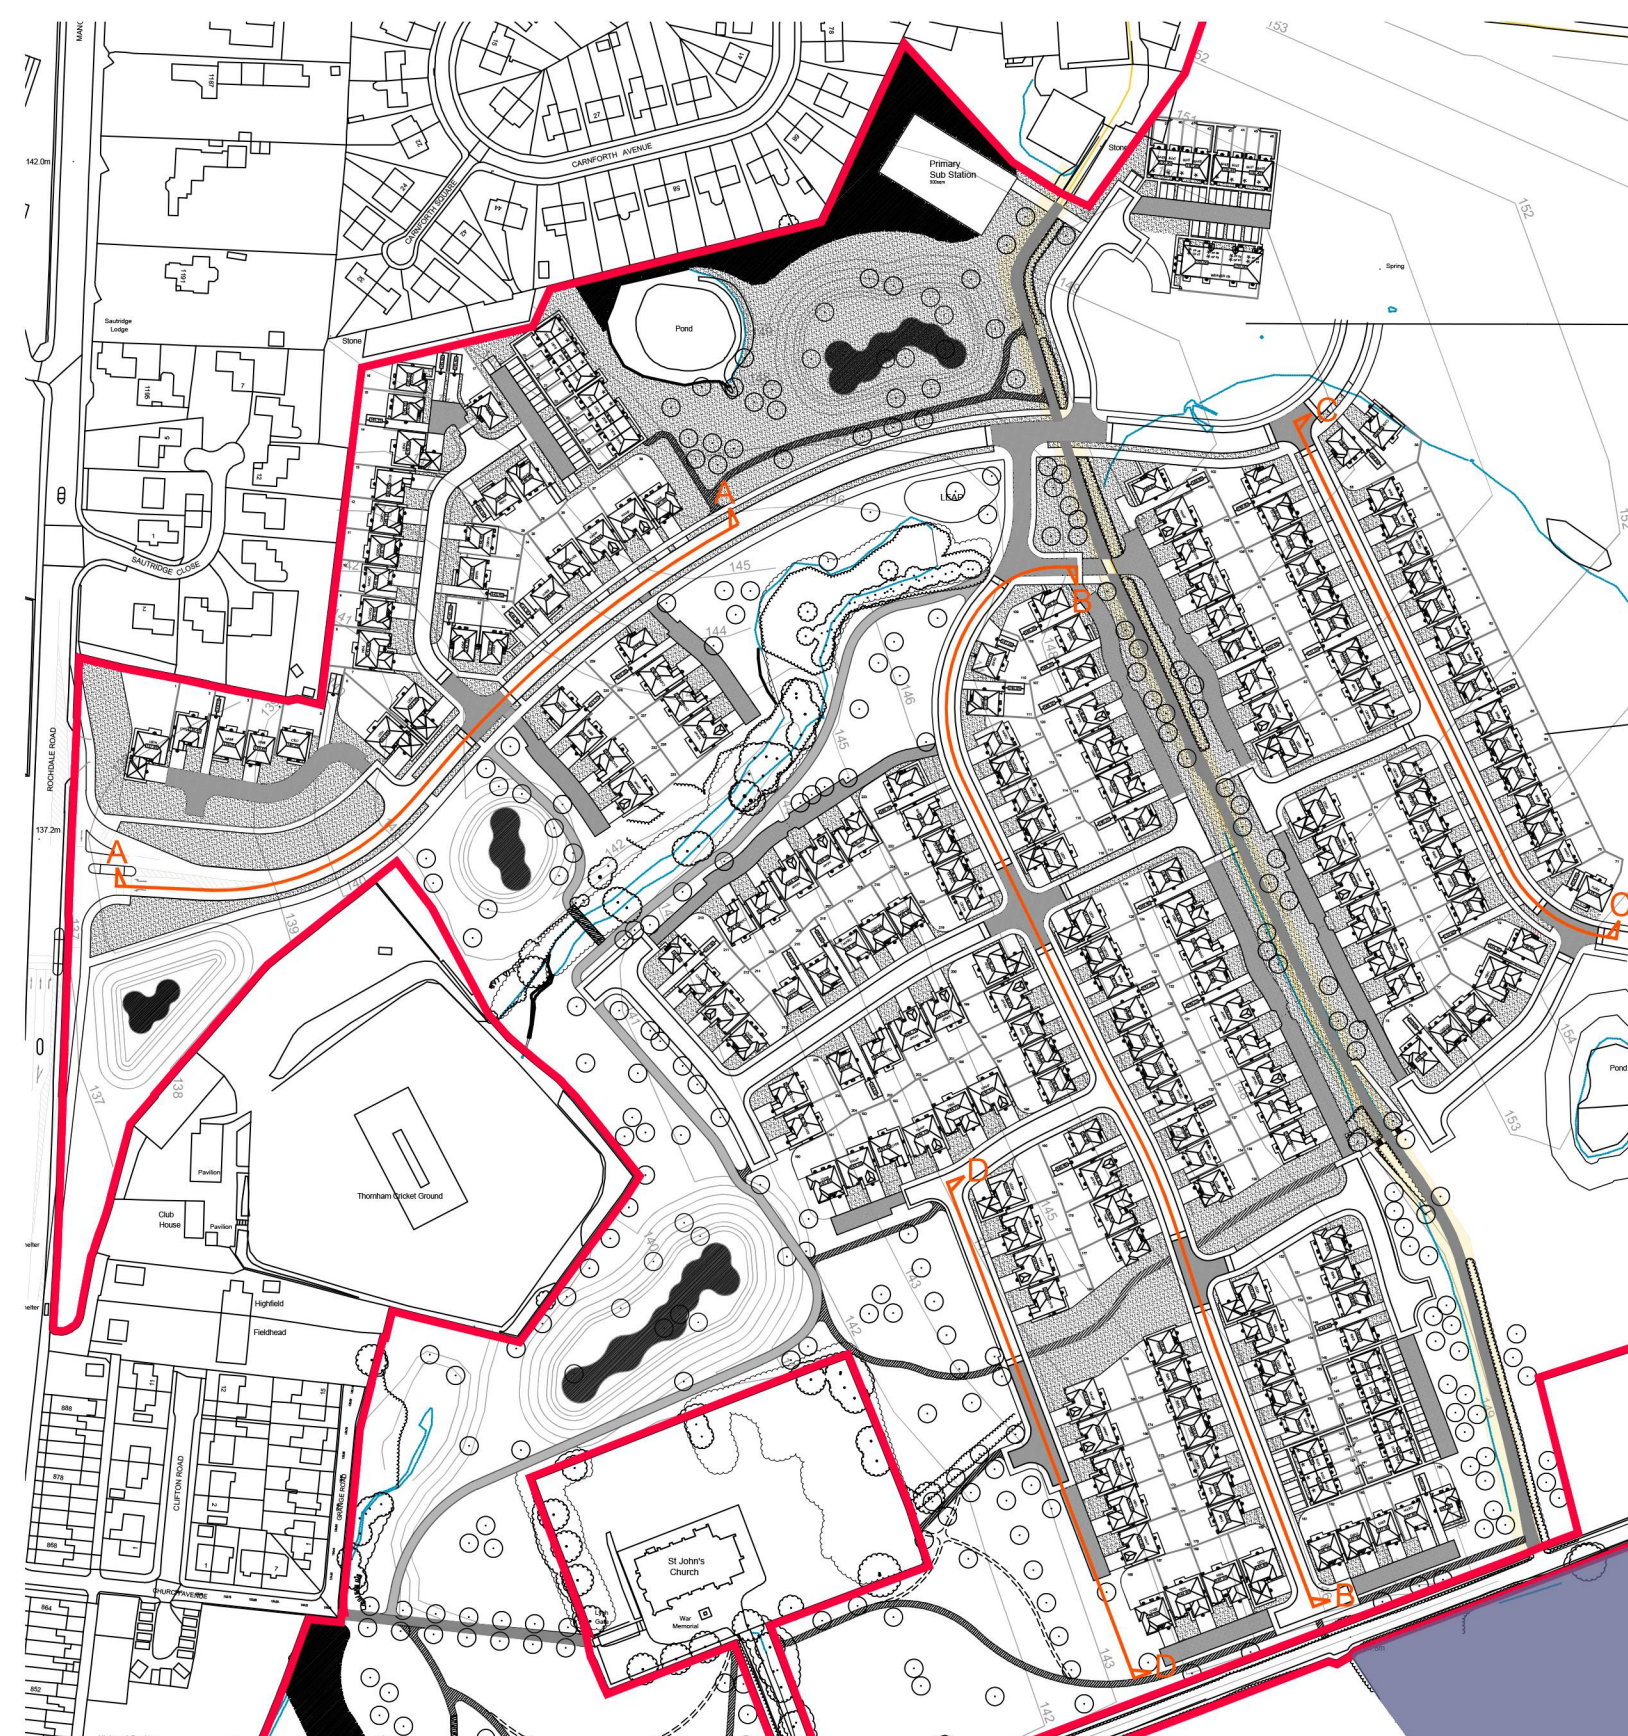

0m 25m 50m 100m

Scale: 1:1000

Revision	Date	Amendment	Initials
Development Stakehill			
Location Middleton			
Marketing Name			
Drawing Title Street Scenes			
Drawing Number 4159-SS-001			
Version	Scale @ A0 1:200		
Drawn By TW	Date Started	22/12/22	
Checked by	Date		



Redrow Homes Lancashire
Redrow Homes, 11 Gifford Avenue, Reddish Village, Cheshire, M18 7NA
Tel: 01772 843700 Fax: 01772 843701 Web: www.redrow.co.uk

Legal Disclaimer: TBC

This layout has been designed after due consideration of our Context & Constraints Plan