
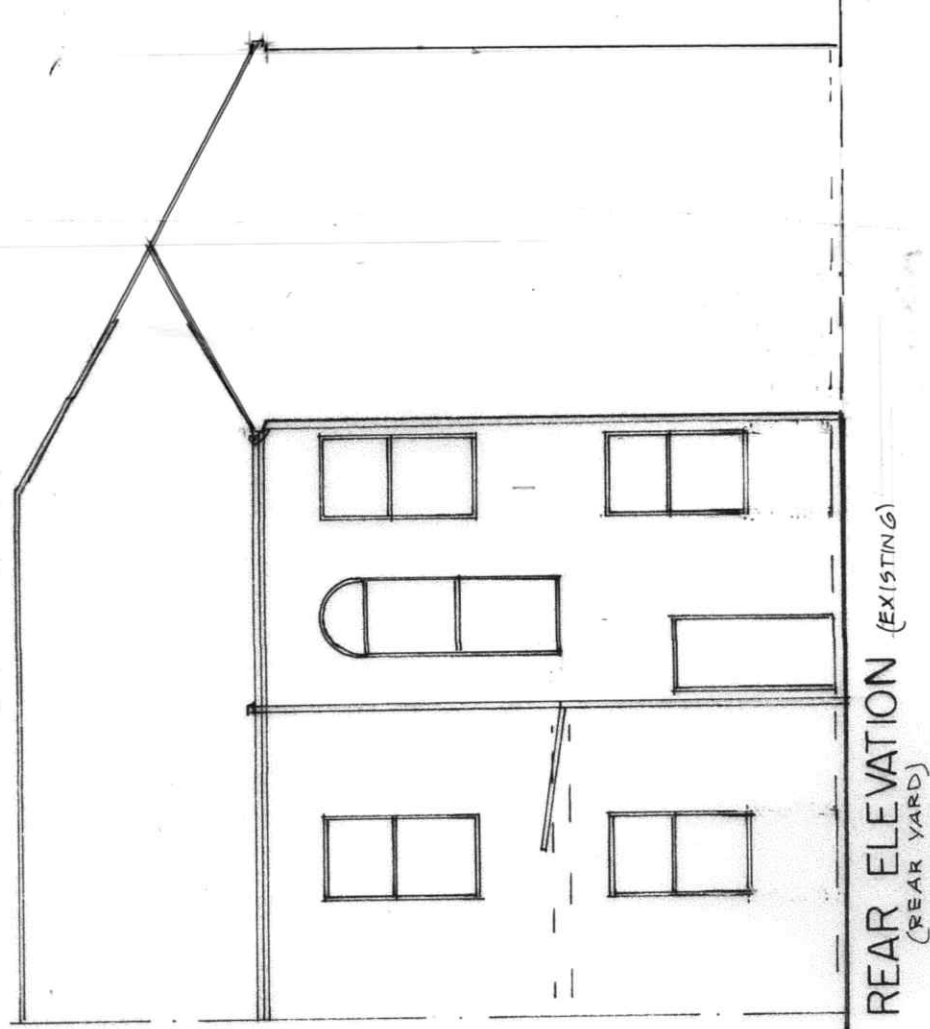
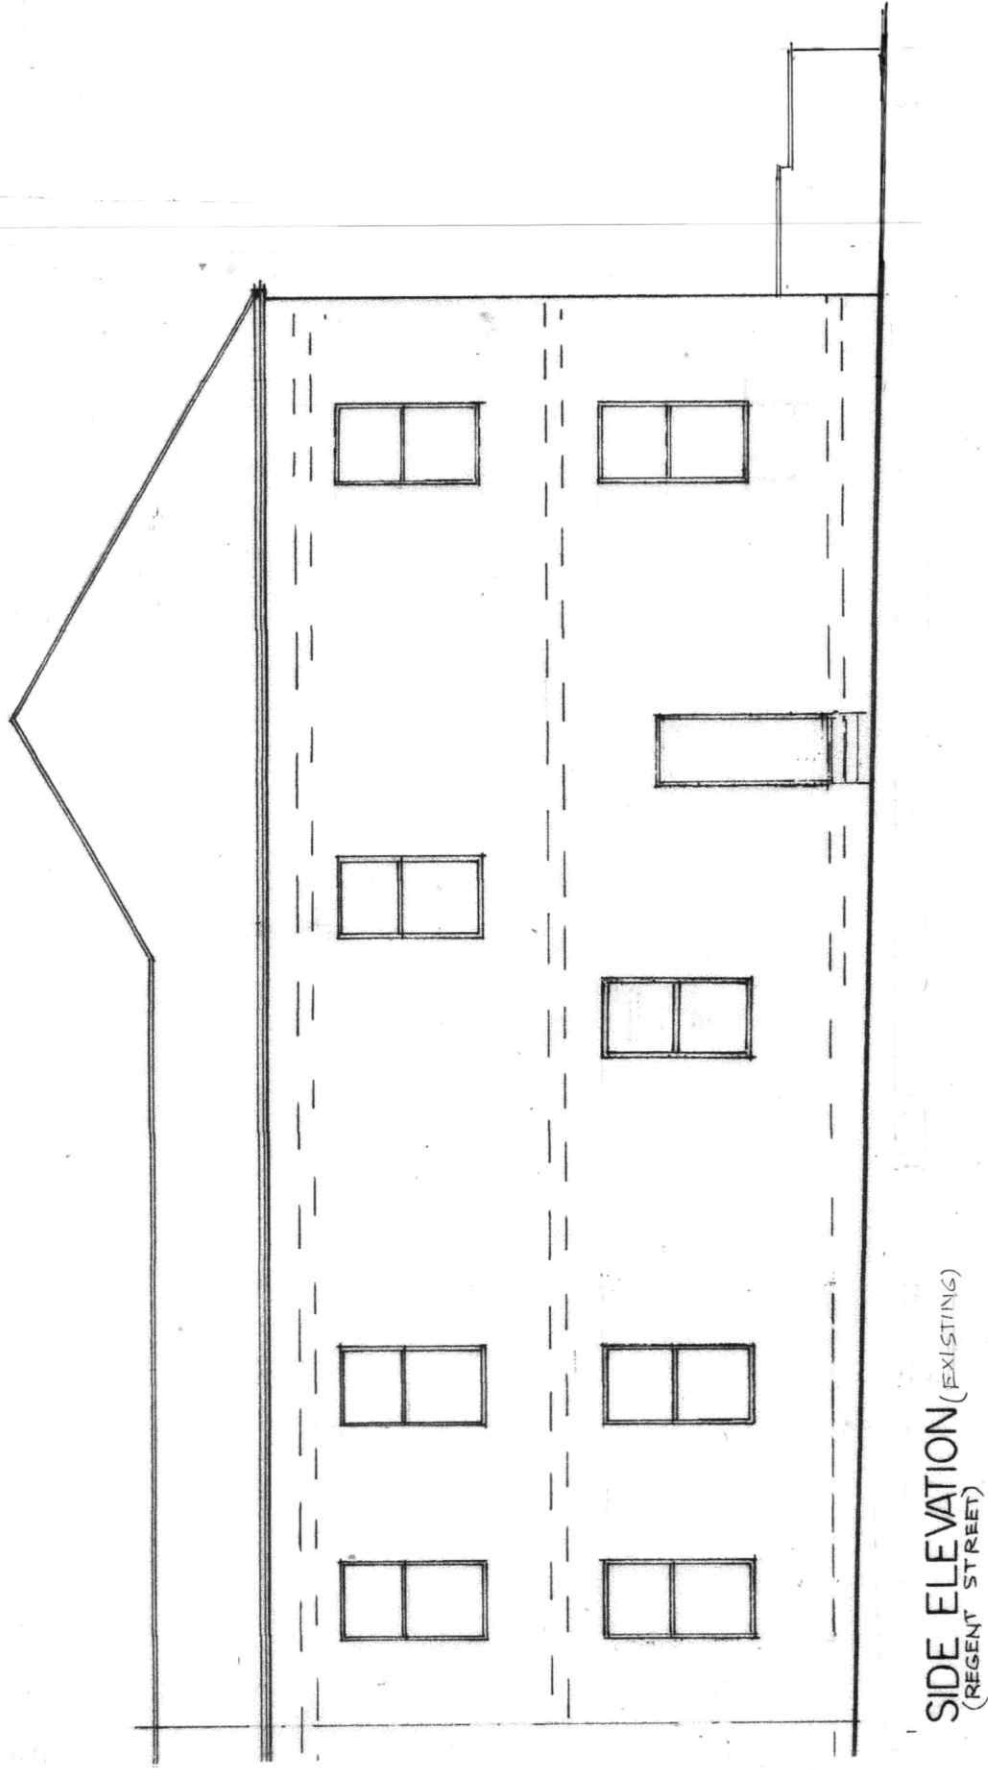


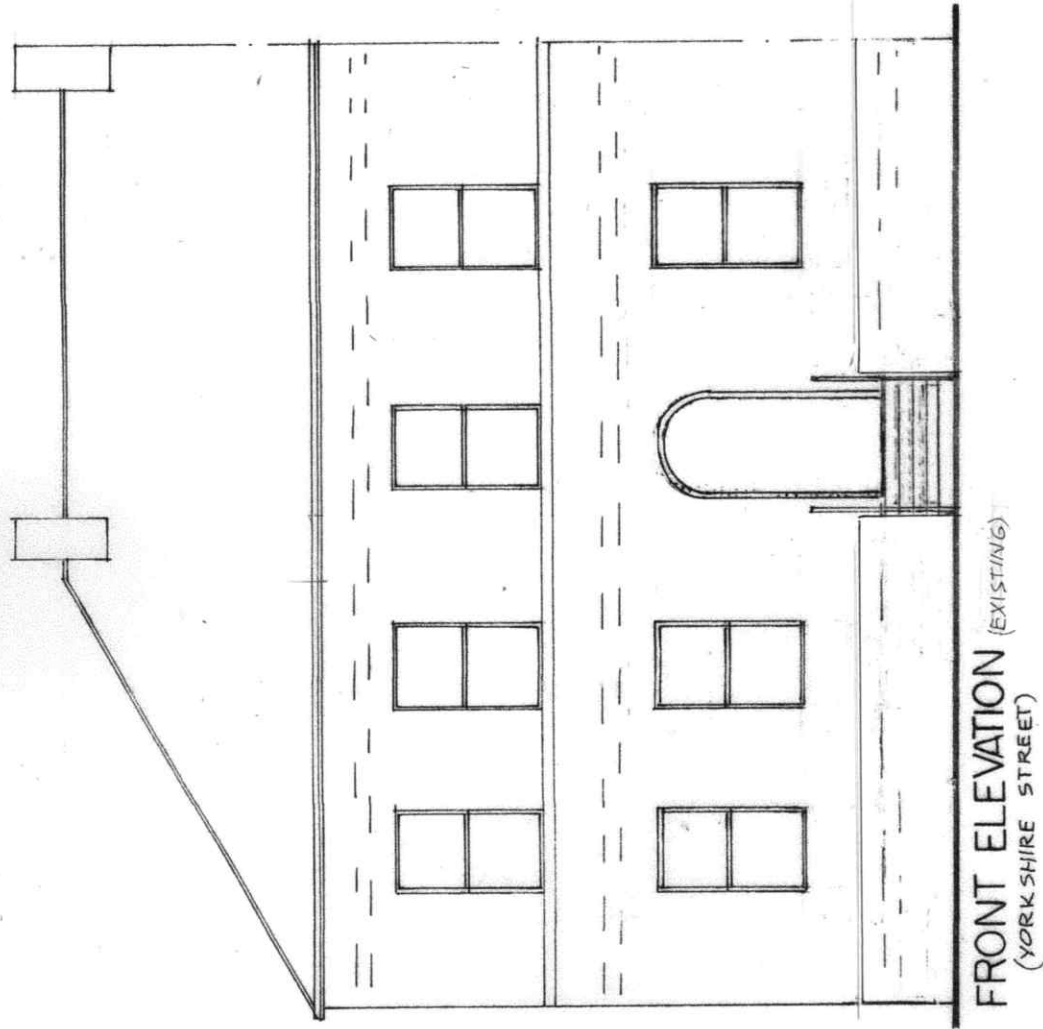

BUILDING DESIGN SERVICES

M. FAROOQ

6 Stock Close, Shawclough, Rochdale OL12 6BB

Tel: 01706 712231 Mob: 07967605763

PROPOSED CHANGE OF USE FROM OFFICES INTO
TWO SHOPS AND THREE SELF-CONTAINED FLATS AT
187 YORKSHIRE STREET ROCHDALE OL12 0DS

For: DEEPLISH PROPERTIES GROUP LTD

Elevation

Scale 1:100

2024 / 3