


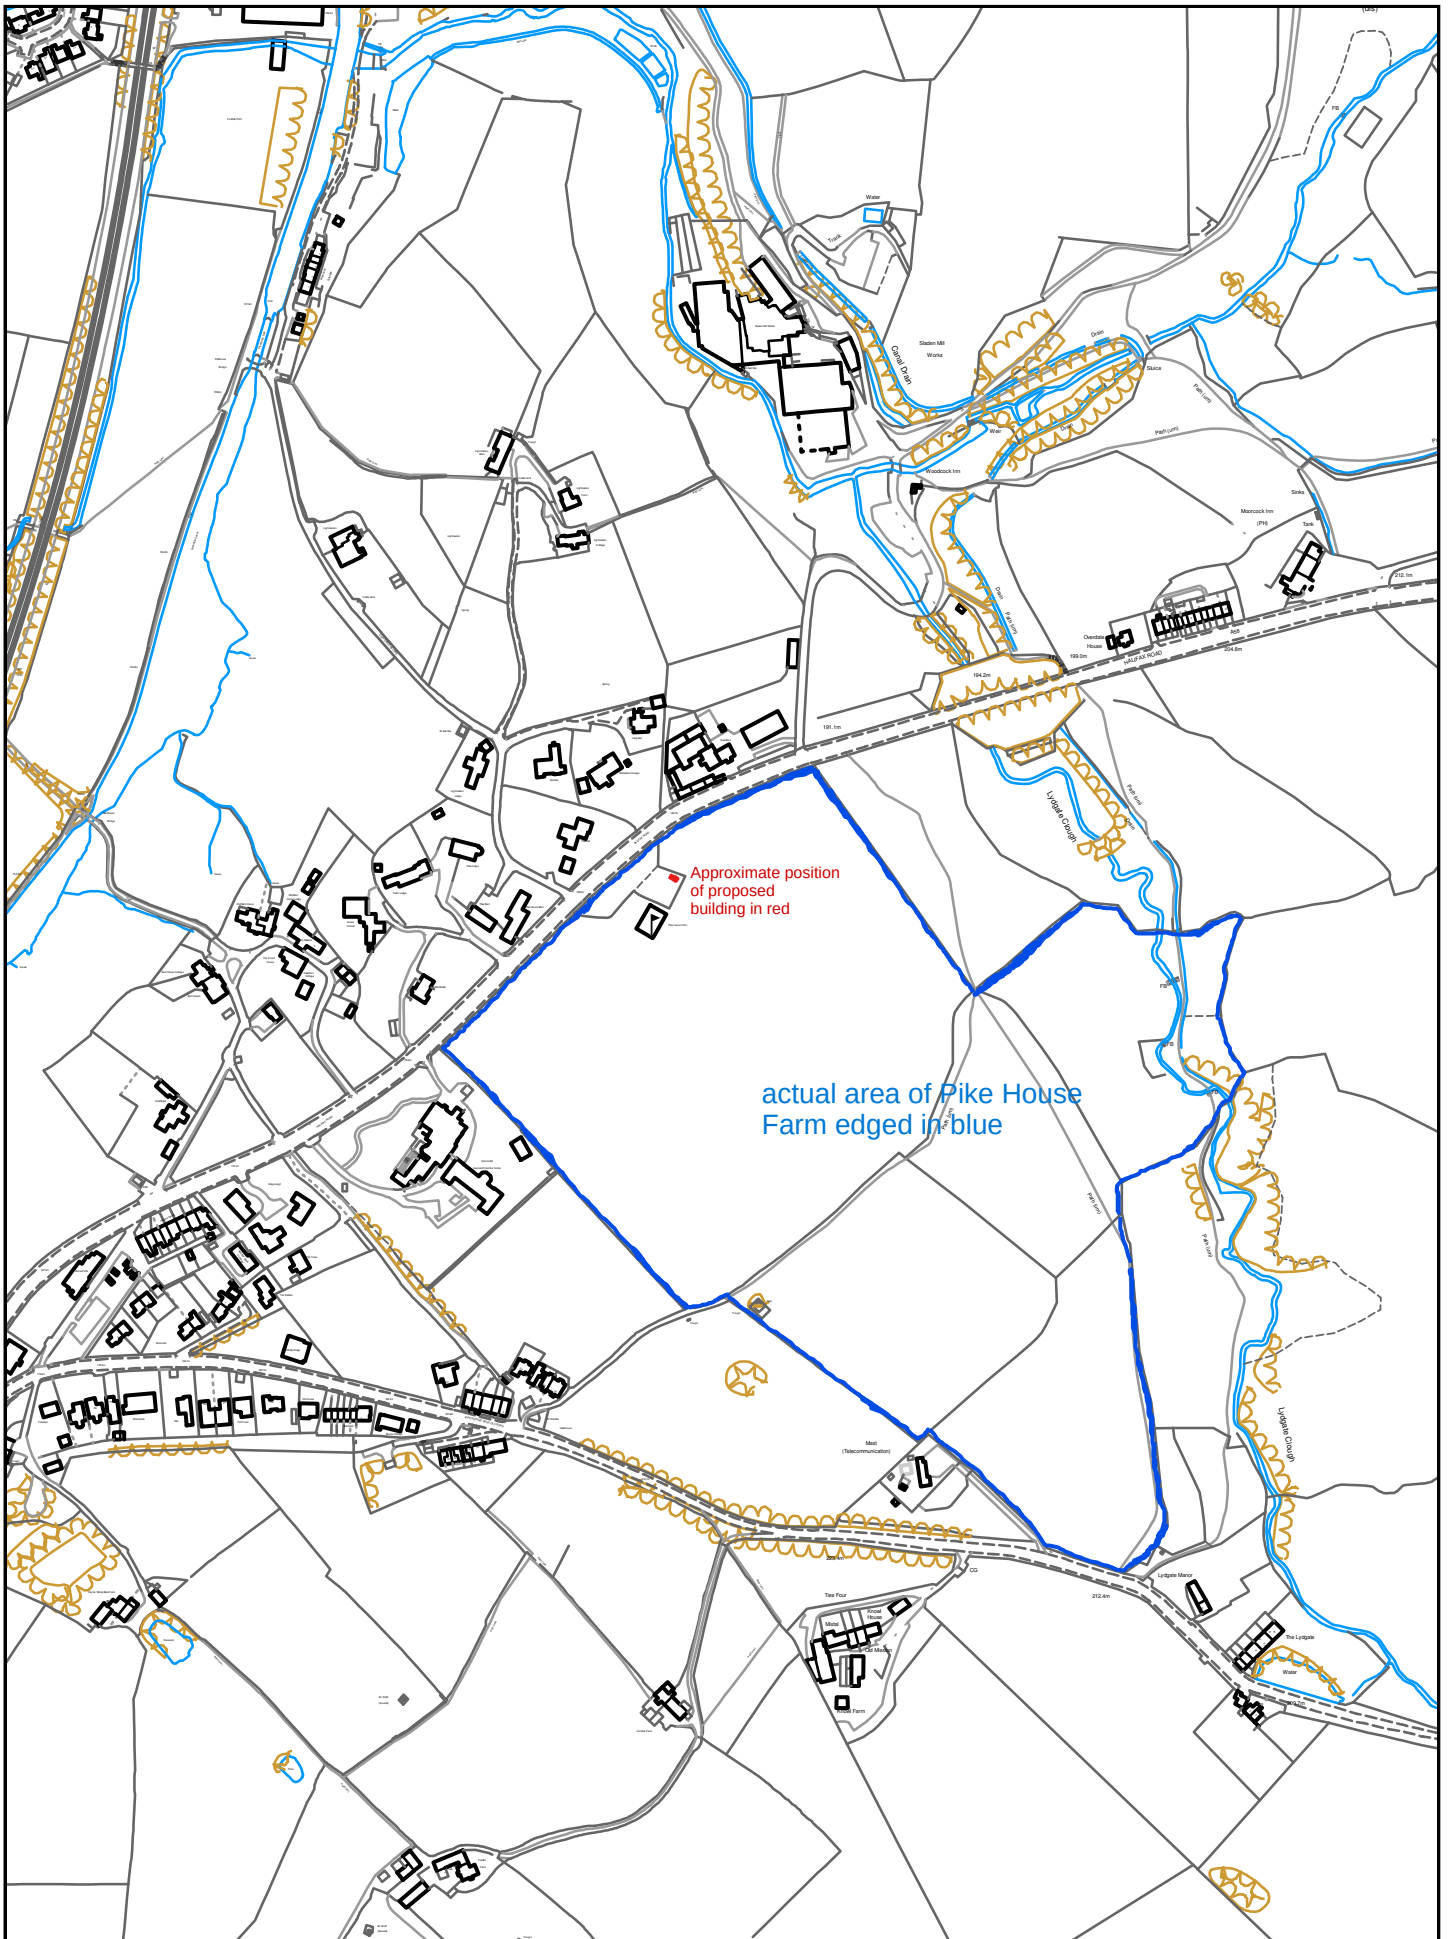

Pike House Farm scale 1:5000

Scale 1:5000



© Crown copyright.