




Existing Front
1 : 100

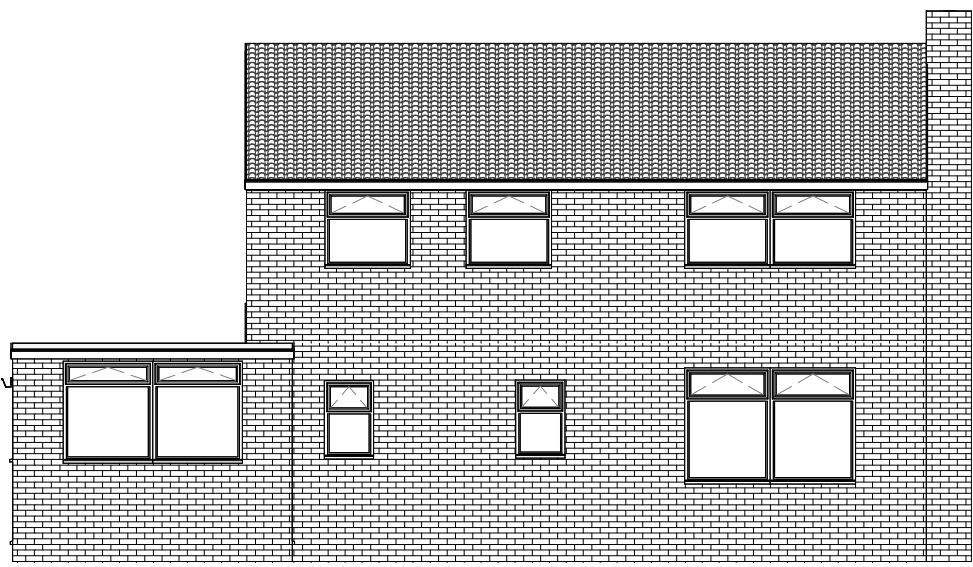


Existing Rear
1 : 100



Existing Side I
1 : 100




Existing Side II
1 : 100

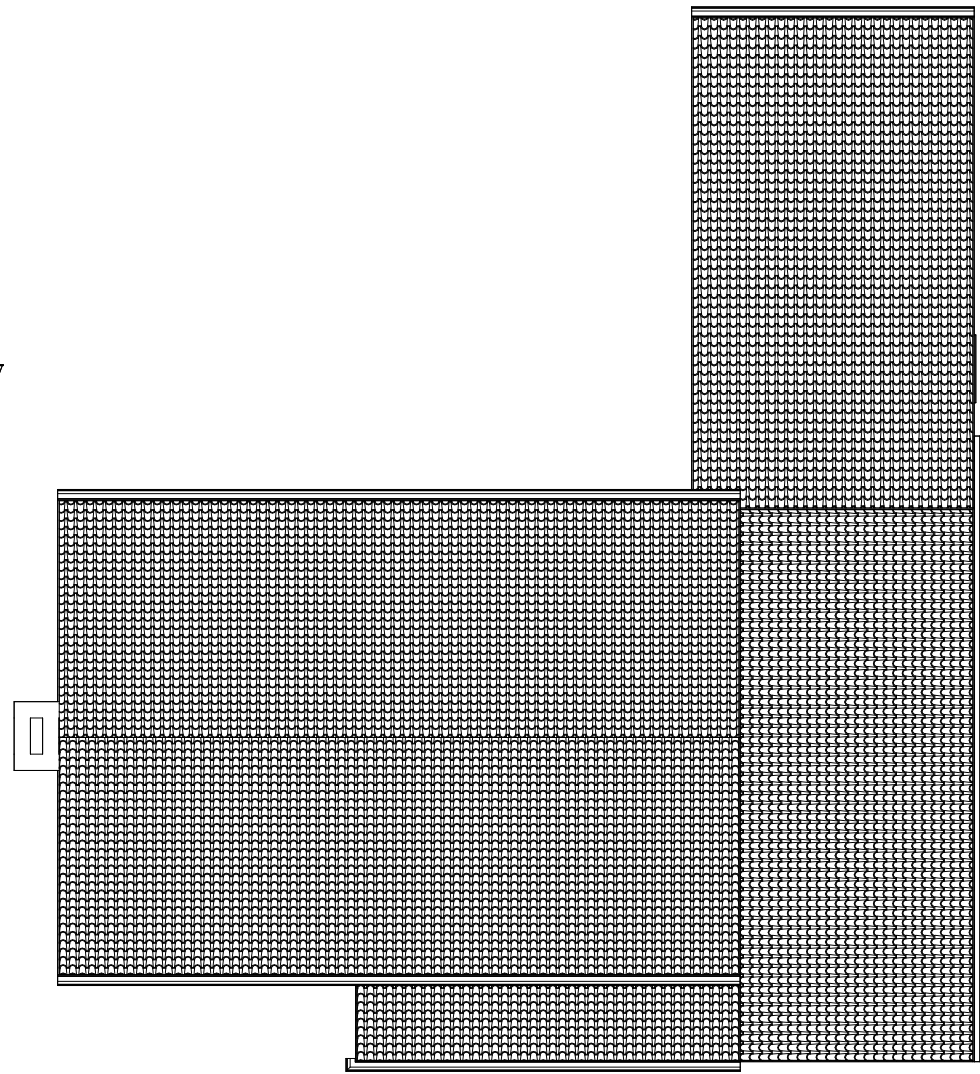


Existing Roof
1 : 100

Scale: @ A1.
Dimensions must be checked by
contractor before work is commenced.

This drawing remains the property of
Belal Rashid Technical Architecture
and should not be reproduced in full or
in part without prior consent from
Belal Rashid Technical Architecture.

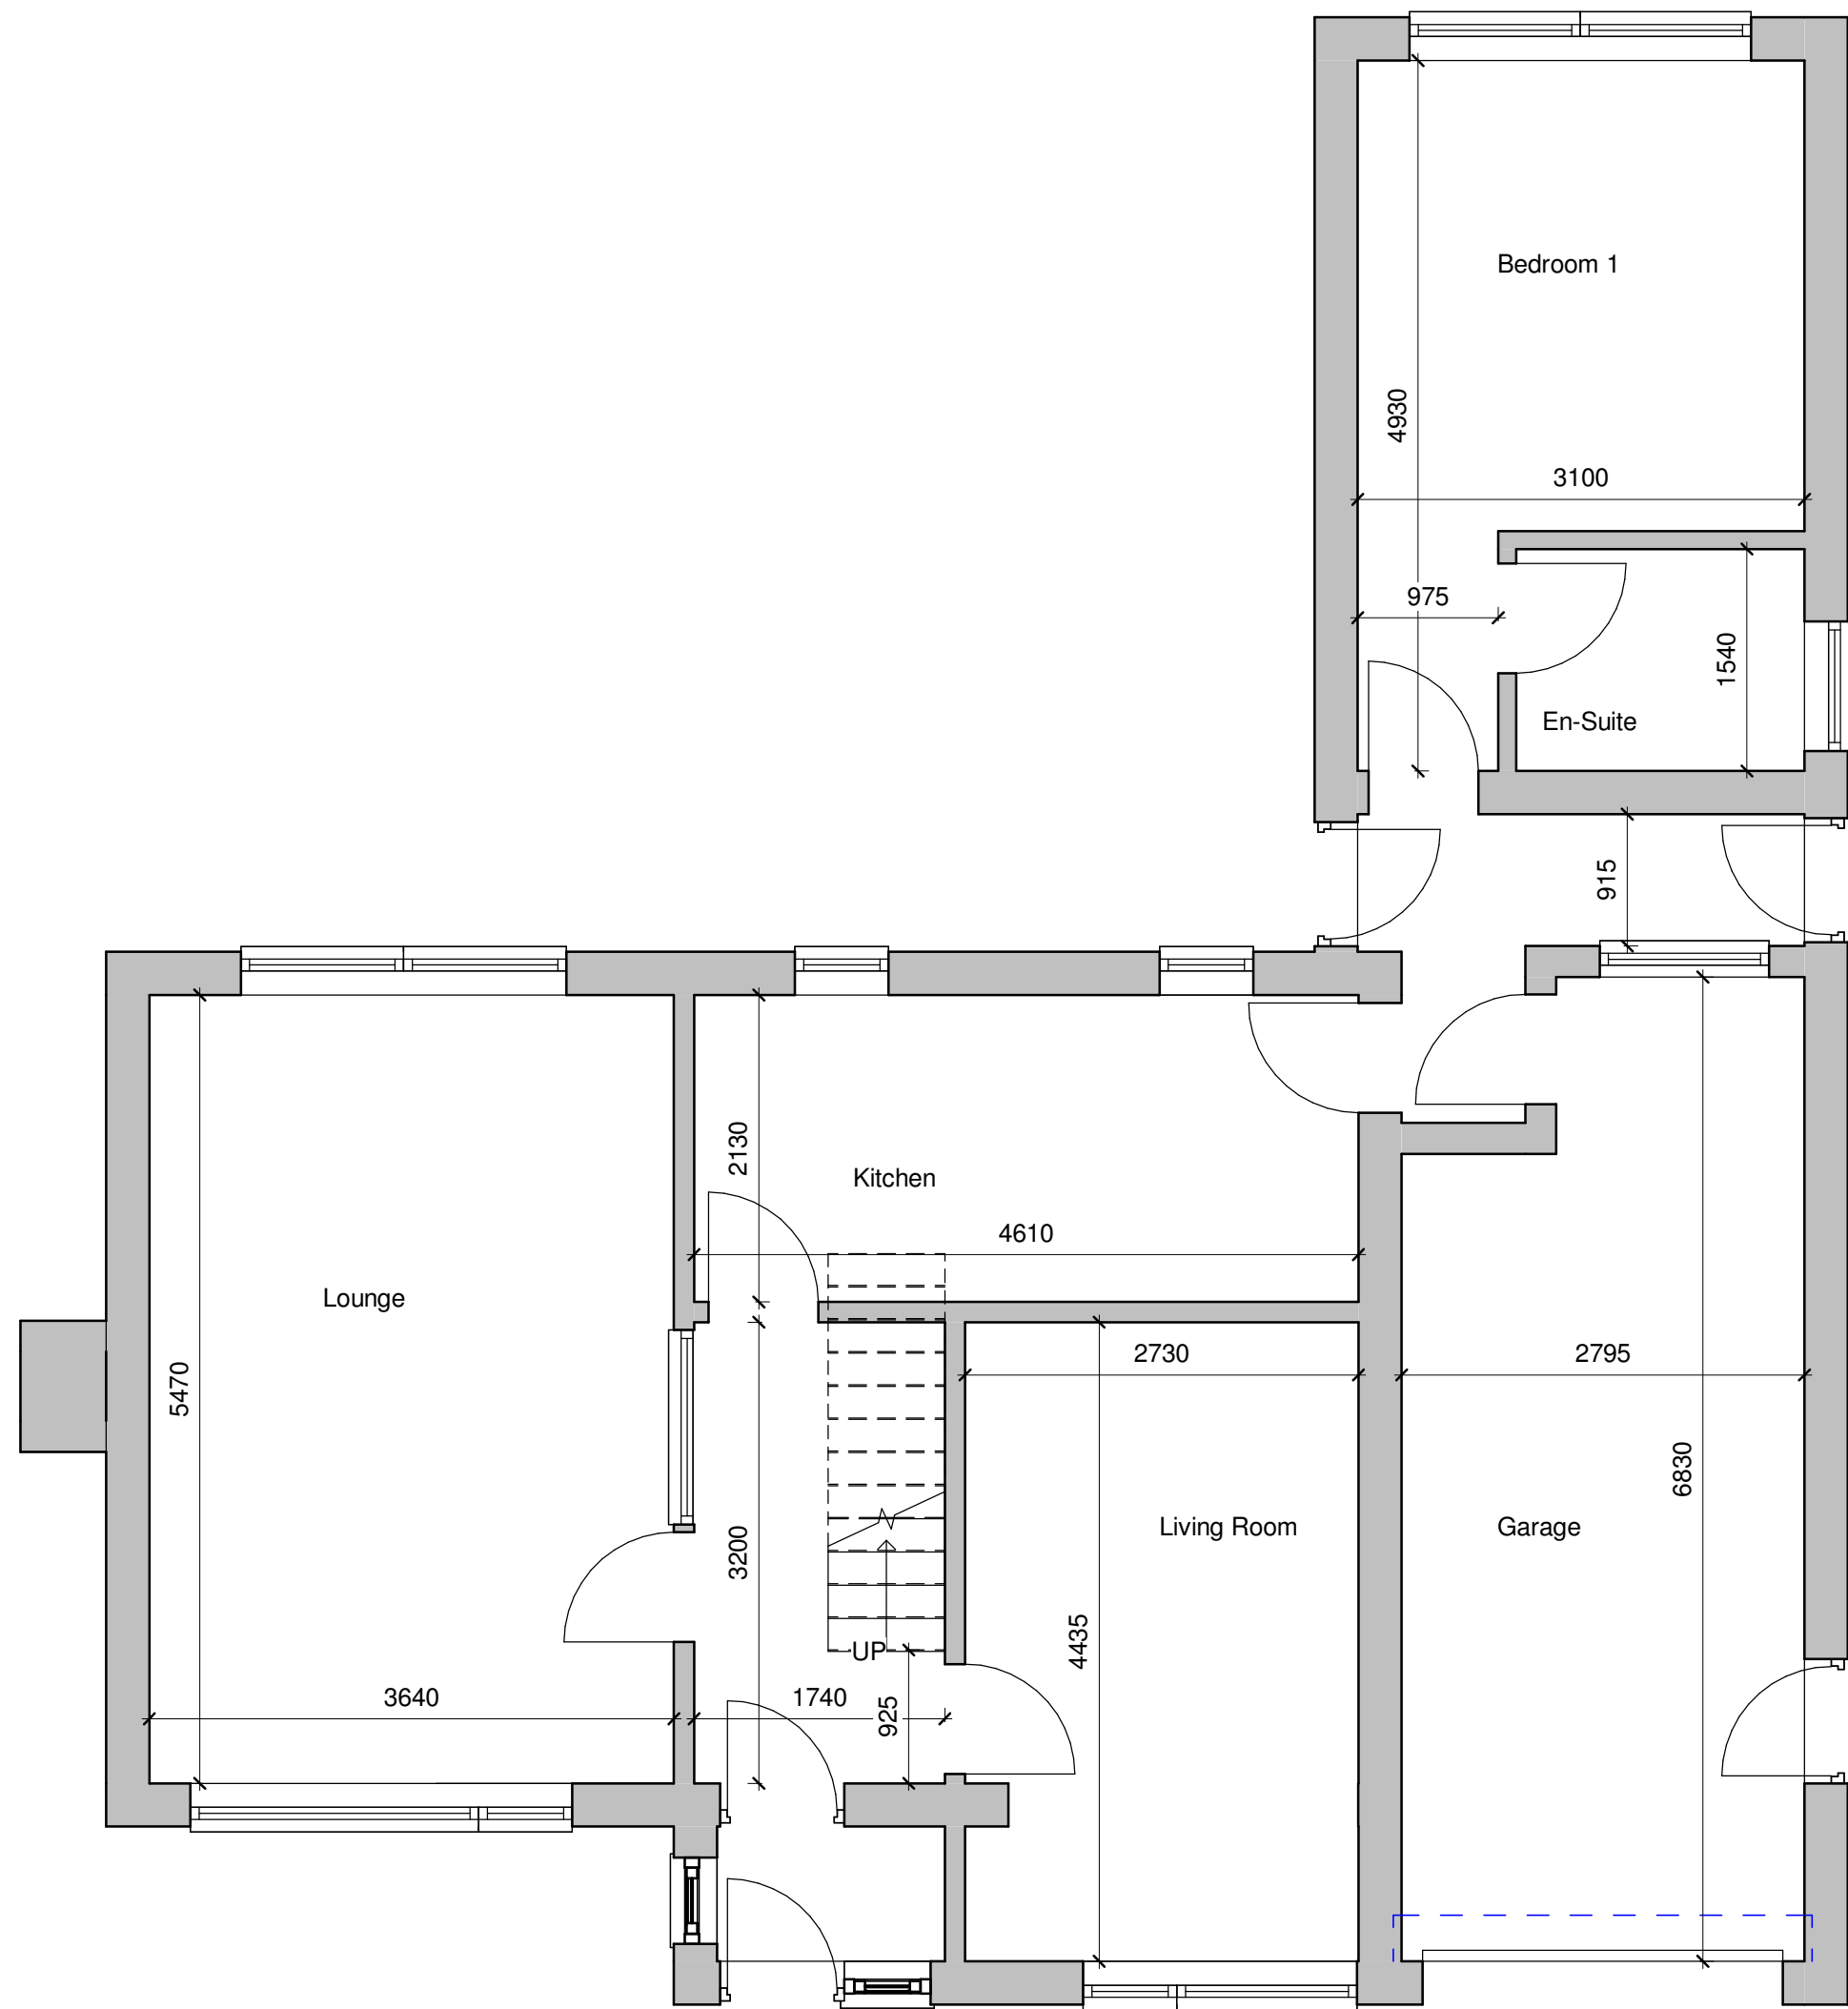

Existing Ground Floor
1 : 50

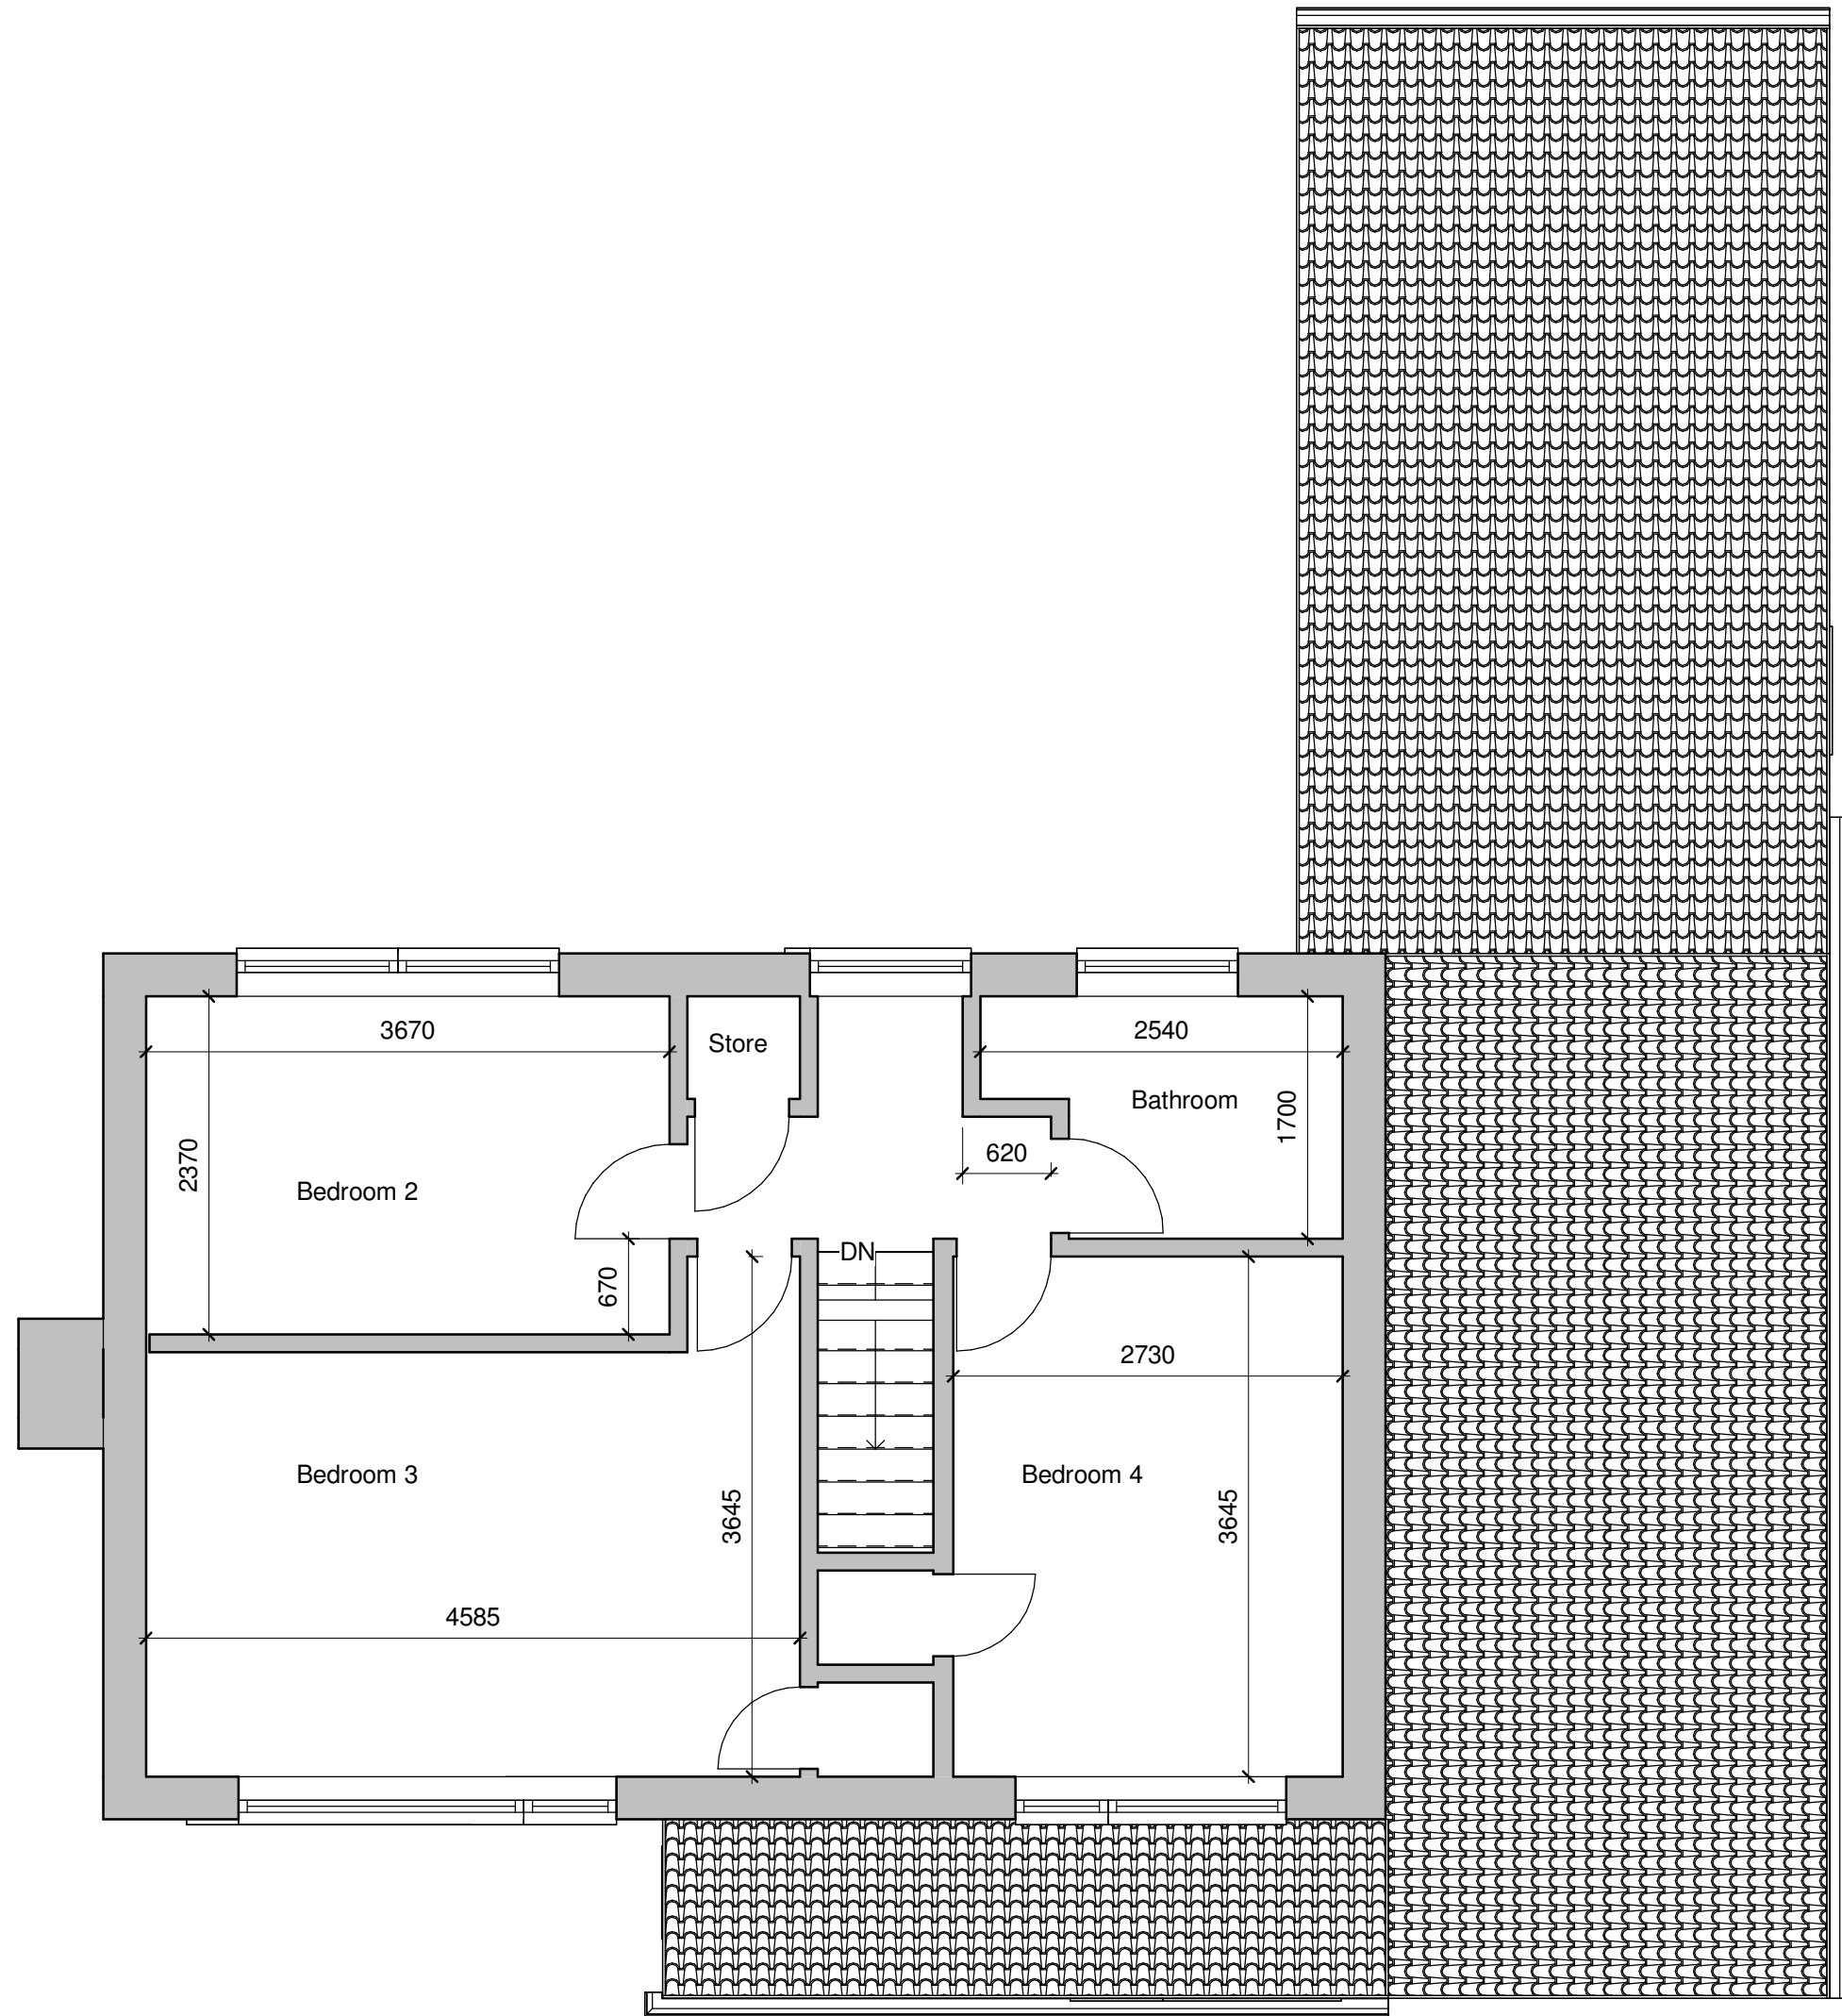

Existing First Floor
1 : 50

Client:
Mr N Kane

Project:
Extension
Project Address:
4 Arnold Avenue
Heywood
OL10 2ND

Drawing Name: Existing
Drawing Number: A101
Drawing Date: 03/03/25
Author: M.Tamzid. B.Rashid

Belal Rashid Technical Architecture
11 Queen Street
Oldham
Greater Manchester
OL1 1RD

Email: belal.rashid@brta.co.uk
Tel: 0161 241 9650

