




REVISIONS			
P 01	PLANNING ISSUE	11/02/23	PT 03
P 02	PLANNING NMA - CONDENSERS AND FENCING ACCESS - LOUVRES TO ELEVATIONS SHOWN	30/03/23	

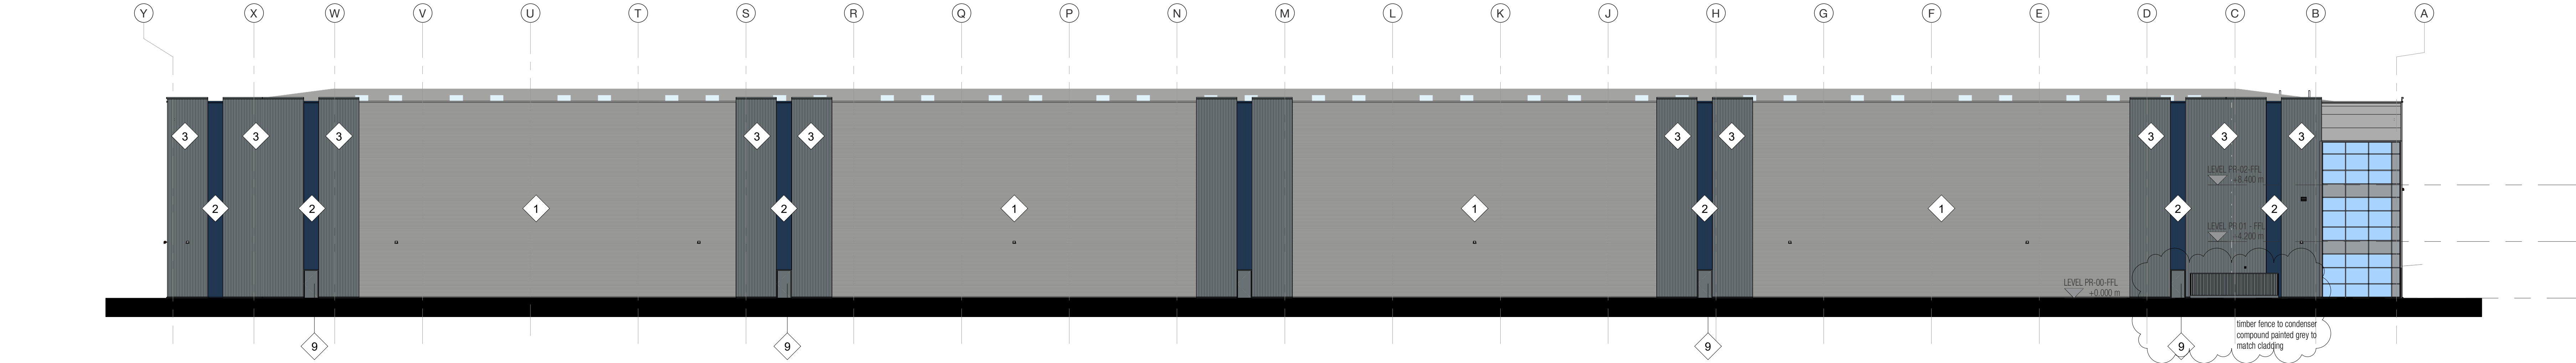


01 ELEVATION 01
20005 1 : 200 North East Elevation

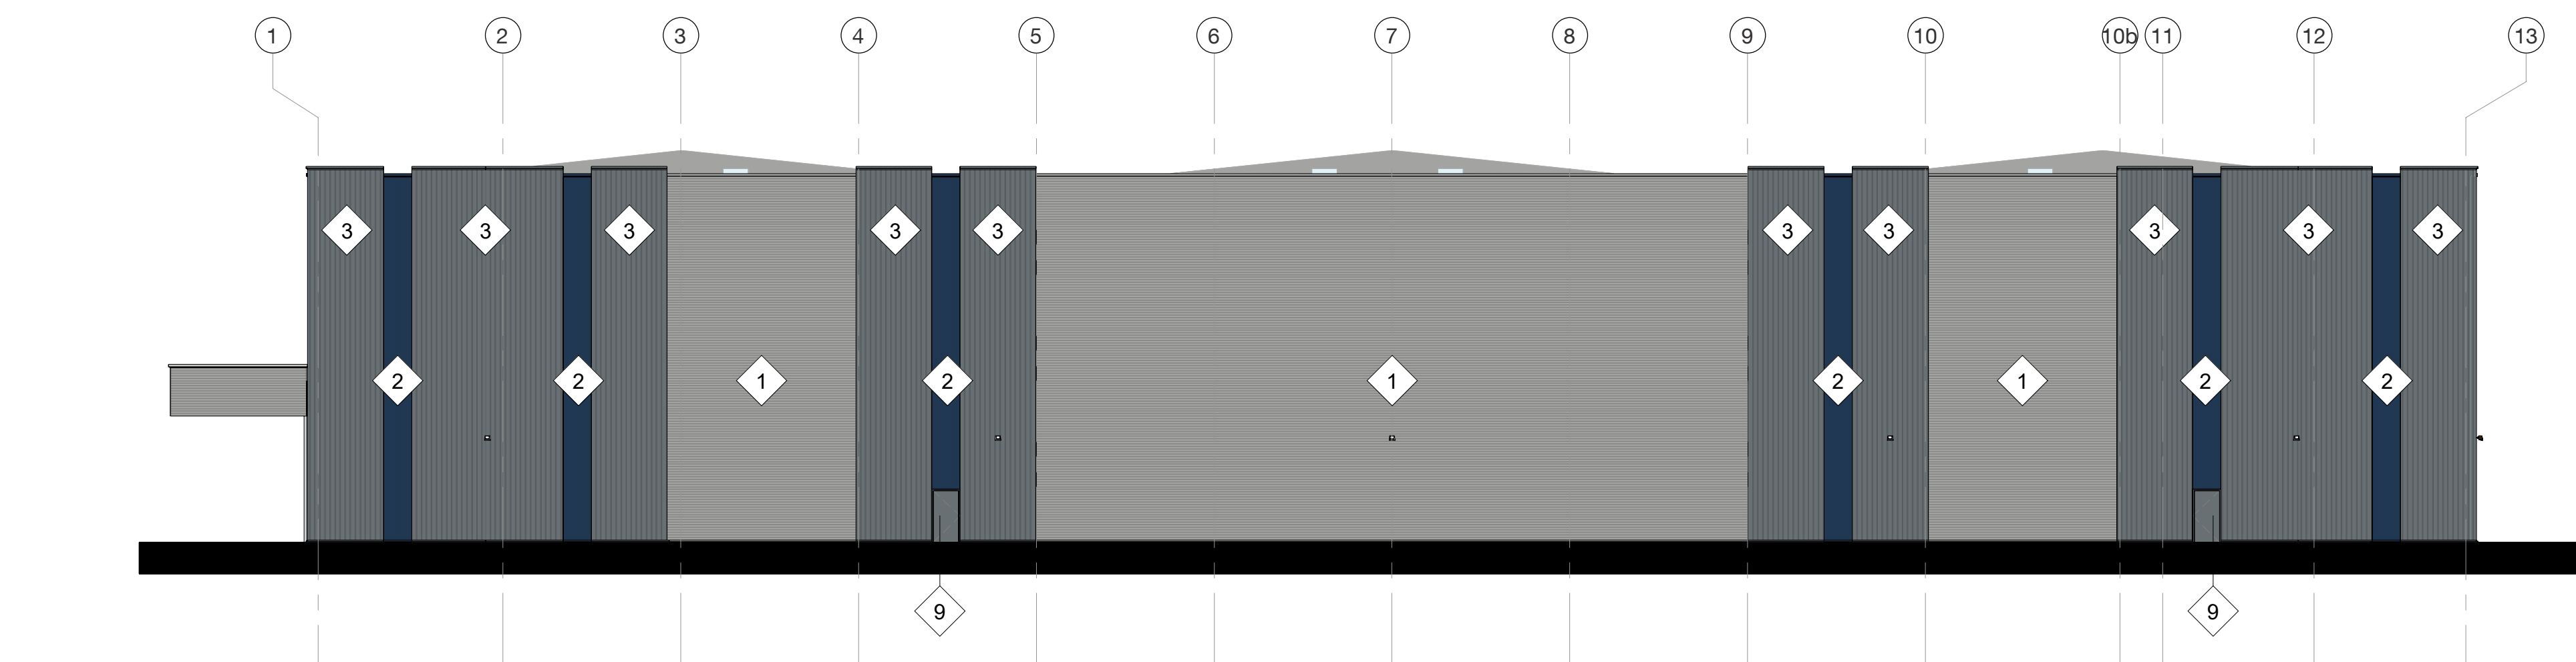


02 ELEVATION 02
20005 1 : 200 South East Elevation

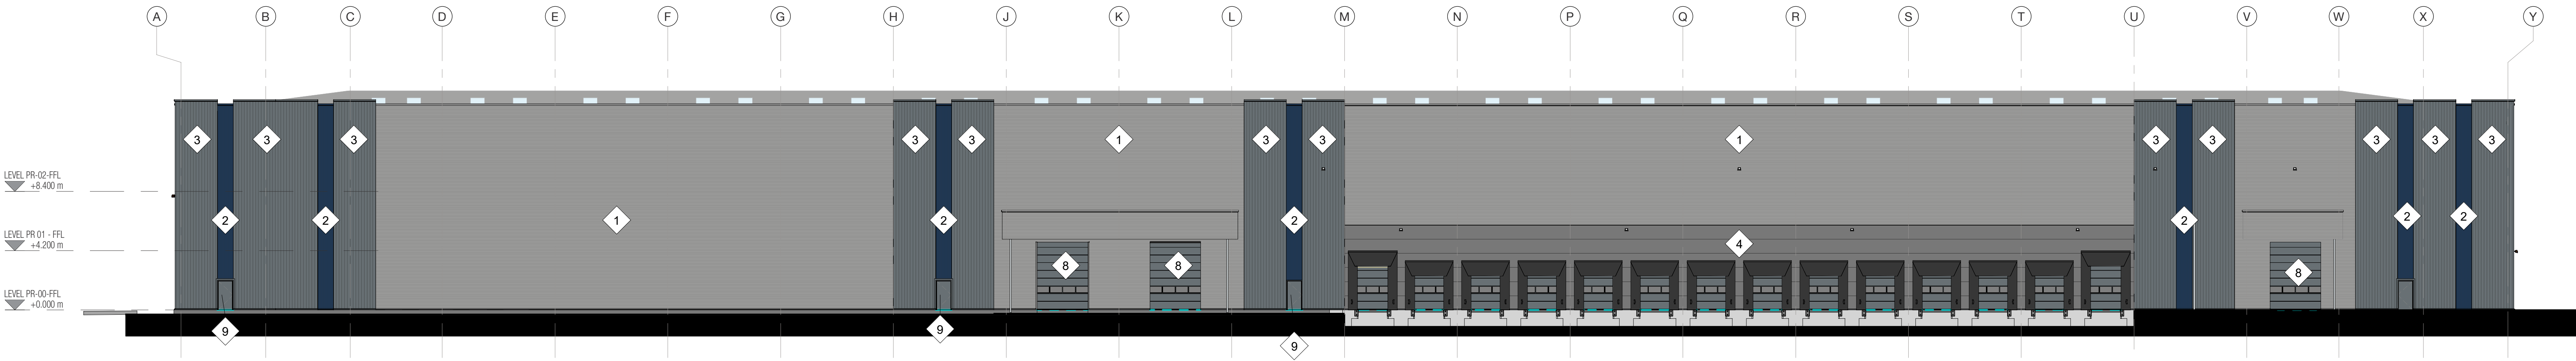

03 ELEVATION 03
20005 1 : 200 South West Elevation

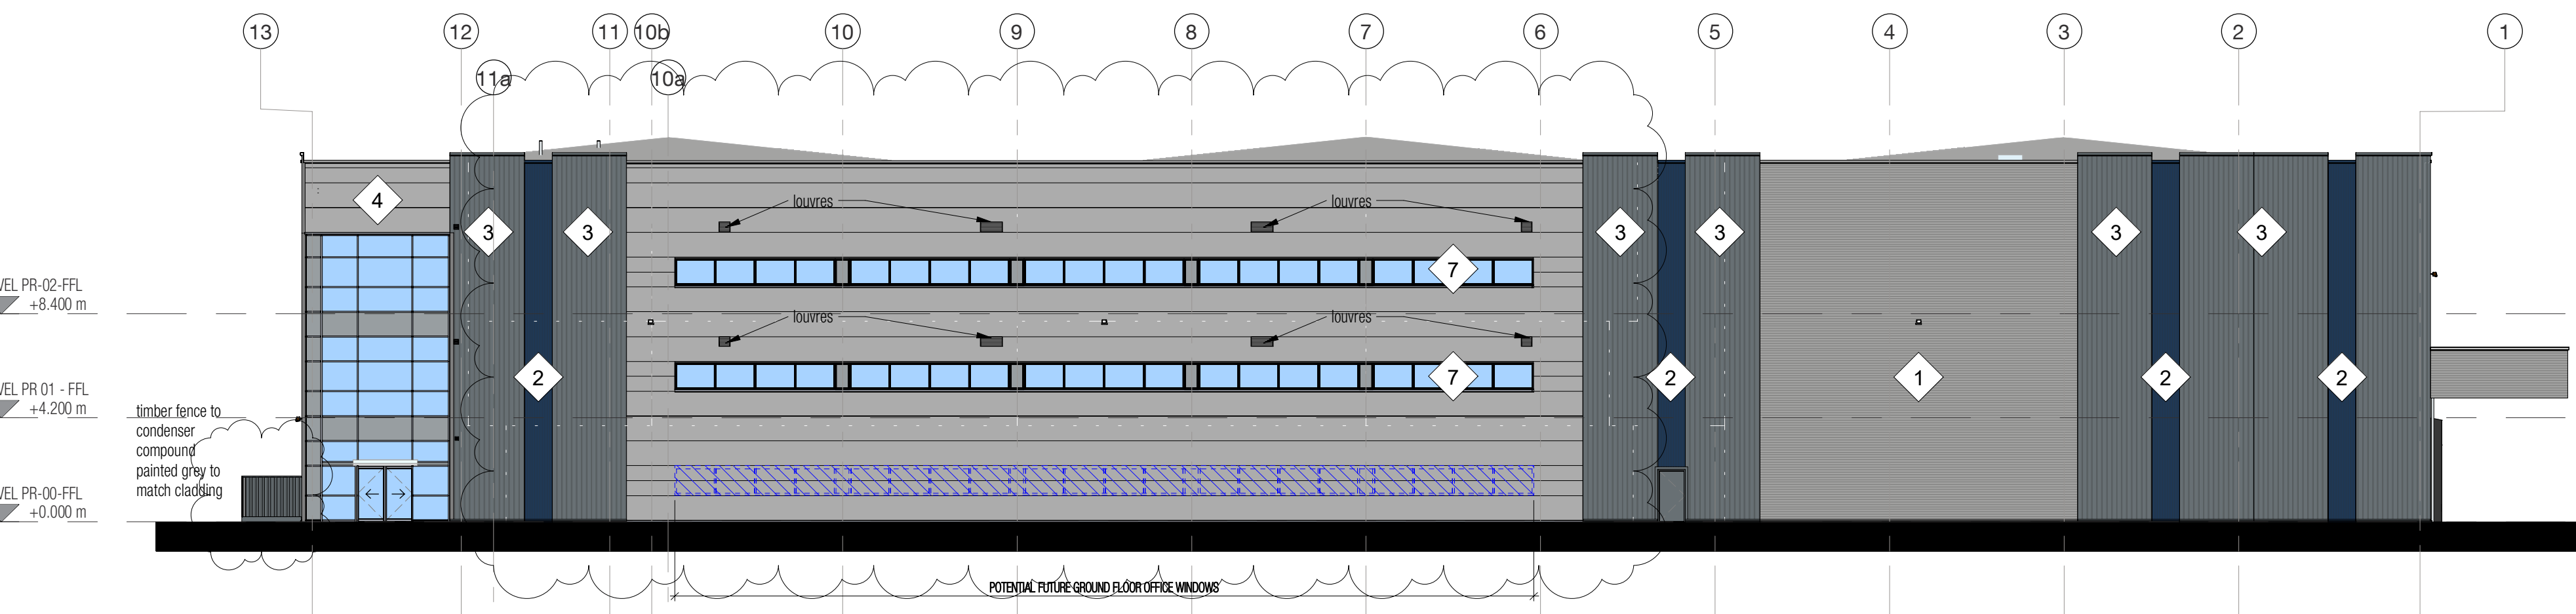

04 ELEVATION 04
20005 1 : 200 North West Elevation

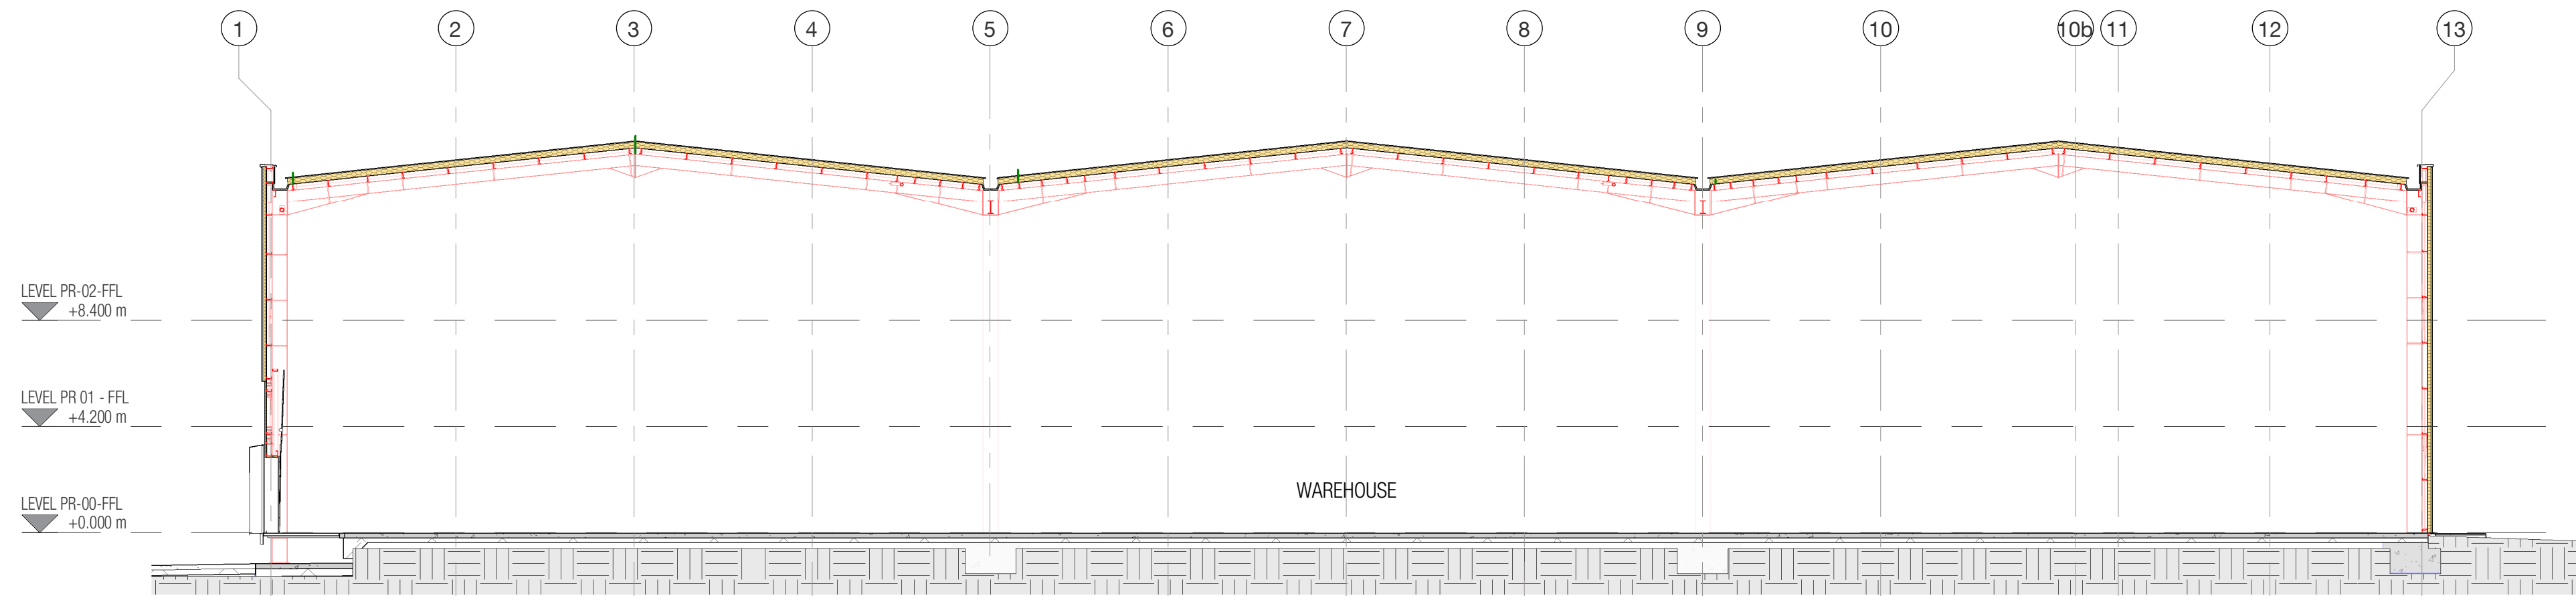

A-A SECTION A-A
20005 1 : 200 Section A-A

NOTES
All drawing is to be read in conjunction with OTHER CONSULTANTS information
This drawing is for PLANNING not to be used for any other purpose

Drawings to be read in conjunction with the following DLA drawings:

- 2021-135 / 20000 GA PLAN GROUND FLOOR
- 2021-135 / 20001 GA PLAN FIRST & SECOND FLOOR
- 2021-135 / 20002 GA ROOF PLAN
- 2021-135 / 20005 GA ELEVATIONS & SECTION

External Materials Key	
Ref	Material description
1	Built up metal profiled cladding panel 32mm profile sheet laid horizontally wide rib out finish Colorcoat Prisma colour Metallic Silver RAL 9006
2	Built up metal profiled cladding panel 32mm profile sheet laid vertically narrow rib out finish Colorcoat Prisma colour Sargasso RAL 5003
3	Built up metal profiled insulated cladding 50mm half round panels vertically laid colour Merlin Grey BS18825
4	Composite metal wall cladding grade B microrib panels laid horizontally finish Colorcoat Prisma colour Metallic Silver RAL 9006
5	PCG retaining / dock wall
6	Powder coated aluminium framed curtain walling colour BS18825 Merlin Grey with double glazed units argon filled 'low e' clear inner pane with lock-a-like panels and integral door where indicated
7	Office windows powder coated aluminium framed double glazed fixed lights argon filled cavity low 'e' clear inner pane
8	Insulated vertical rise sectional level access doors colour Merlin Grey BS18825
9	Powder coated steel external doorsets to warehouse colour Merlin Grey BS18825
10	Dock Leveller to specialist sub-contractors detail design



PROJECT
KINGSWAY PLOT M

TITLE
UNIT M1
G.A. ELEVATIONS & SECTION

SCALE
1 : 200 @ A0

DATE
17/12/21

DLA REF
2021-135

DRAWN
PT

REVIEWED
BLG

PROJECT
KPM

ORIGINATOR
DLA

ZONE
M1

LEVEL
XX

TYPE
DR

ROLE
A

NUMBER
20005

STATUS
PLANNING

REVISION
P 02

