

1 Location Plan (1) 1:1250

Approx dims indicated. Do not scale from plan. All work subject to Statutory approvals & Party Wall etc Act requirements. 3D visuals for illustration only, including any associated BIMx modelling.Contractor to check all dimensions on site prior to placing orders for materials or for fabrication purposes. NOTE: where plans are generated from dimensions and photos provided by client, the contractor must check for accuracy & workability prior to commencement, any discrepancy must be reported immediately.

Mr & Mrs J Williams
9 Mere Avenue, Middleton M24 1LH
Dwg no: Rev: Date:

OS **190115**

Archiplan projects limited
call: 07931 906057 | web: www.archiplan.co.uk | email: steve@archiplan.co.uk

Location Plan (1)

1:50 scalebar (m) 4 3 2 1 0 1 2 3 4 5 6 7 8 1:100 scalebar (m)

copyright © 2019 Archiplan Projects Ltd All rights reserved:
Granting license for use of this information by any other party is done so on the conditional basis that the licensee carries out their own dimensional checks for accuracy, otherwise the use of this information is prohibited.

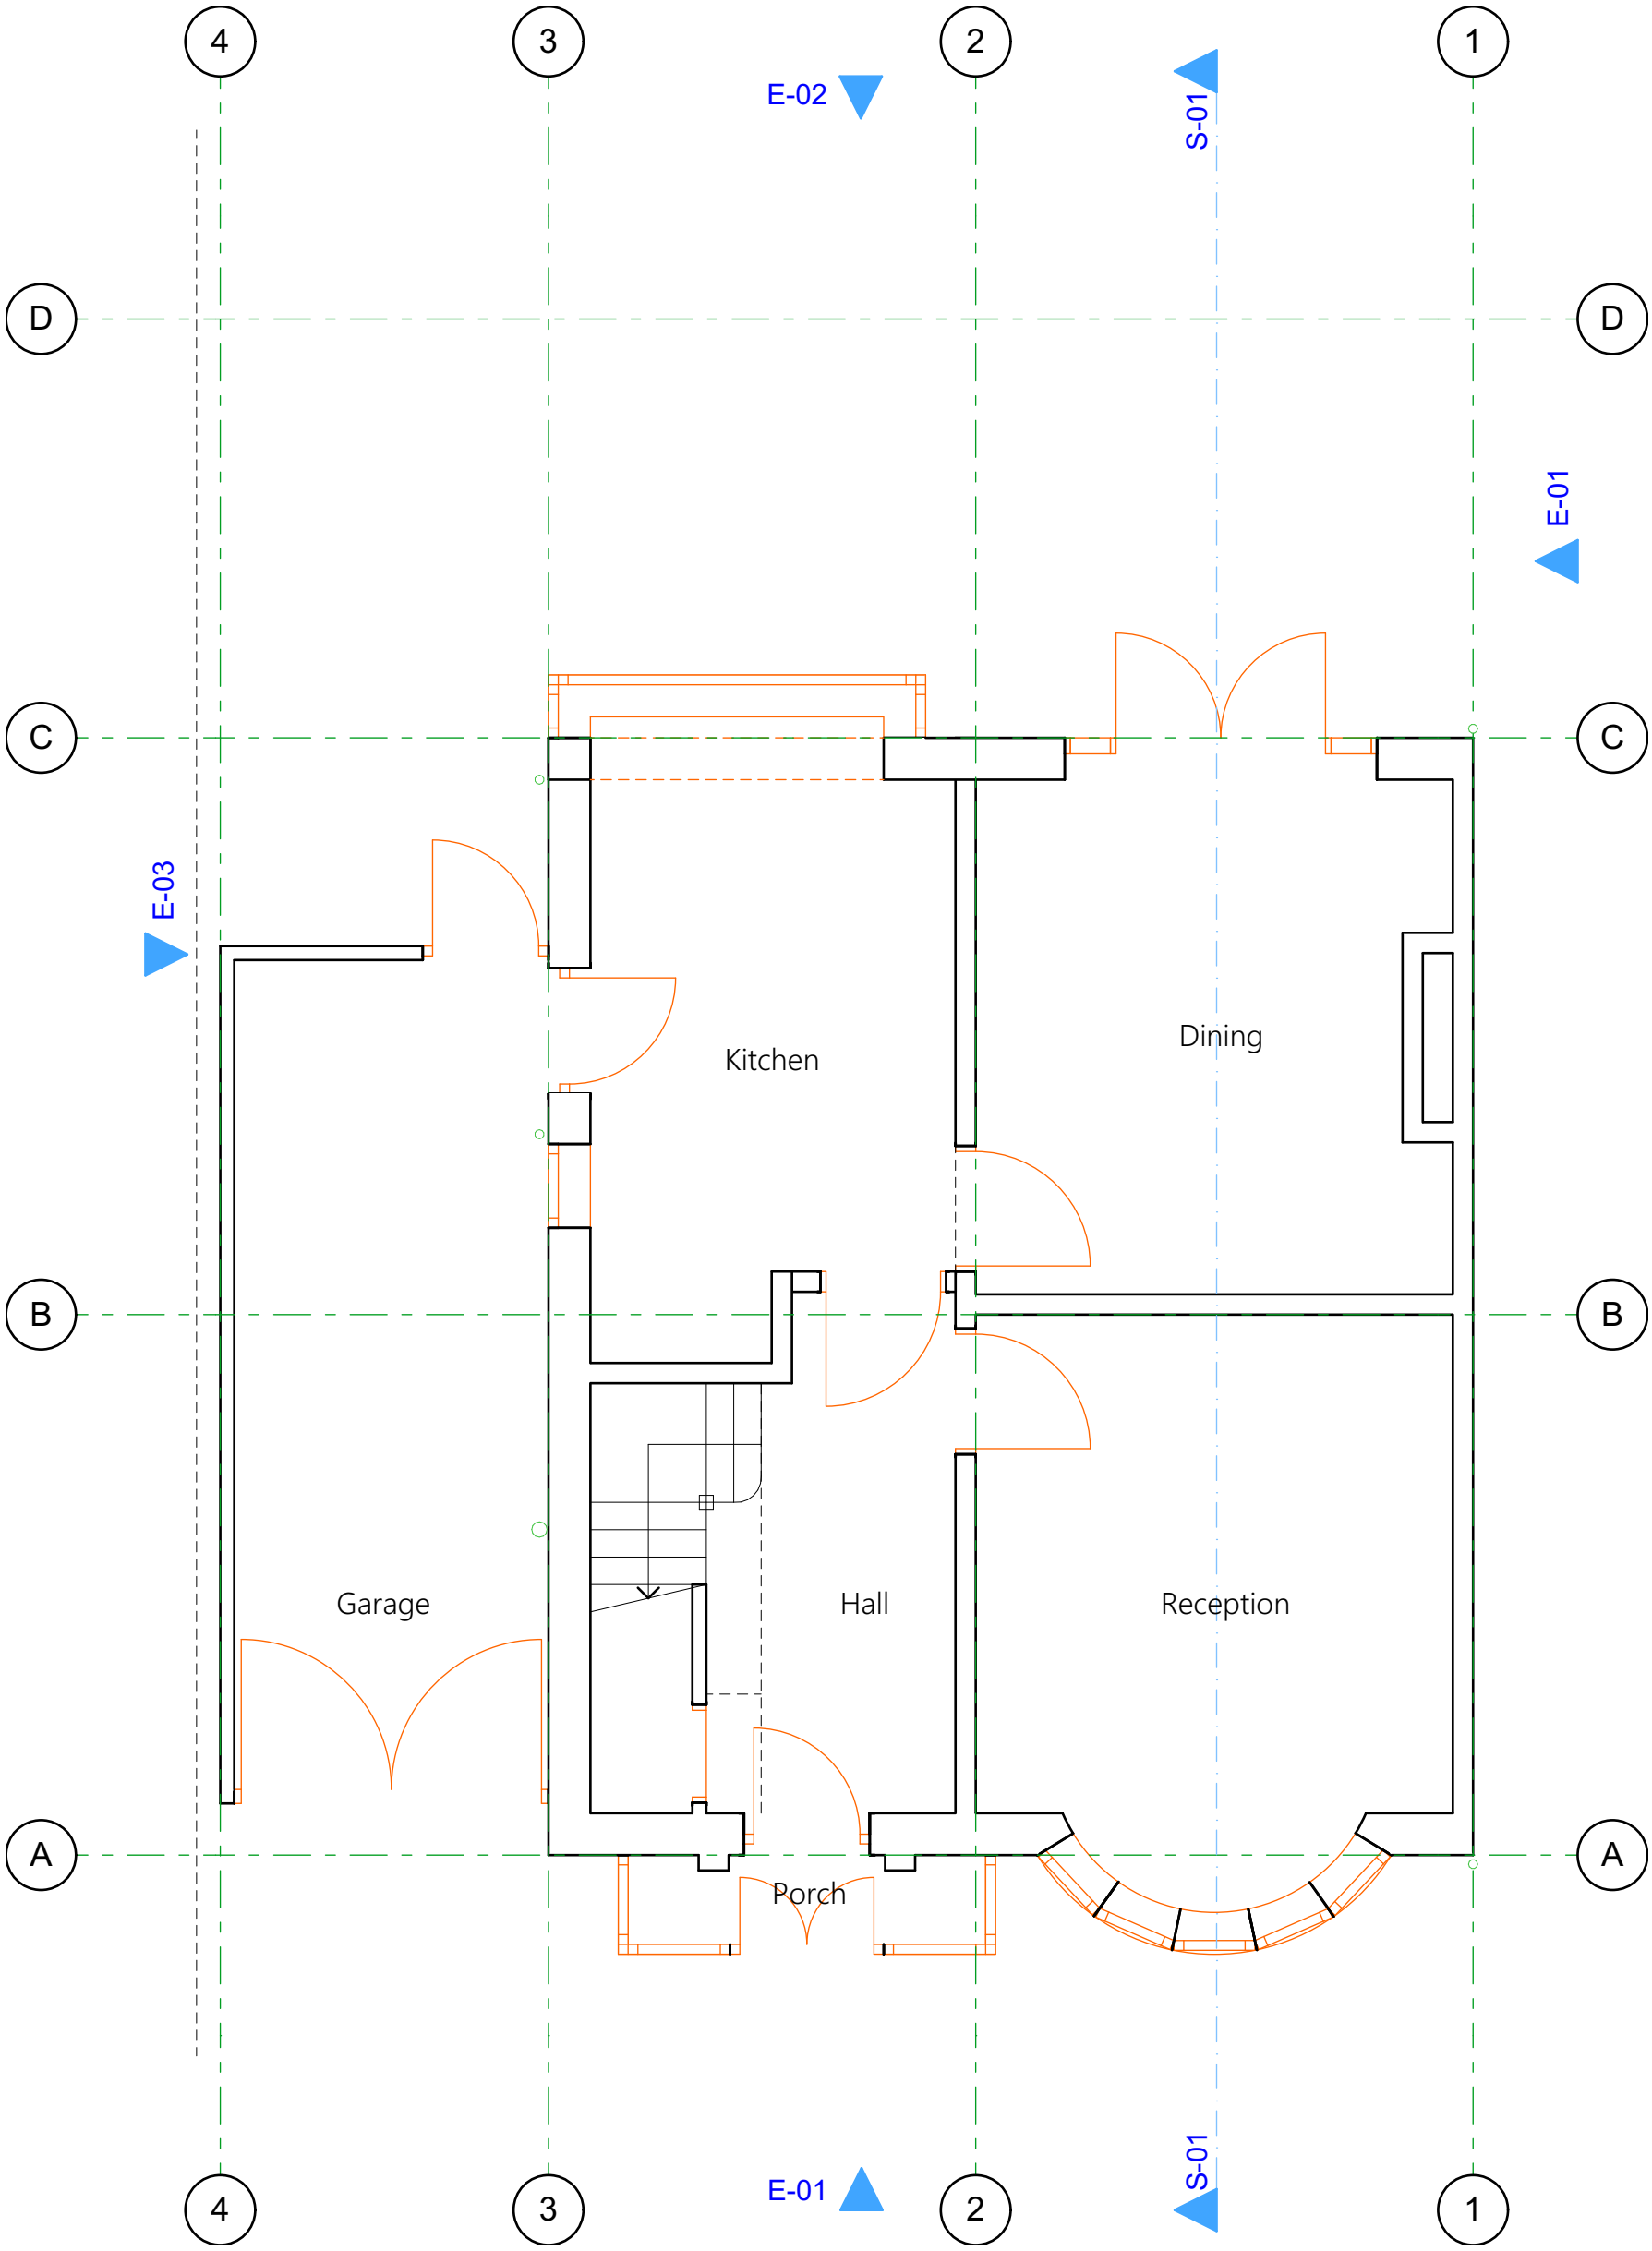

1 Ground Floor (existing) 1:50

Approx dims indicated: Do not scale from plan: All work subject to Statutory approvals & Party Wall etc Act requirements : 3D visuals for illustration only, including any associated BIMx modelling:Contractor to check all dimensions on site prior to placing orders for materials or for fabrication purposes: NOTE: where plans are generated from dimensions and photos provided by client, the contractor must check for accuracy & workability prior to commencement, any discrepancy must be reported immediately.

Mr & Mrs J Williams
9 Mere Avenue, Middleton M24 1LH
Dwg no: Rev: Date:

A.01.1.1 **190115**

Archiplan projects limited
call: 07931 906057 | web: www.archiplan.co.uk | email: steve@archiplan.co.uk

Ground floor (existing)

1:50 scalebar (m) 4 3 2 1 0 1 2 3 4 5 6 7 8 1:100 scalebar (m)

copyright © 2019 Archiplan Projects Ltd All rights reserved:
Granting license for use of this information by any other party is done so on the conditional basis that the licensee carries out their own dimensional checks for accuracy, otherwise the use of this information is prohibitted.

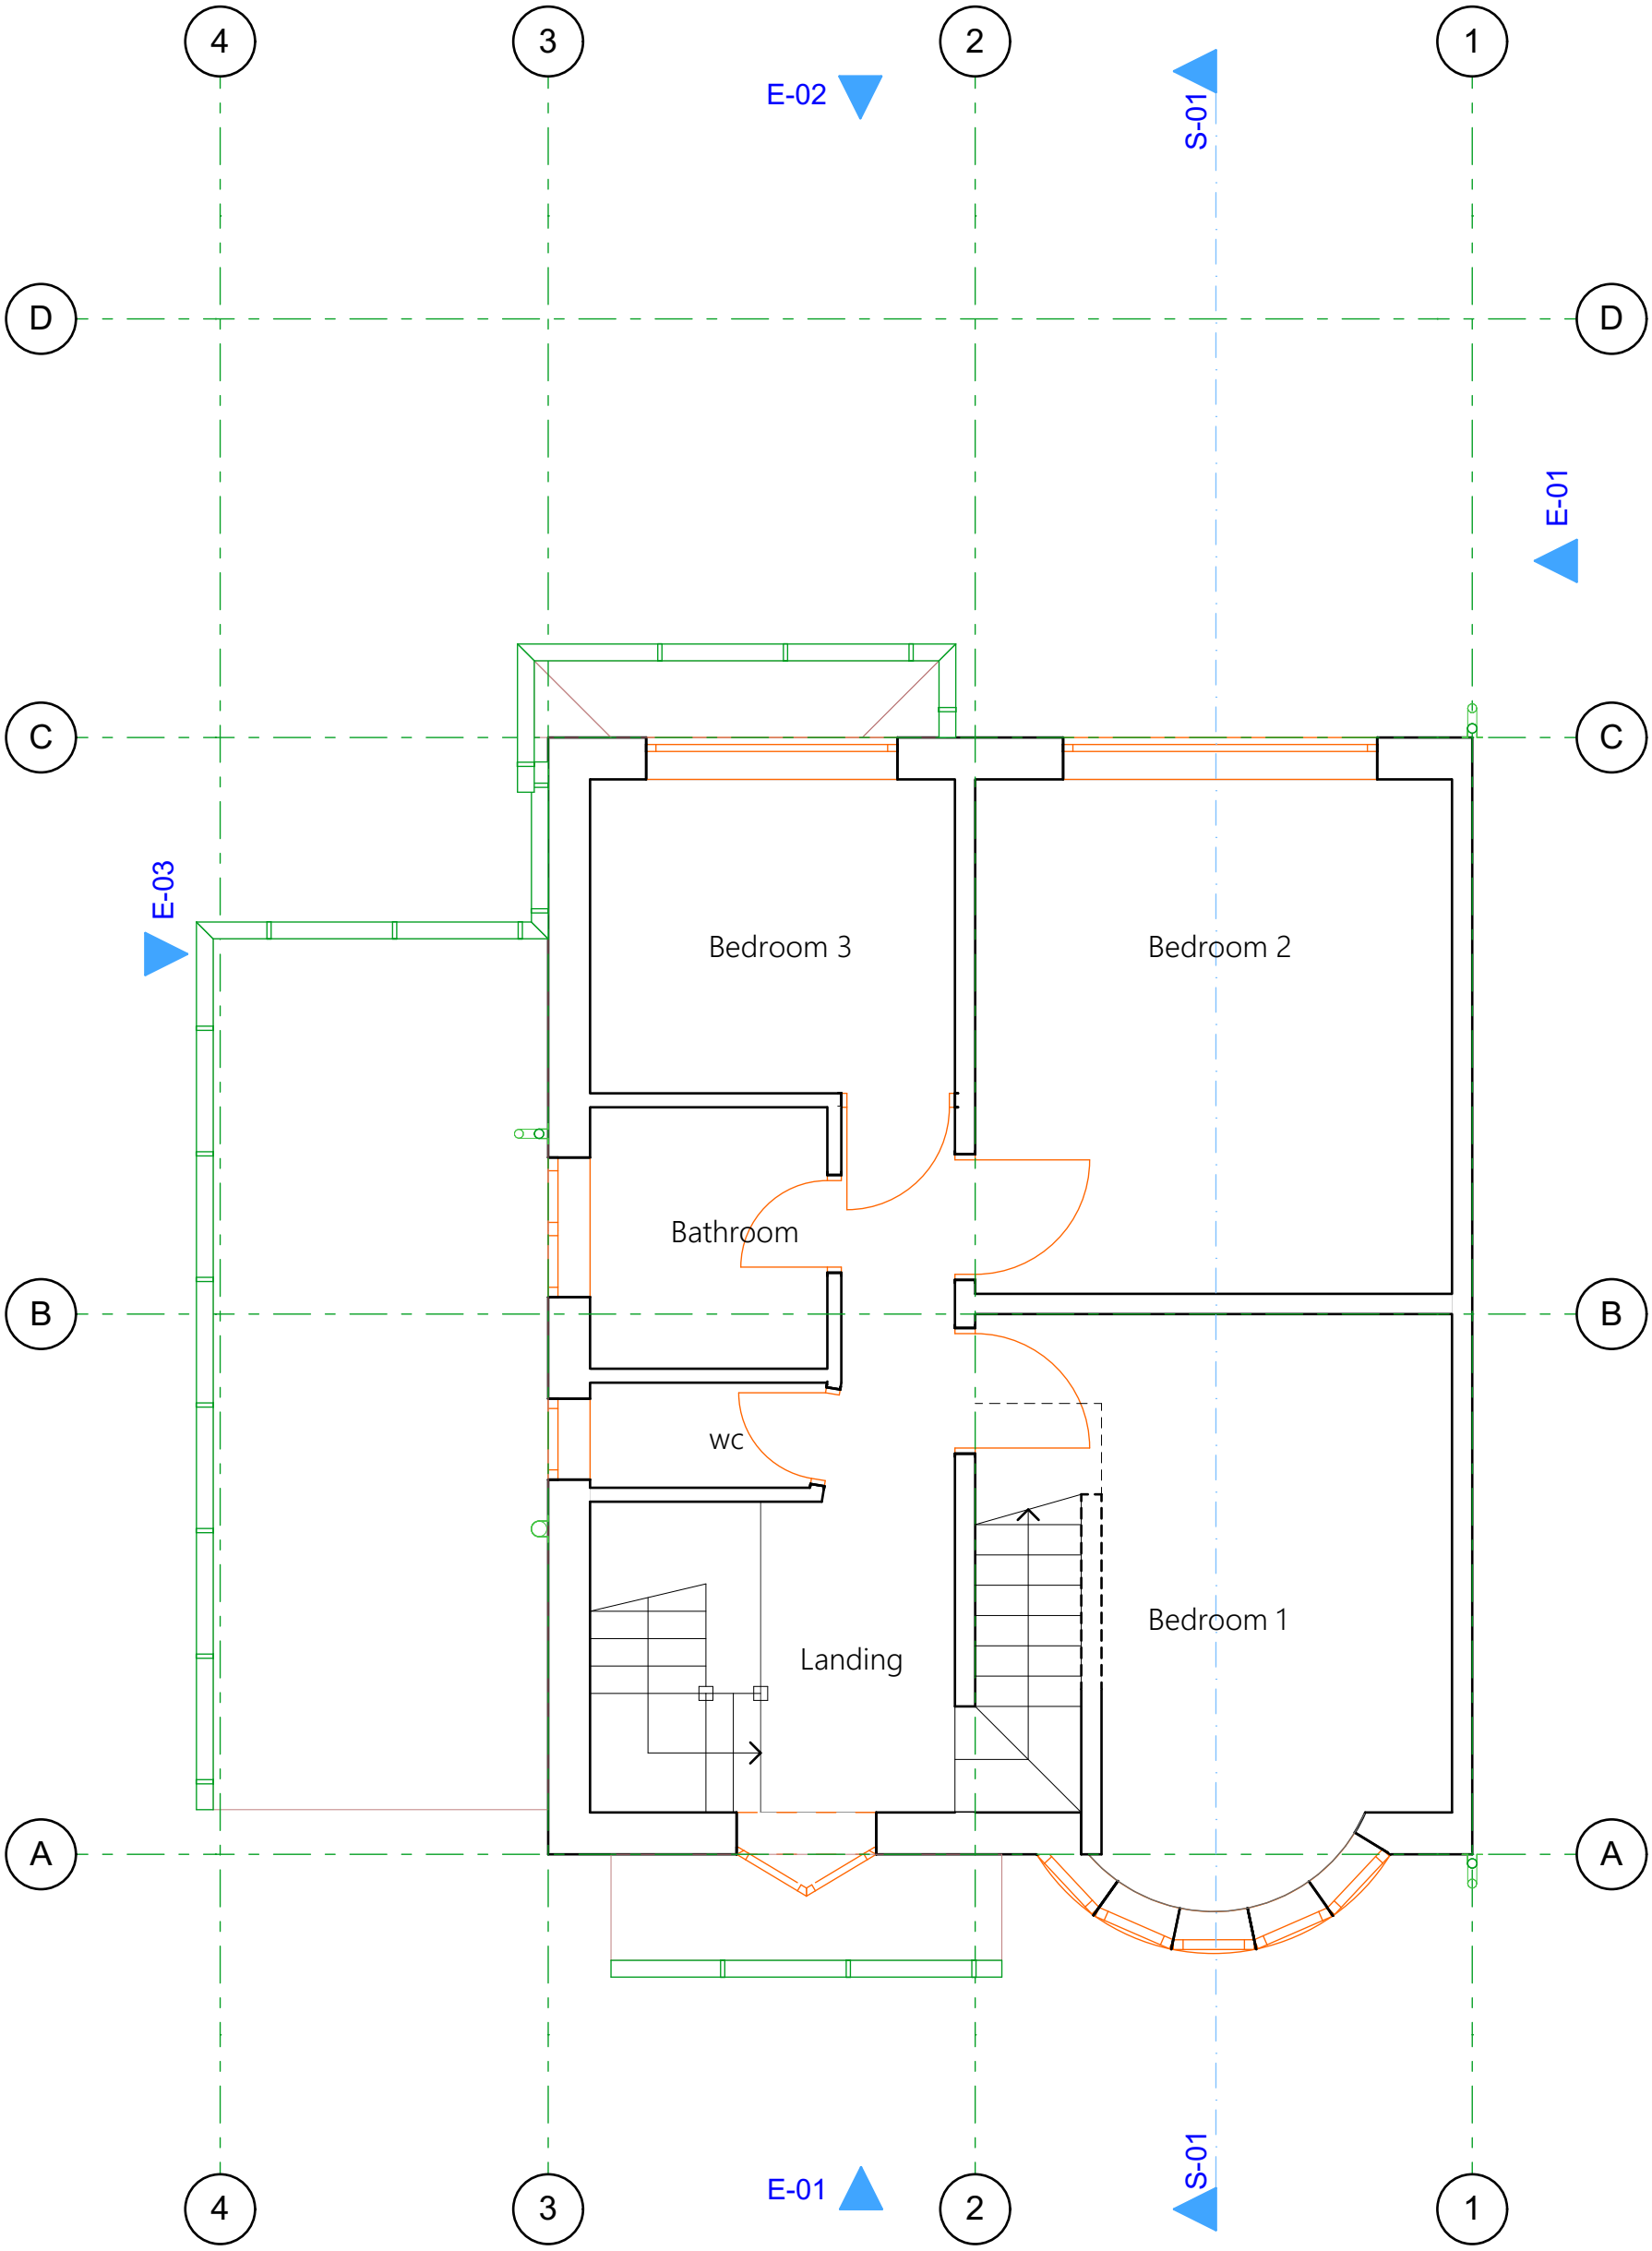

1 First Floor (existing) 1:50

Approx dims indicated: Do not scale from plan: All work subject to Statutory approvals & Party Wall etc Act requirements : 3D visuals for illustration only, including any associated BIMx modelling;Contractor to check all dimensions on site prior to placing orders for materials or for fabrication purposes: NOTE: where plans are generated from dimensions and photos provided by client, the contractor must check for accuracy & workability prior to commencement, any discrepancy must be reported immediately.

Mr & Mrs J Williams
9 Mere Avenue, Middleton M24 1LH
Dwg no: Rev: Date:

A.01.1.2 **190115**

Archiplan projects limited
call: 07931 906057 | web: www.archiplan.co.uk | email: steve@archiplan.co.uk

1st floor (existing)

1:50 scalebar (m) 4 3 2 1 0 1 2 3 4 5 6 7 8 1:100 scalebar (m)

copyright © 2019 Archiplan Projects Ltd All rights reserved:
Granting license for use of this information by any other party is done so on the conditional basis that the licensee carries out their own dimensional checks for accuracy, otherwise the use of this information is prohibitted.

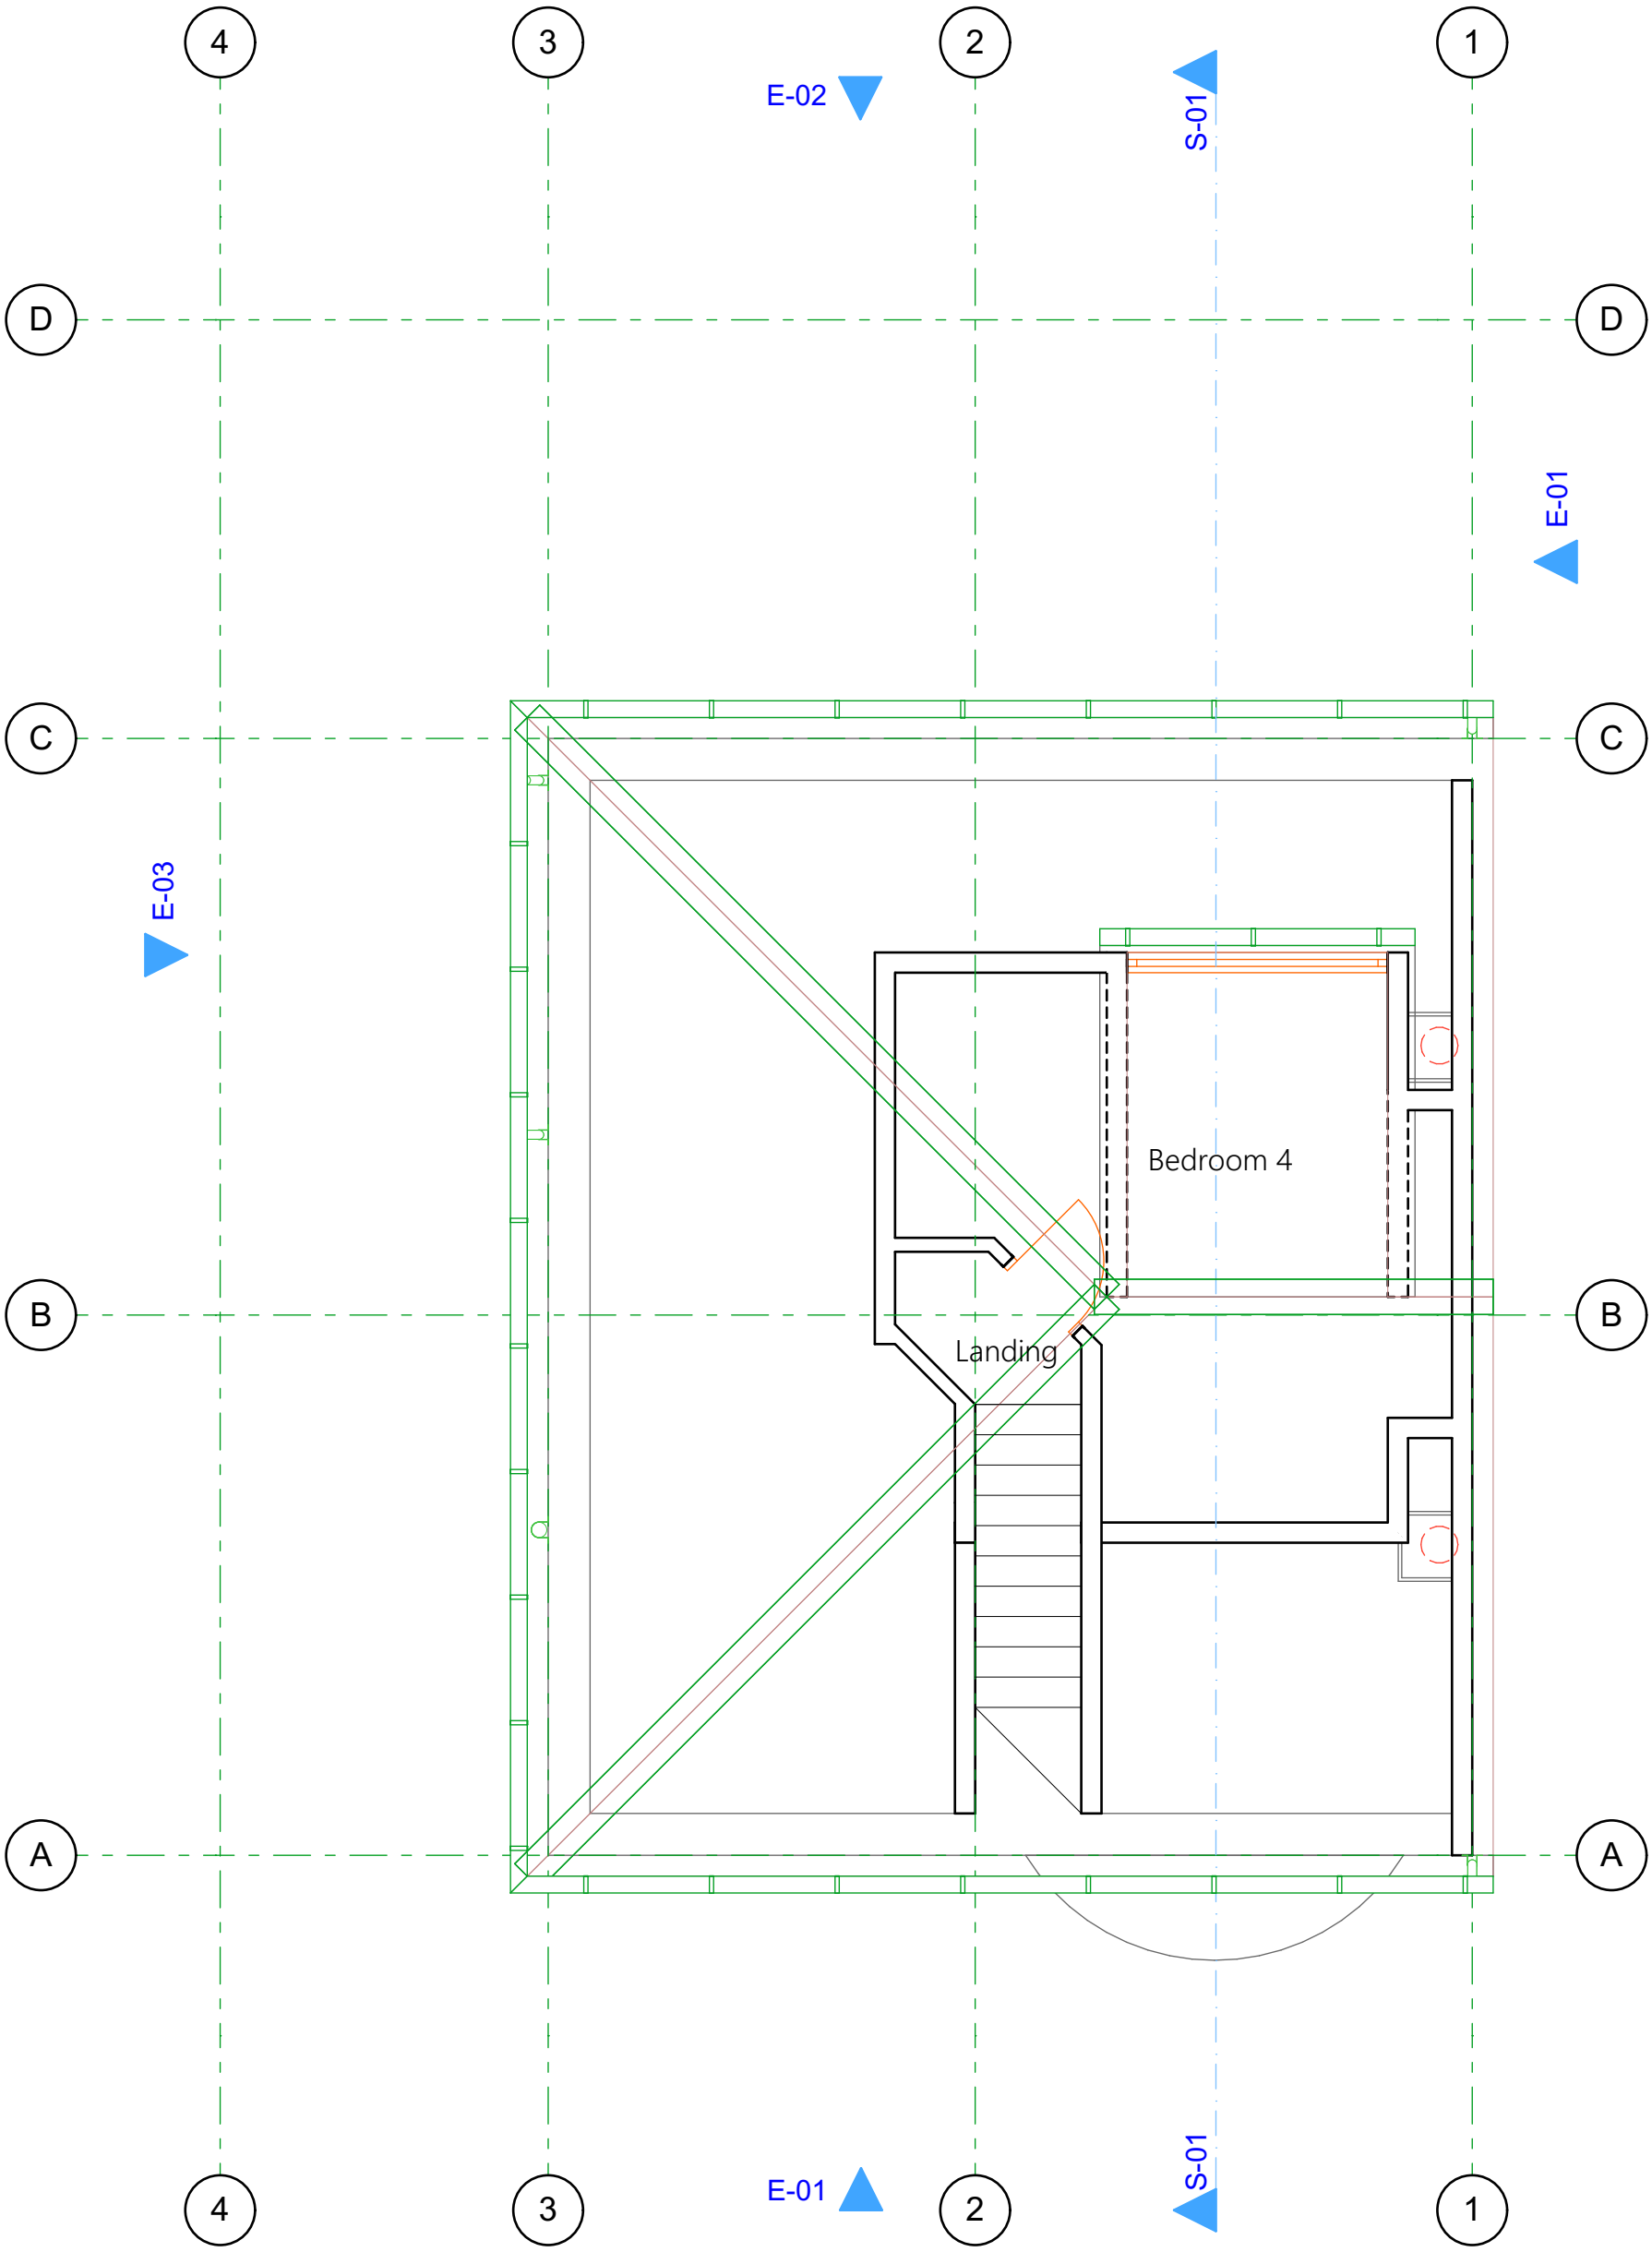

1 2nd floor (existing) 1:50

Approx dims indicated: Do not scale from plan: All work subject to Statutory approvals & Party Wall etc Act requirements : 3D visuals for illustration only, including any associated BIMx modelling:Contractor to check all dimensions on site prior to placing orders for materials or for fabrication purposes: NOTE: where plans are generated from dimensions and photos provided by client, the contractor must check for accuracy & workability prior to commencement, any discrepancy must be reported immediately.

Mr & Mrs J Williams
9 Mere Avenue, Middleton M24 1LH
Dwg no: A.01.1.3 Rev: Date: 190115

Archiplan projects limited
call: 07931 906057 | web: www.archiplan.co.uk | email: steve@archiplan.co.uk

2nd floor (existing)

1:50 scalebar (m) 4 3 2 1 0 1 2 3 4 5 6 7 8 1:100 scalebar (m)

copyright © 2019 Archiplan Projects Ltd All rights reserved:
Granting license for use of this information by any other party is done so on the conditional basis that the licensee carries out their own dimensional checks for accuracy, otherwise the use of this information is prohibitted.

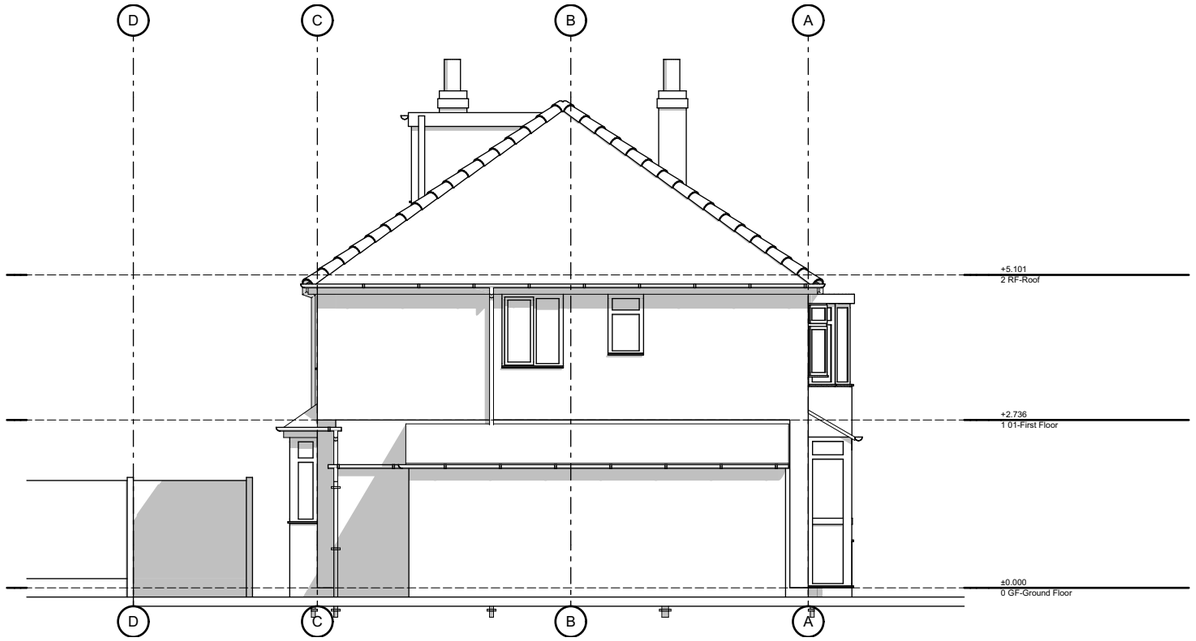

2 West Elevation (1) 1:100

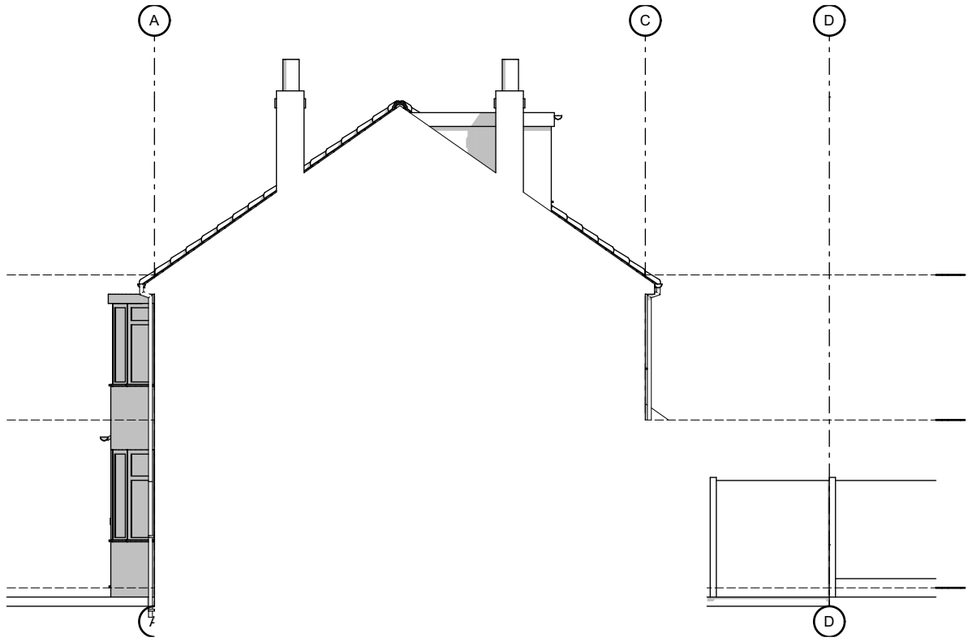

4 East Elevation (2) 1:100

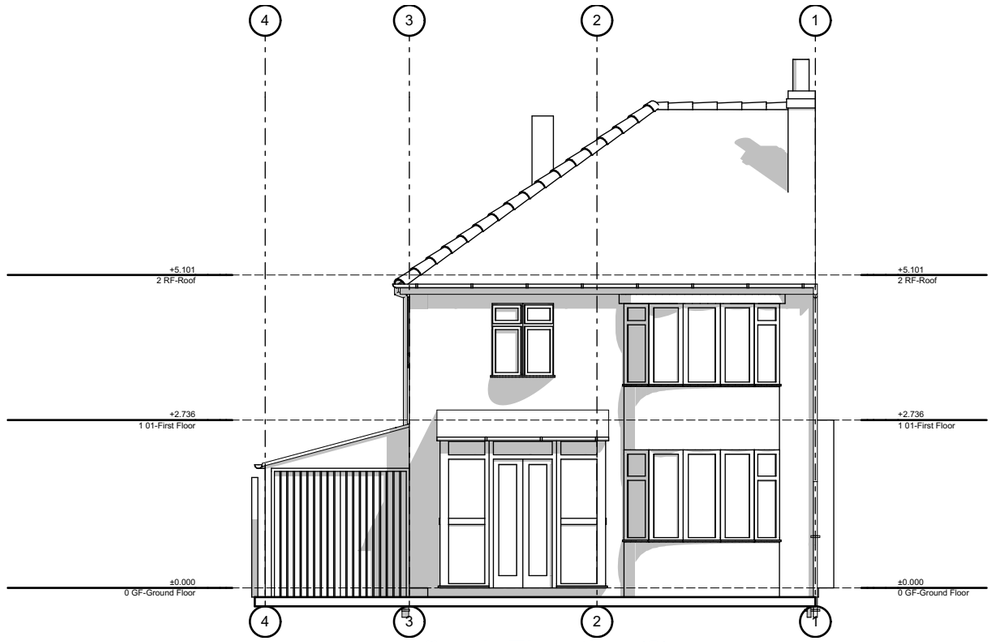

1 South Elevation (2) 1:100

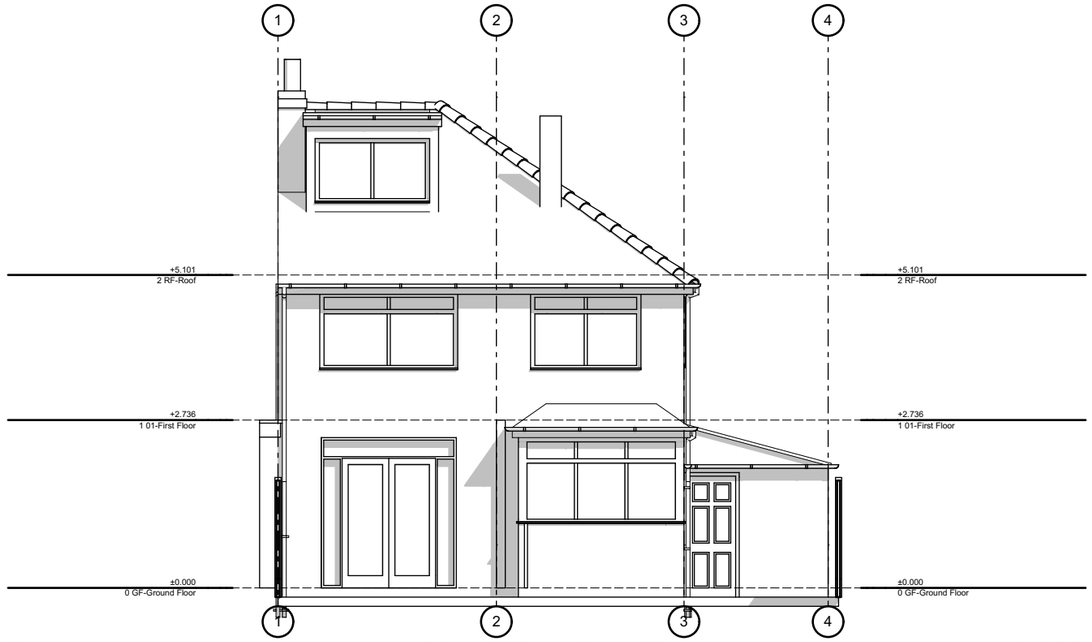

3 North Elevation (2) 1:100

Approx dims indicated. Do not scale from plan. All work subject to Statutory approvals & Party Wall etc Act requirements. 3D visuals for illustration only, including any associated BIMx modelling.Contractor to check all dimensions on site prior to placing orders for materials or for fabrication purposes. NOTE: where plans are generated from dimensions and photos provided by client, the contractor must check for accuracy & workability prior to commencement, any discrepancy must be reported immediately.

Mr & Mrs J Williams
9 Mere Avenue, Middleton M24 1LH
Dwg no: Rev: Date:

A.01.1.4 **190115**

Archiplan projects limited
call: 07931 906057 | web: www.archiplan.co.uk | email: steve@archiplan.co.uk

Elevations (existing)

1:50 scalebar (m) 4 3 2 1 0 1 2 3 4 5 6 7 8 1:100 scalebar (m)

copyright © 2019 Archiplan Projects Ltd All rights reserved:
Granting license for use of this information by any other party is done so on the conditional basis that the licensee carries out their own dimensional checks for accuracy, otherwise the use of this information is prohibited.

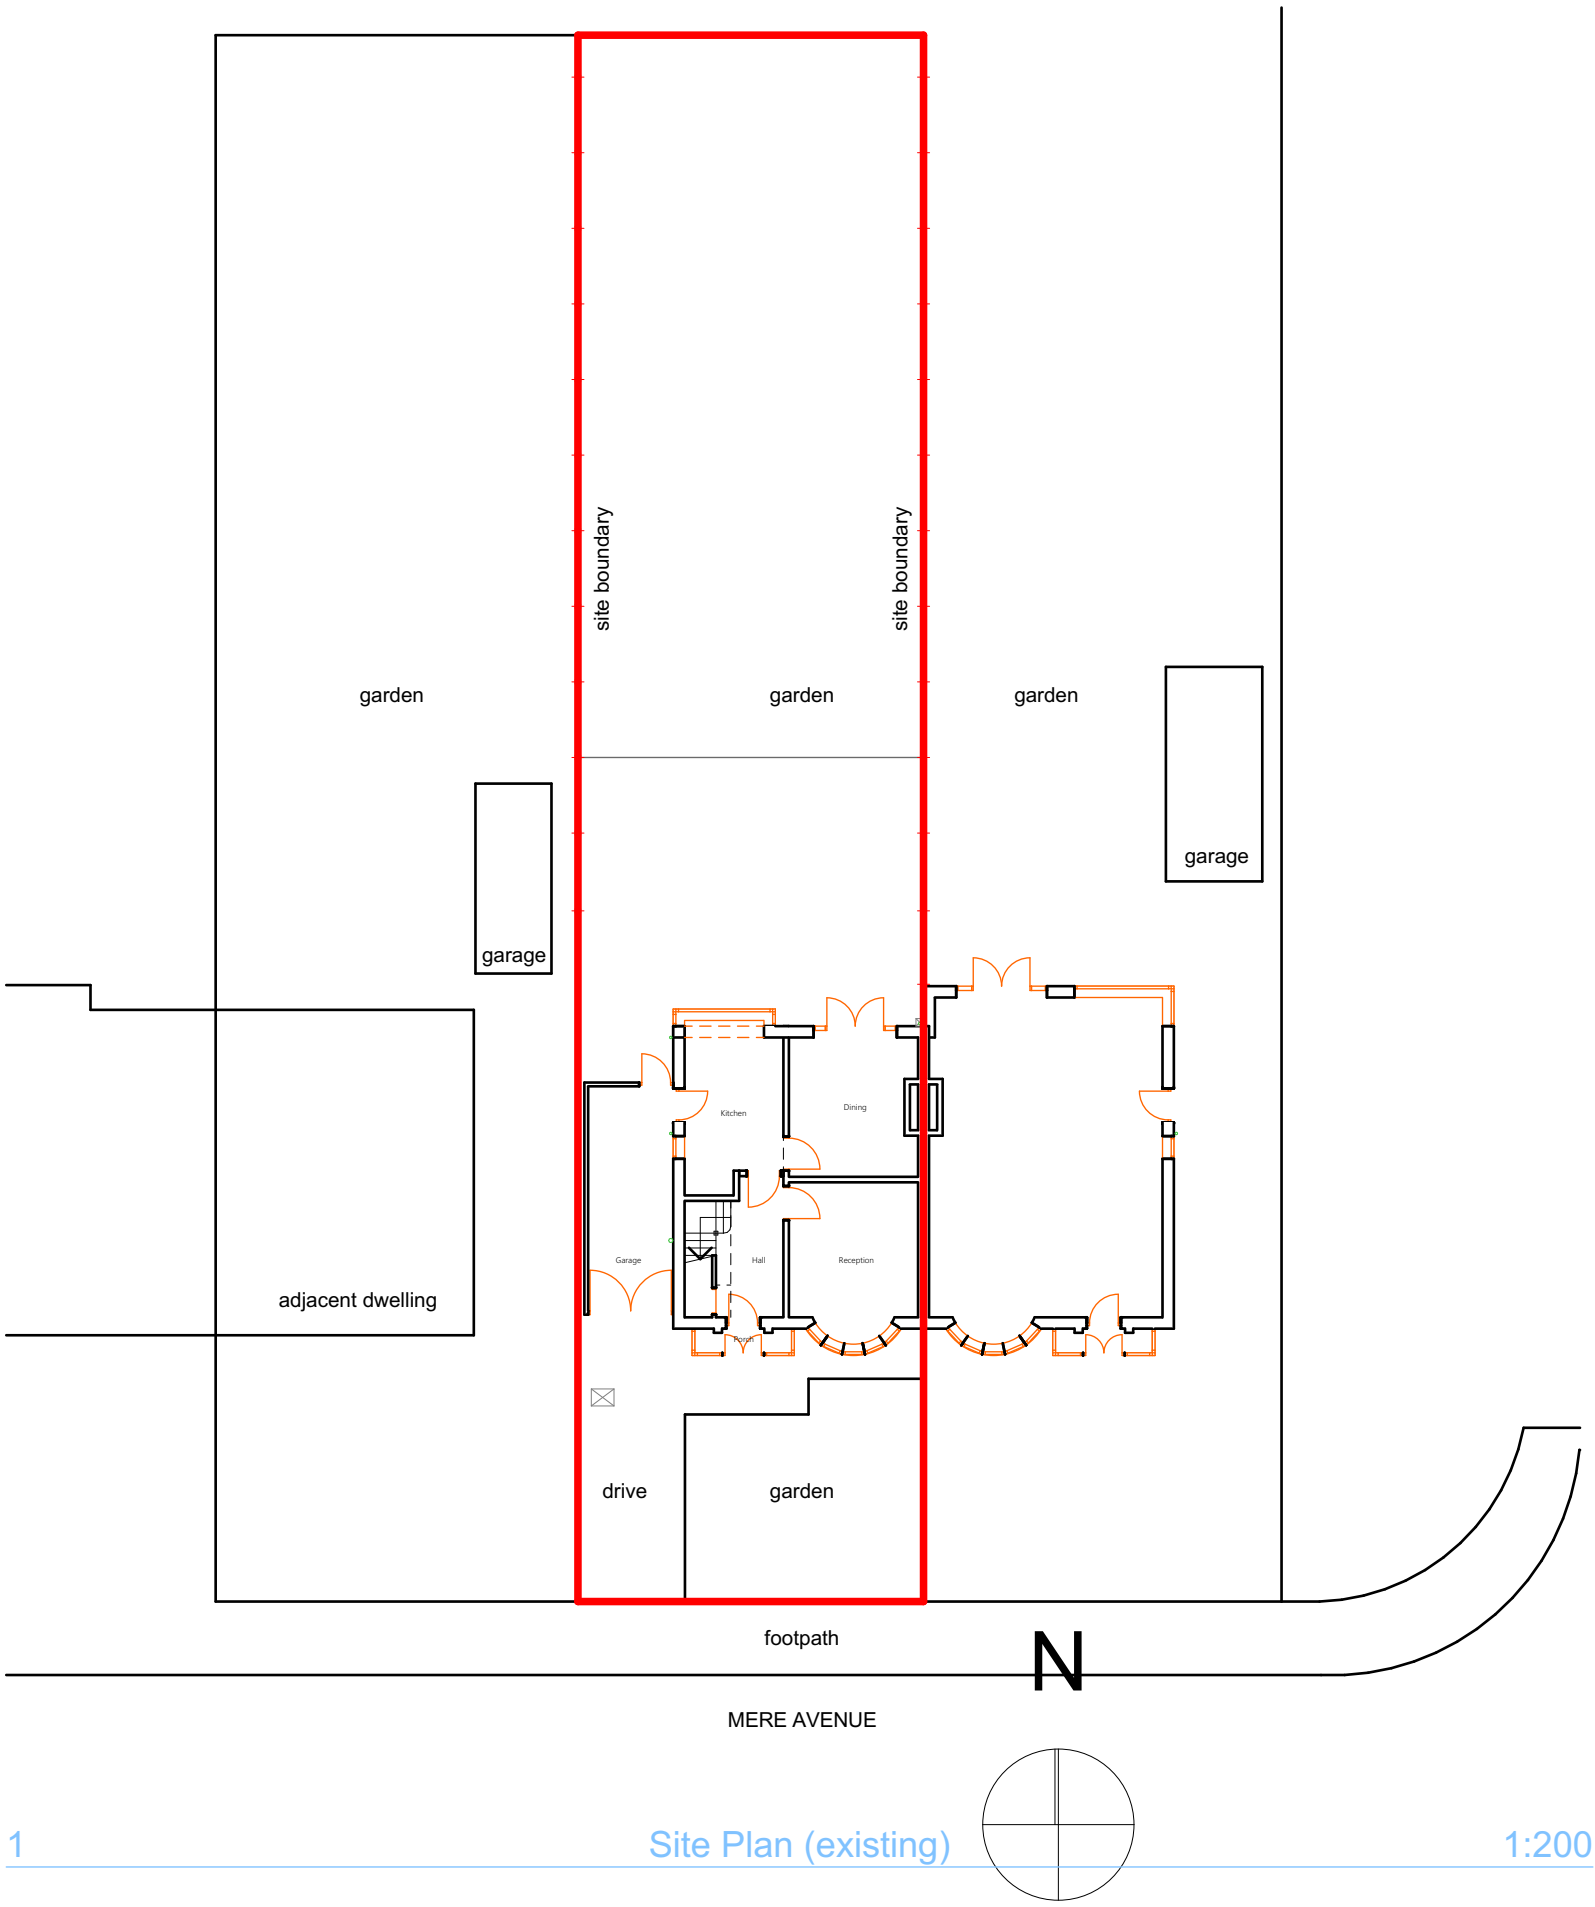

1 Site Plan (existing) 1:200

Approx dims indicated: Do not scale from plan: All work subject to Statutory approvals & Party Wall etc Act requirements: 3D visuals for illustration only, including any associated BIMx modelling.Contractor to check all dimensions on site prior to placing orders for materials or for fabrication purposes: NOTE: where plans are generated from dimensions and photos provided by client, the contractor must check for accuracy & workability prior to commencement, any discrepancy must be reported immediately.

Mr & Mrs J Williams
9 Mere Avenue, Middleton M24 1LH
Dwg no: Rev: Date:

A.01.1.5 **190115**

Archiplan projects limited
call: 07931 906057 | web: www.archiplan.co.uk | email: steve@archiplan.co.uk

Site Plan (existing)

1:50 scalebar (m) 4 3 2 1 0 1 2 3 4 5 6 7 8 1:100 scalebar (m)

copyright © 2019 Archiplan Projects Ltd All rights reserved:
Granting license for use of this information by any other party is done so on the conditional basis that the licensee carries out their own dimensional checks for accuracy, otherwise the use of this information is prohibitted.

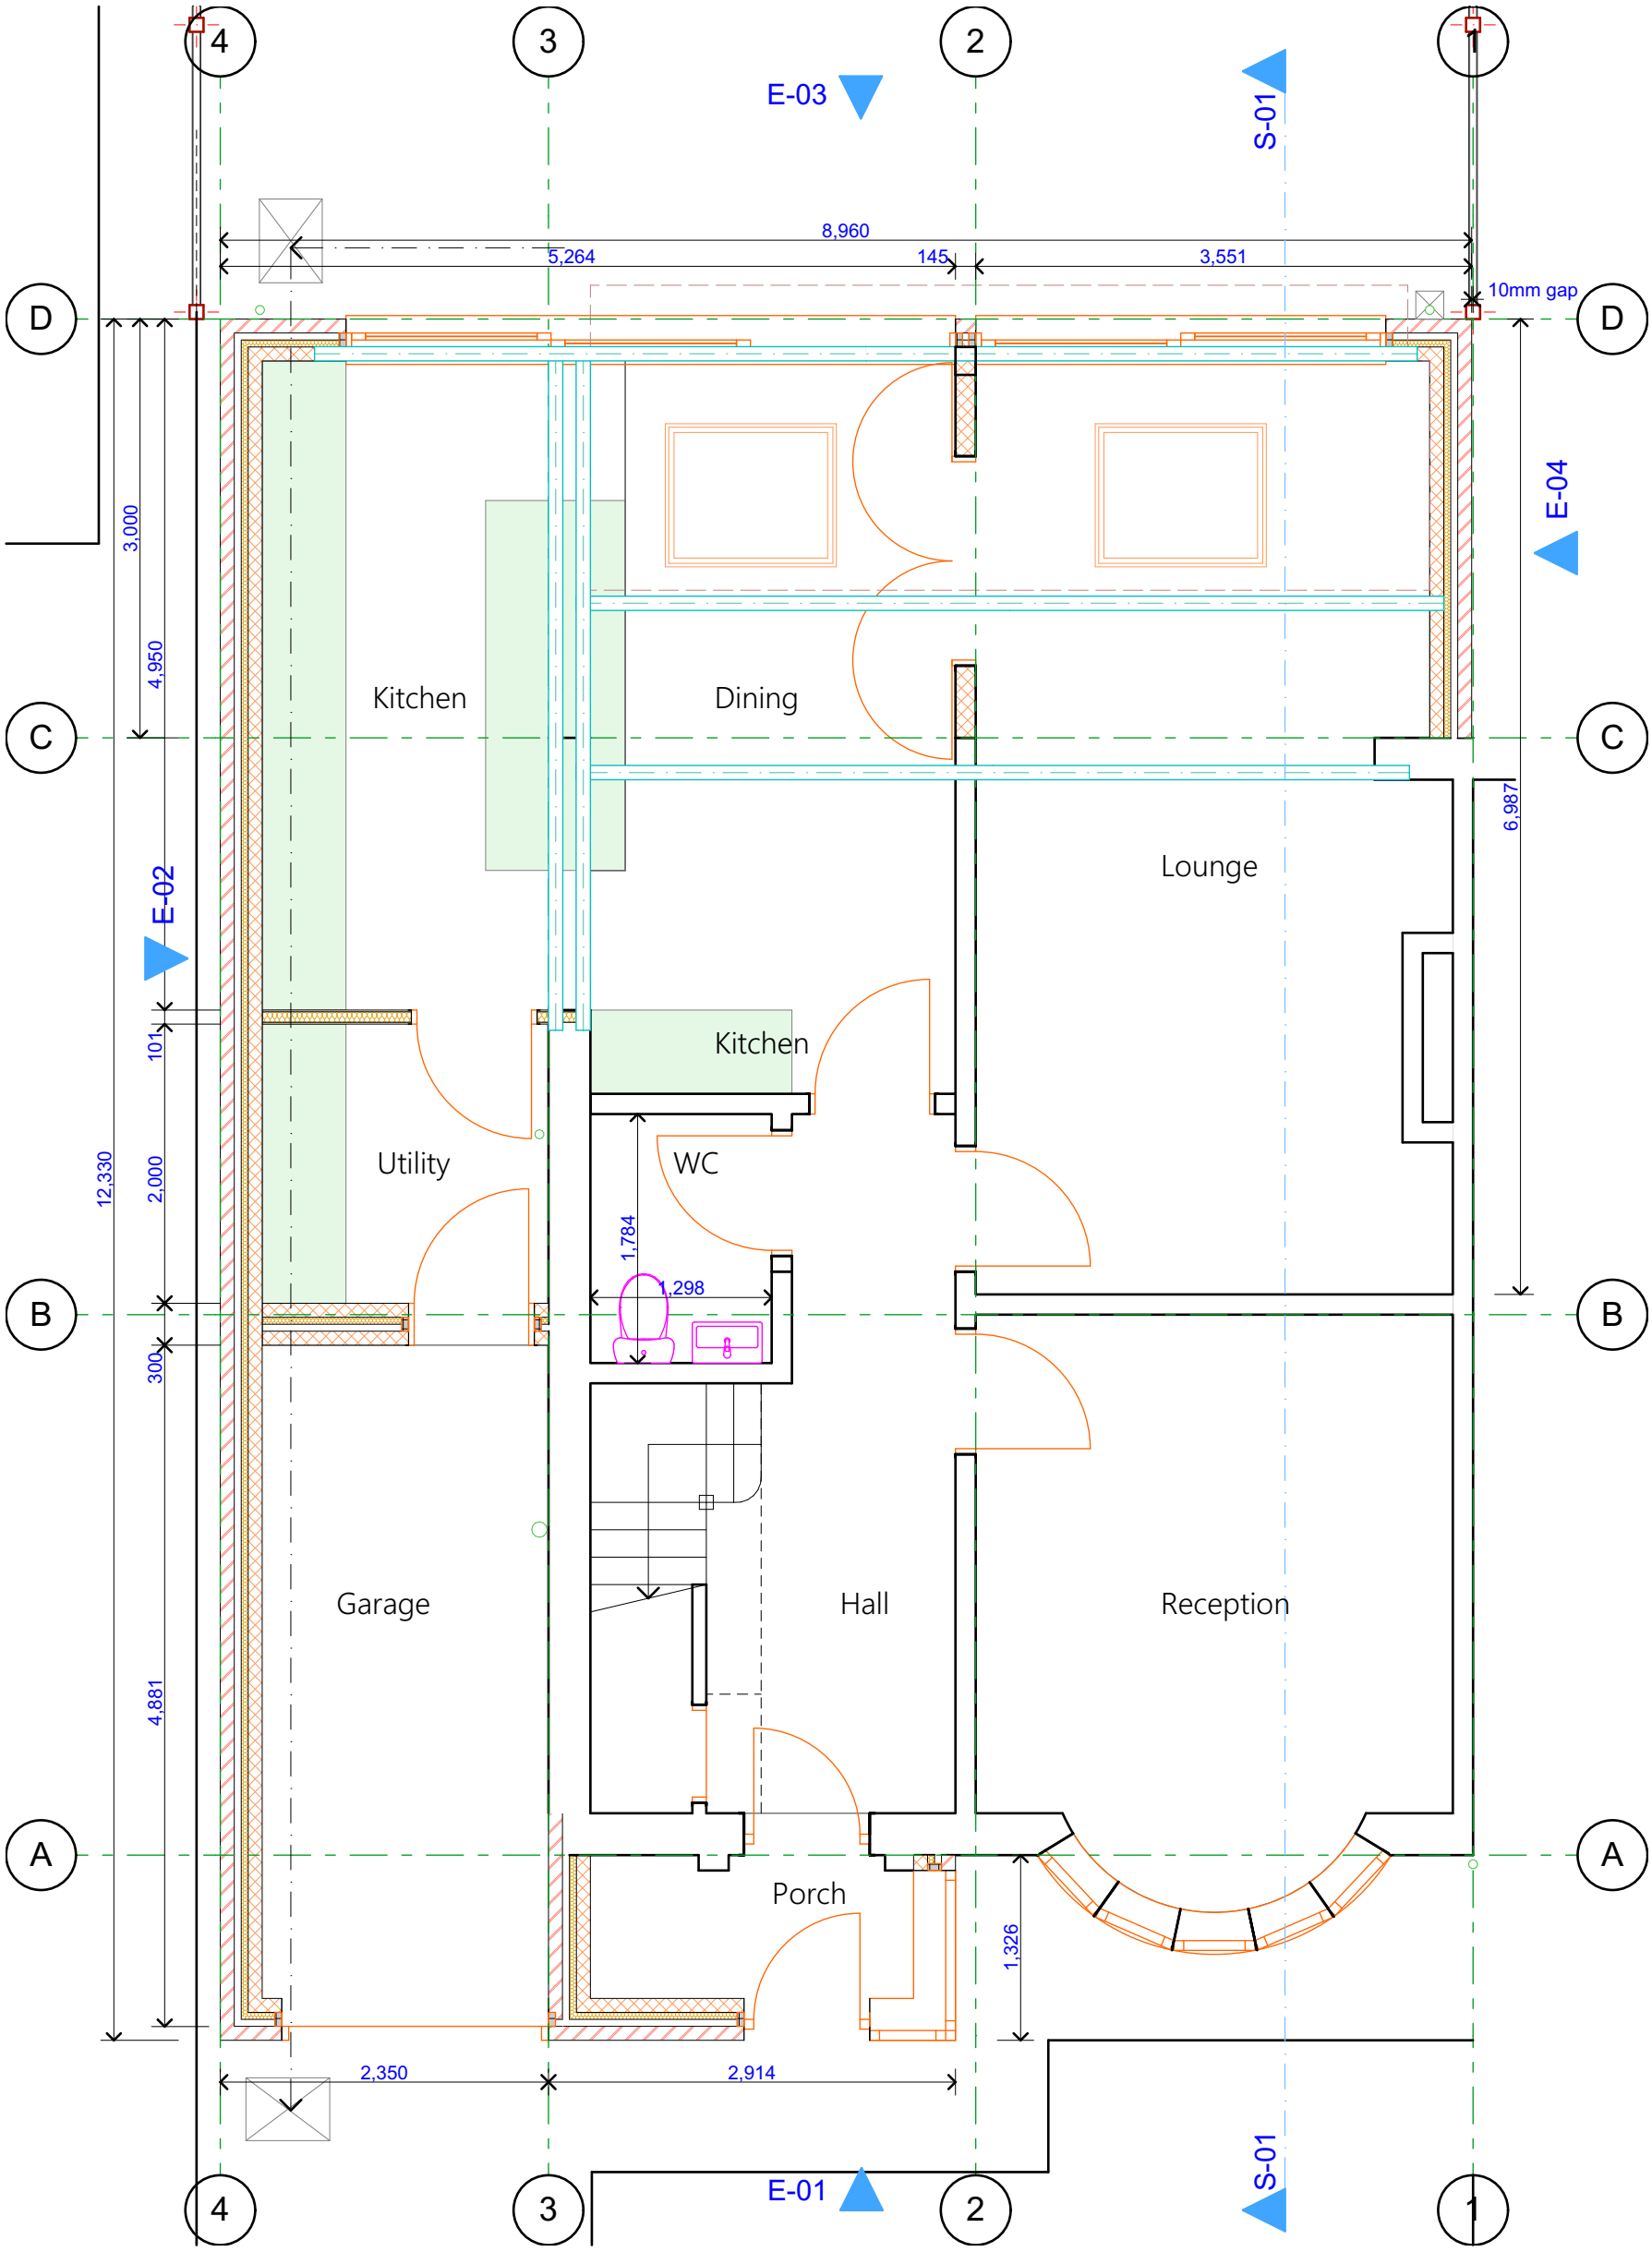

1 Ground Floor (proposed) 1:50

Approx dims indicated: Do not scale from plan: All work subject to Statutory approvals & Party Wall etc Act requirements: 3D visuals for illustration only, including any associated BIMx modelling:Contractor to check all dimensions on site prior to placing orders for materials or for fabrication purposes: NOTE: where plans are generated from dimensions and photos provided by client, the contractor must check for accuracy & workability prior to commencement; any discrepancy must be reported immediately.

Mr & Mrs J Williams
9 Mere Avenue, Middleton M24 1LH
Dwg no: Rev: Date:
A.01.2.1 **190115**

Archiplan projects limited
call: 07931 906057 | web: www.archiplan.co.uk | email: steve@archiplan.co.uk

Ground floor (proposed)

1:50 scalebar (m) 4 3 2 1 0 1 2 3 4 5 6 7 8 1:100 scalebar (m)

copyright © 2019 Archiplan Projects Ltd All rights reserved:
Granting license for use of this information by any other party is done so on the conditional basis that the licensee carries out their own dimensional checks for accuracy, otherwise the use of this information is prohibitted.

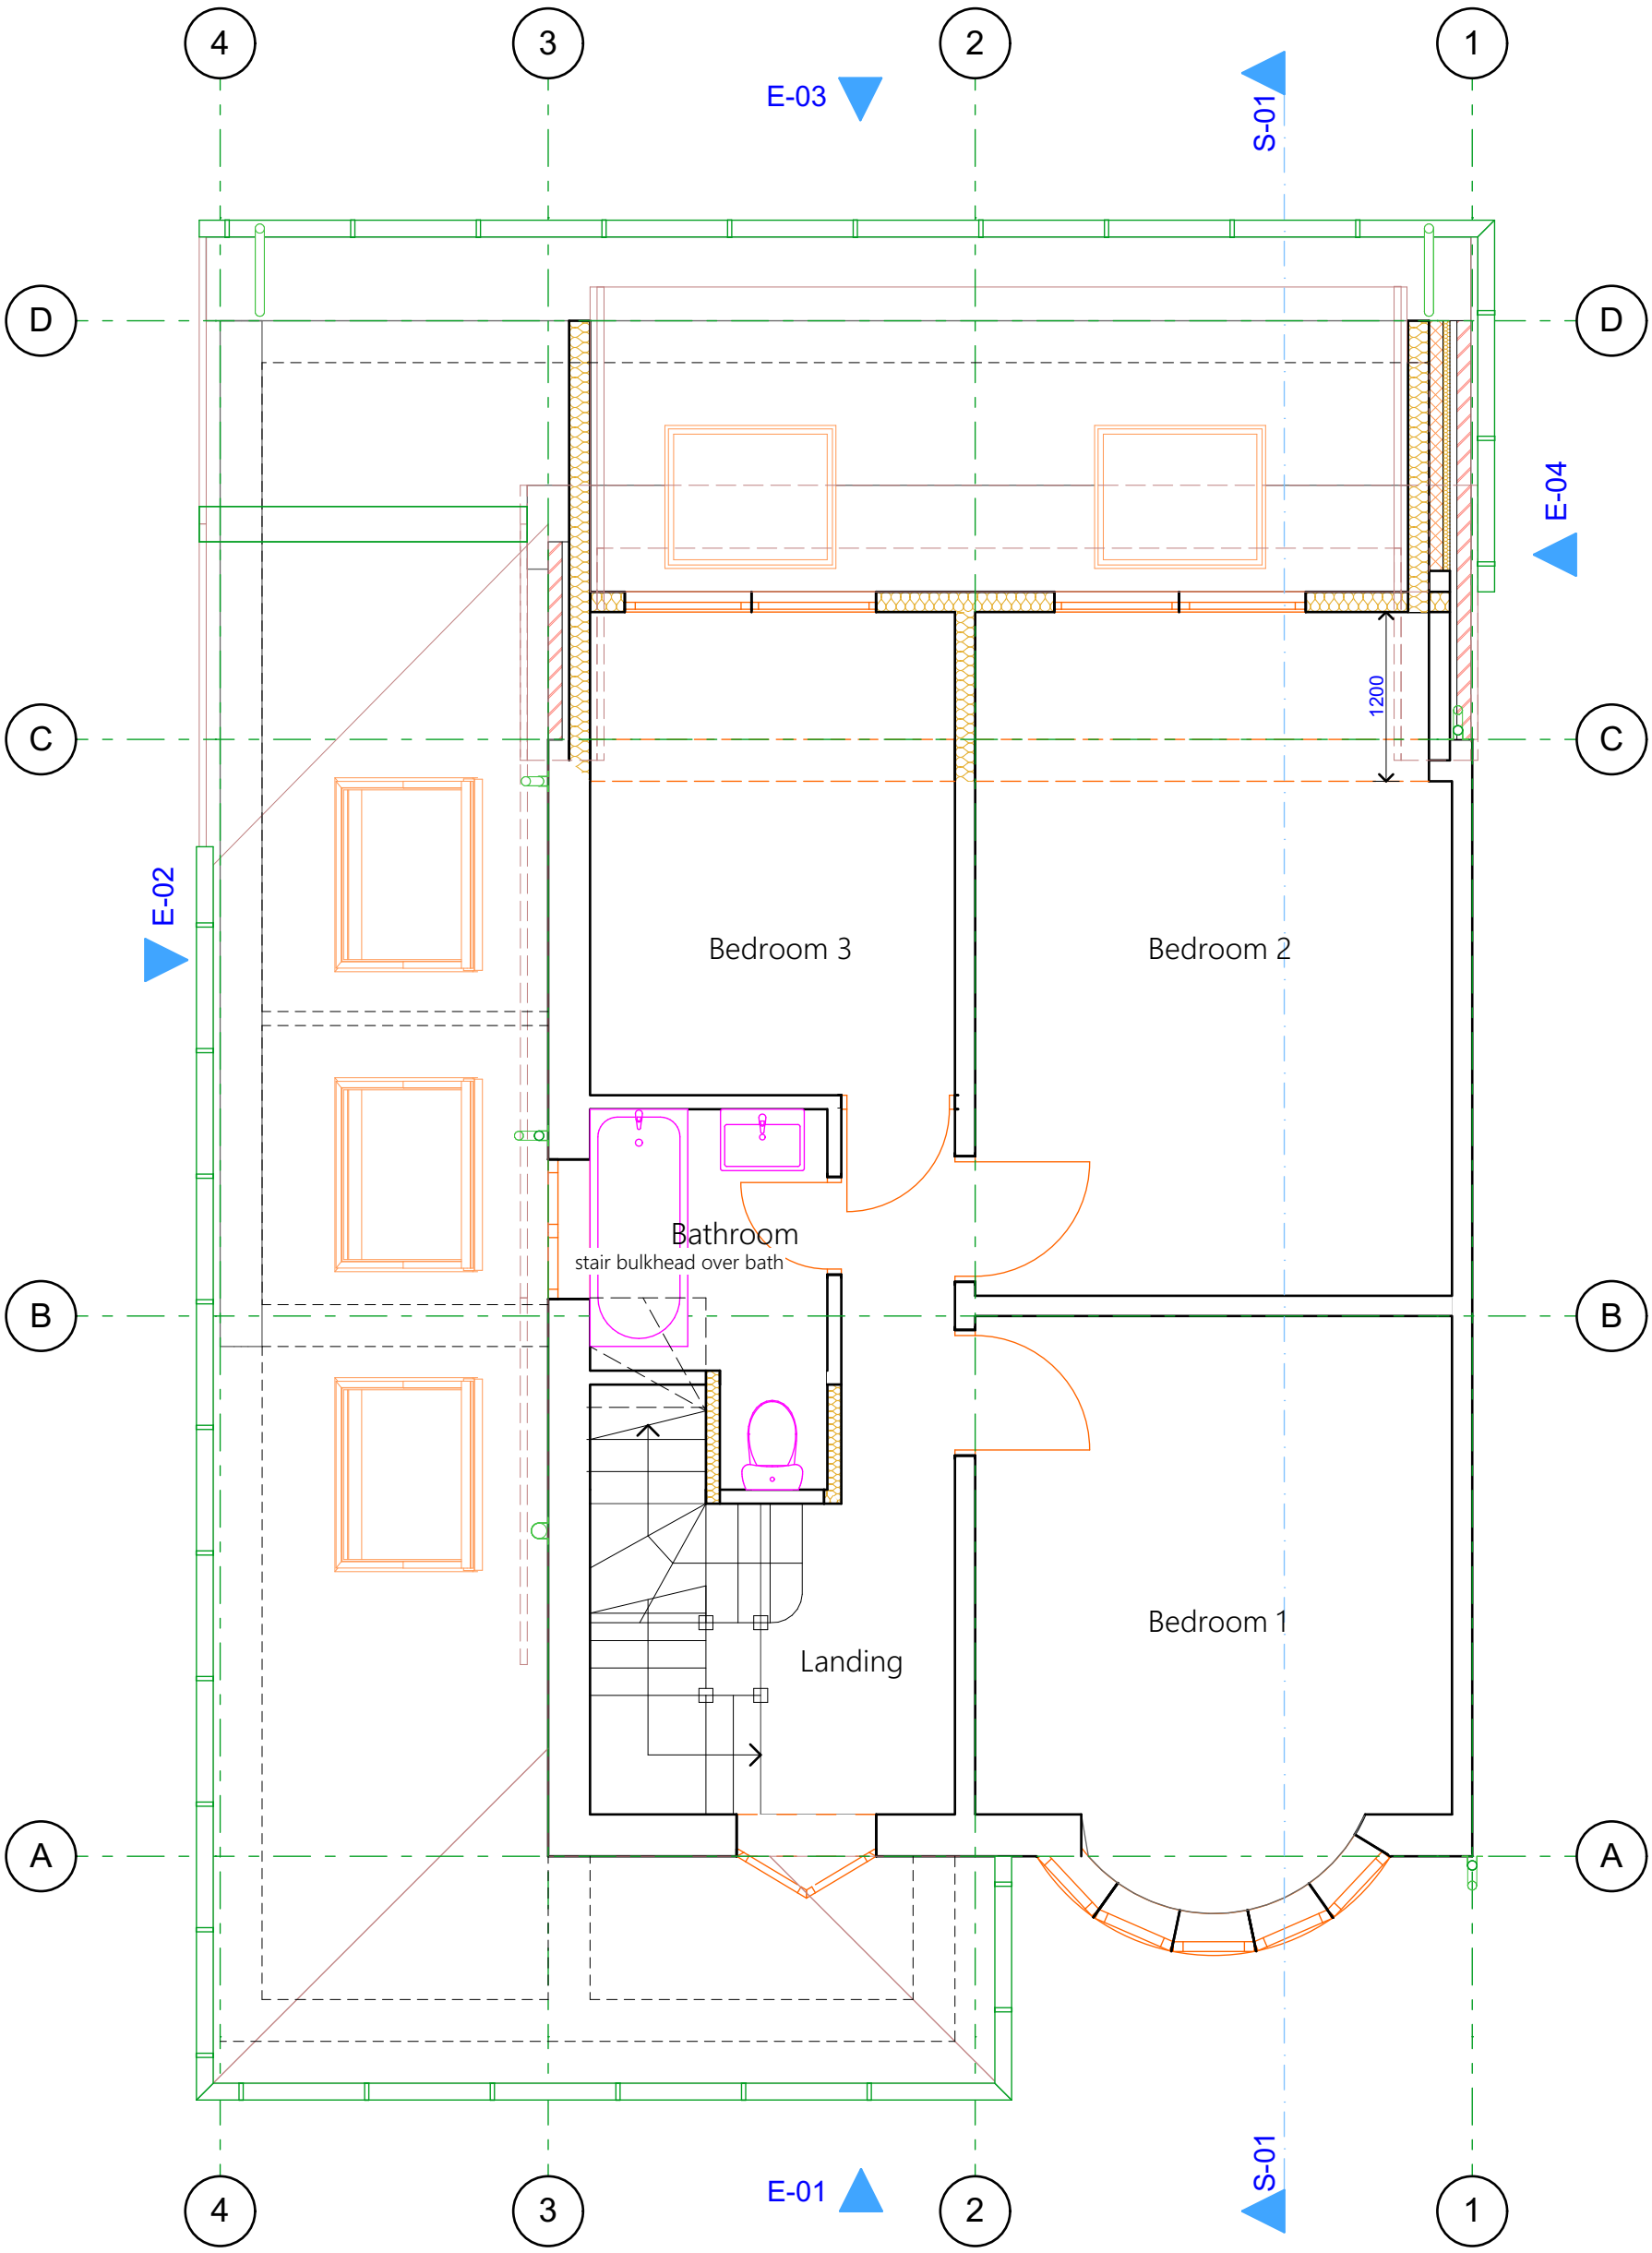

1 First Floor (existing) 1:50

Approx dims indicated: Do not scale from plan: All work subject to Statutory approvals & Party Wall etc Act requirements: 3D visuals for illustration only, including any associated BIMx modelling:Contractor to check all dimensions on site prior to placing orders for materials or for fabrication purposes: NOTE: where plans are generated from dimensions and photos provided by client, the contractor must check for accuracy & workability prior to commencement, any discrepancy must be reported immediately.

Mr & Mrs J Williams
9 Mere Avenue, Middleton M24 1LH
Dwg no: A.01.2.2 Rev: Date: 190115

Archiplan projects limited
call: 07931 906057 | web: www.archiplan.co.uk | email: steve@archiplan.co.uk

1st floor (proposed)

1:50 scalebar (m) 4 3 2 1 0 1 2 3 4 5 6 7 8 1:100 scalebar (m)

copyright © 2019 Archiplan Projects Ltd All rights reserved:
Granting license for use of this information by any other party is done so on the conditional basis that the licensee carries out their own dimensional checks for accuracy, otherwise the use of this information is prohibitted.

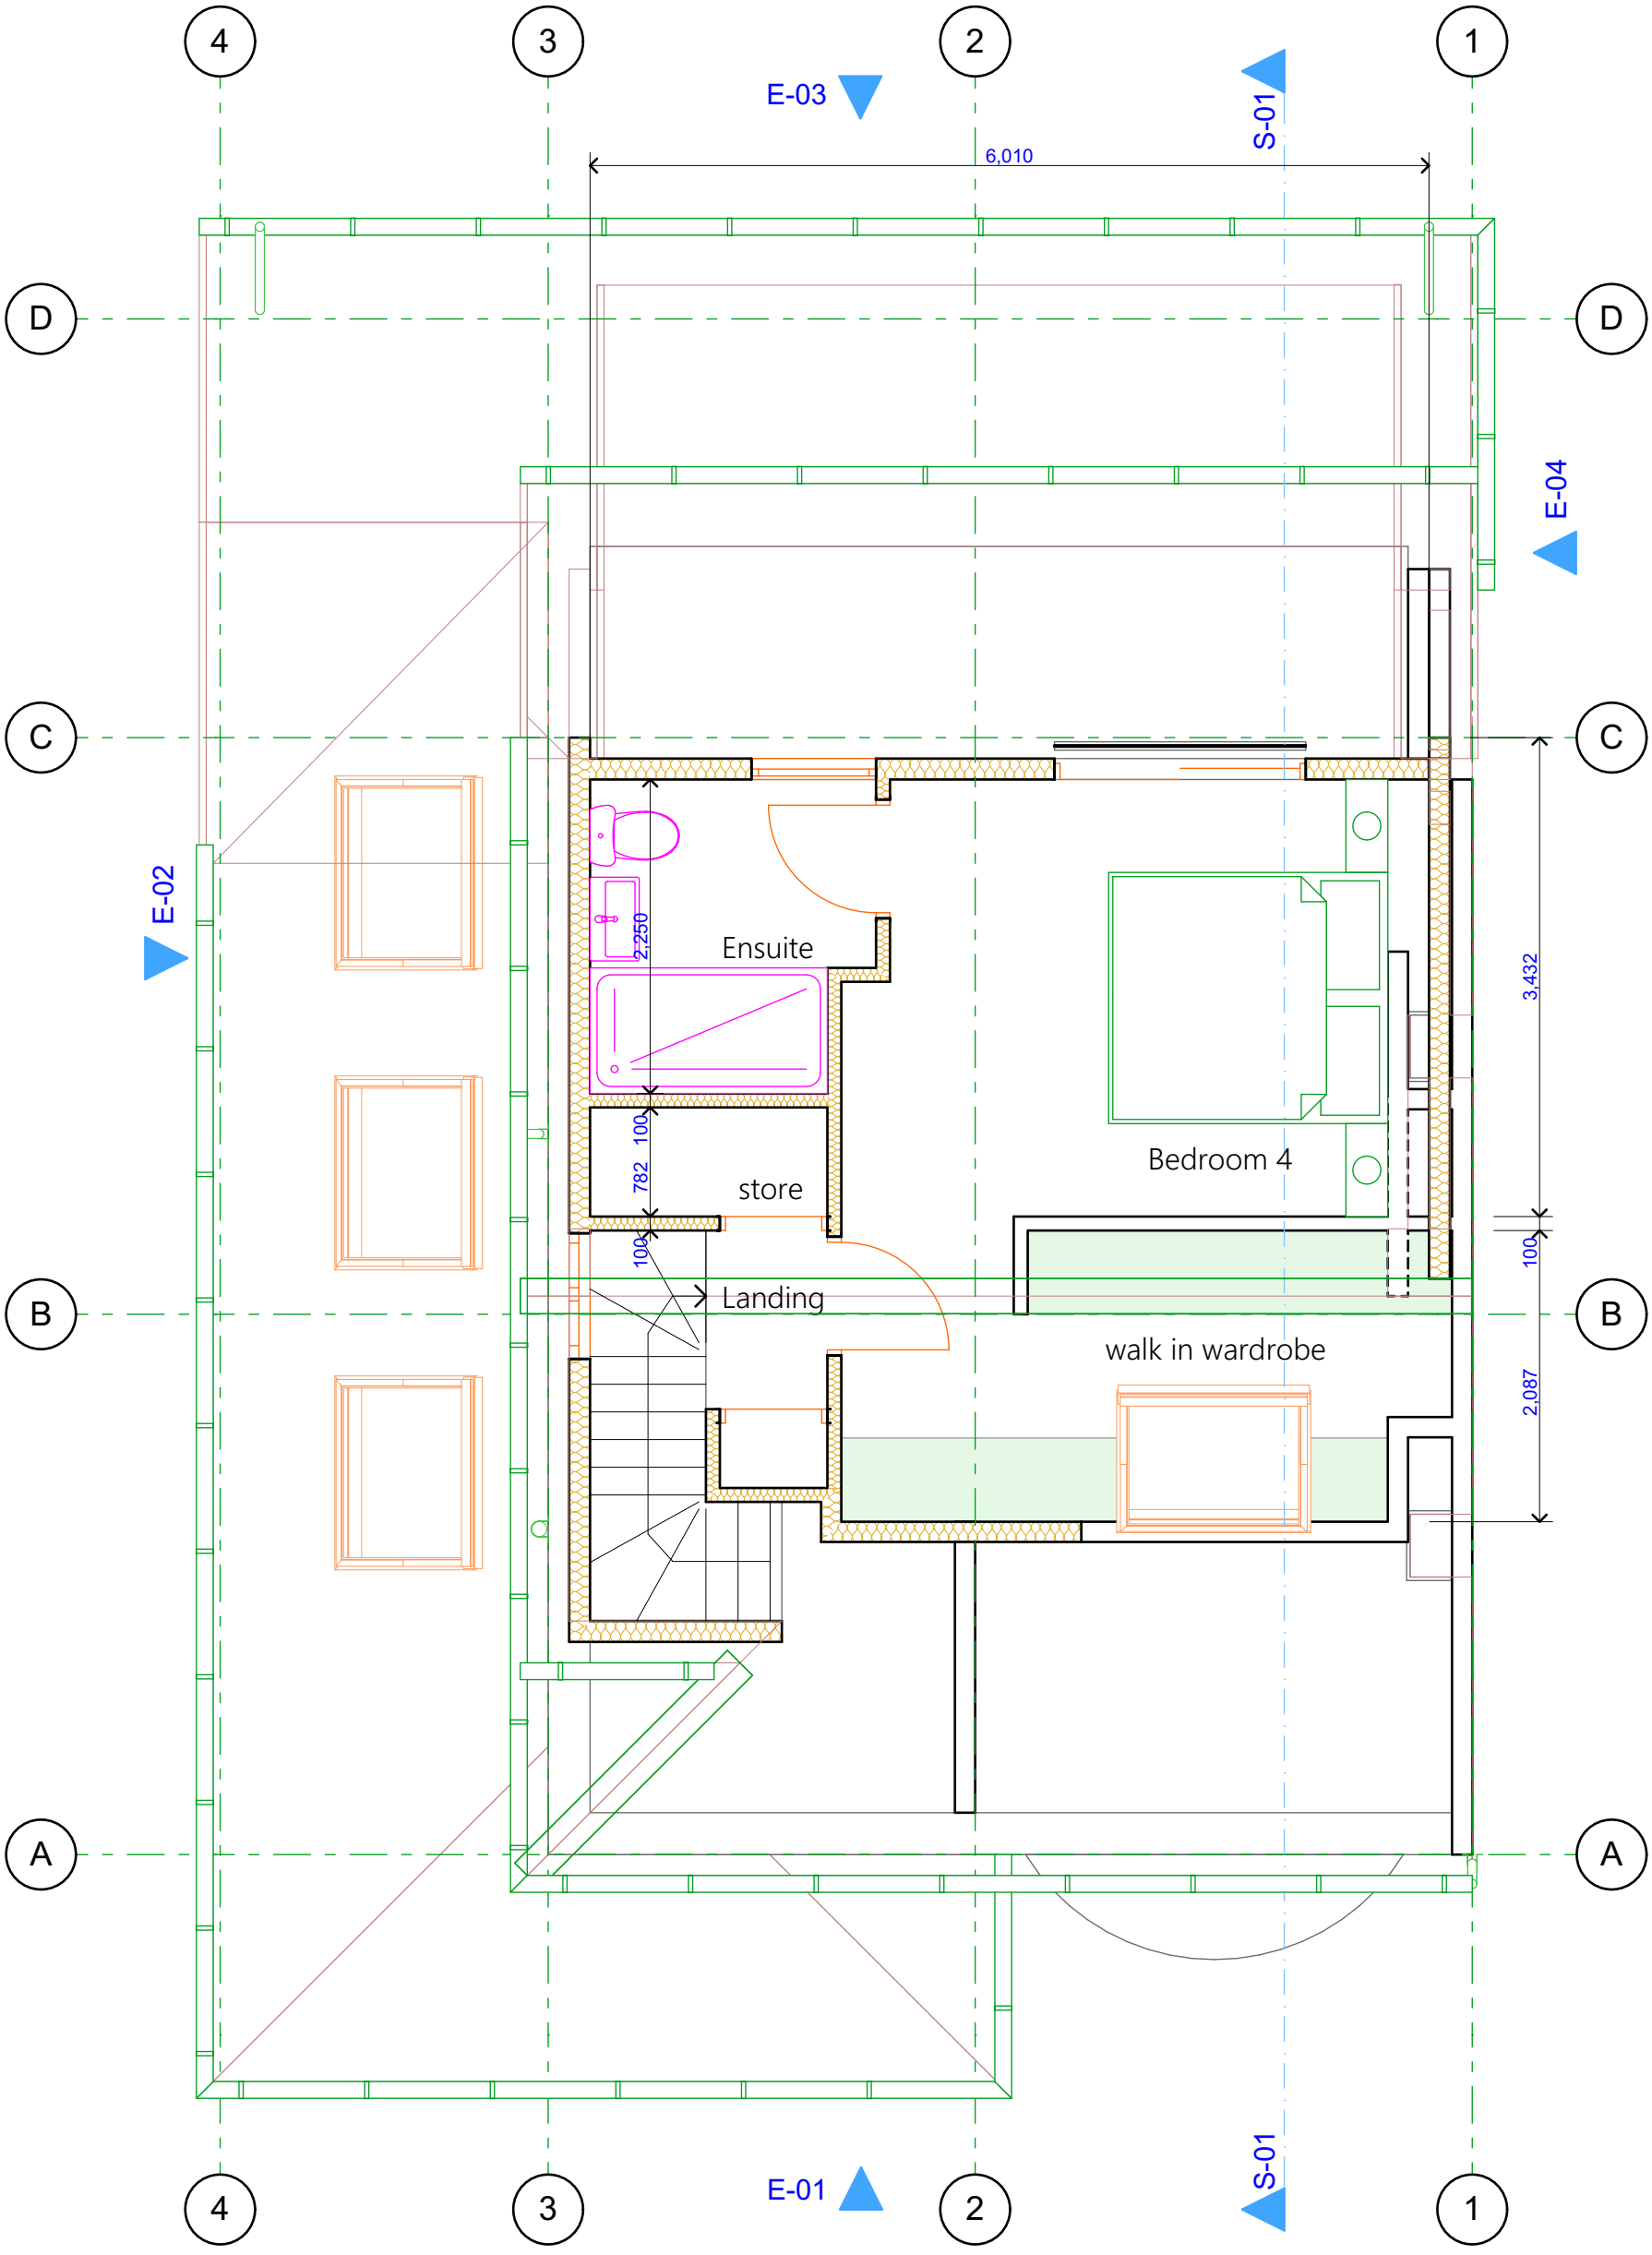

1 2nd floor (proposed) 1:50

Approx dims indicated: Do not scale from plan: All work subject to Statutory approvals & Party Wall etc Act requirements : 3D visuals for illustration only, including any associated BIMx modelling:Contractor to check all dimensions on site prior to placing orders for materials or for fabrication purposes: NOTE: where plans are generated from dimensions and photos provided by client, the contractor must check for accuracy & workability prior to commencement, any discrepancy must be reported immediately.

Mr & Mrs J Williams
9 Mere Avenue, Middleton M24 1LH

Dwg no: A.01.2.3 Rev: Date: 190115

Archiplan projects limited
call: 07931 906057 | web: www.archiplan.co.uk | email: steve@archiplan.co.uk

2nd floor (proposed)

1:50 scalebar (m) 4 3 2 1 0 1 2 3 4 5 6 7 8 1:100 scalebar (m)

copyright © 2019 Archiplan Projects Ltd All rights reserved:
Granting license for use of this information by any other party is done so on the conditional basis that the licensee carries out their own dimensional checks for accuracy, otherwise the use of this information is prohibitted.

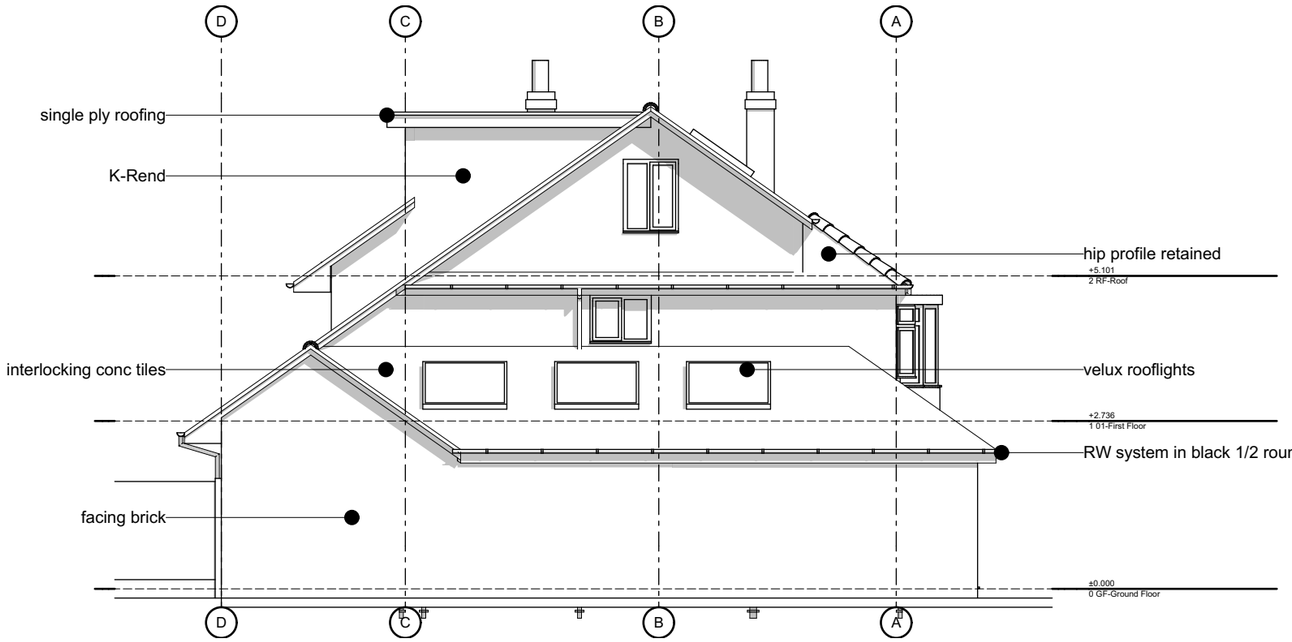

2 West Elevation (1) 1:100

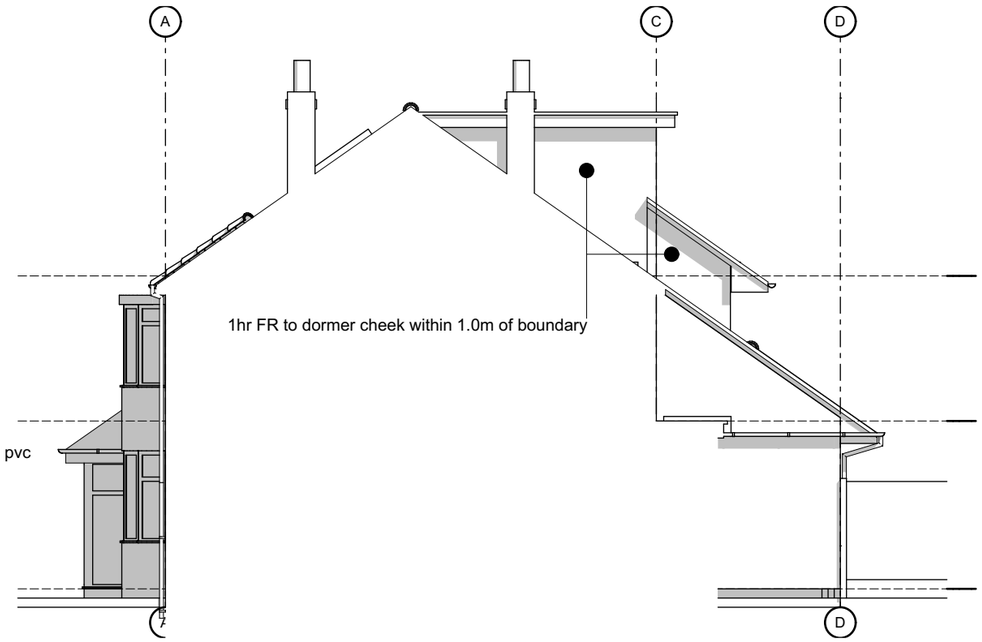

4 East Elevation (2) 1:100

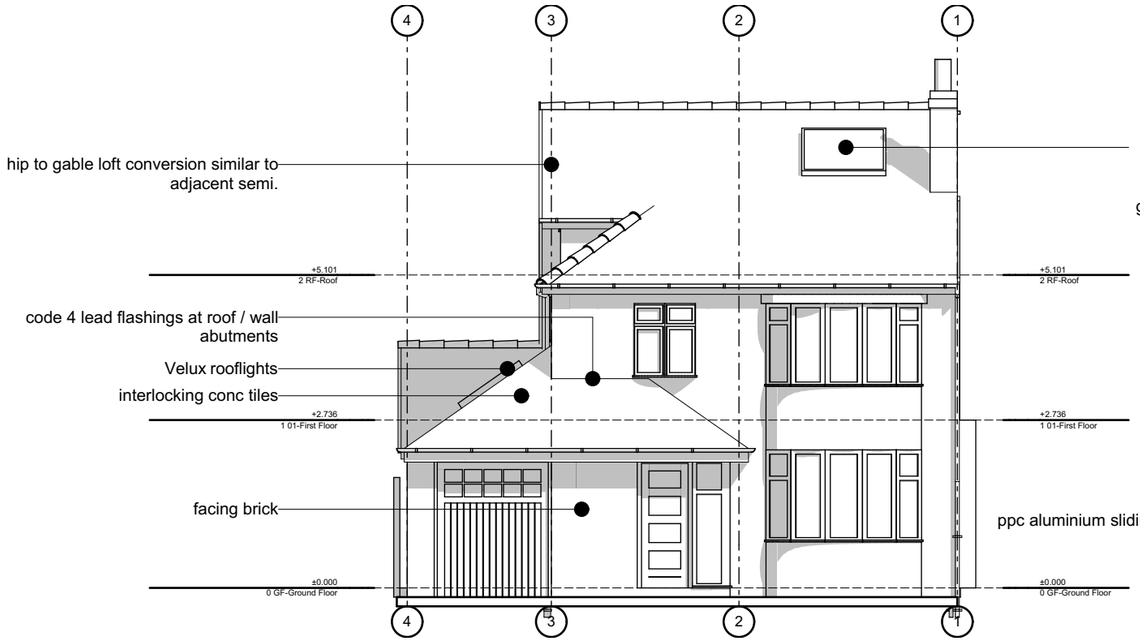

1 South Elevation (2) 1:100

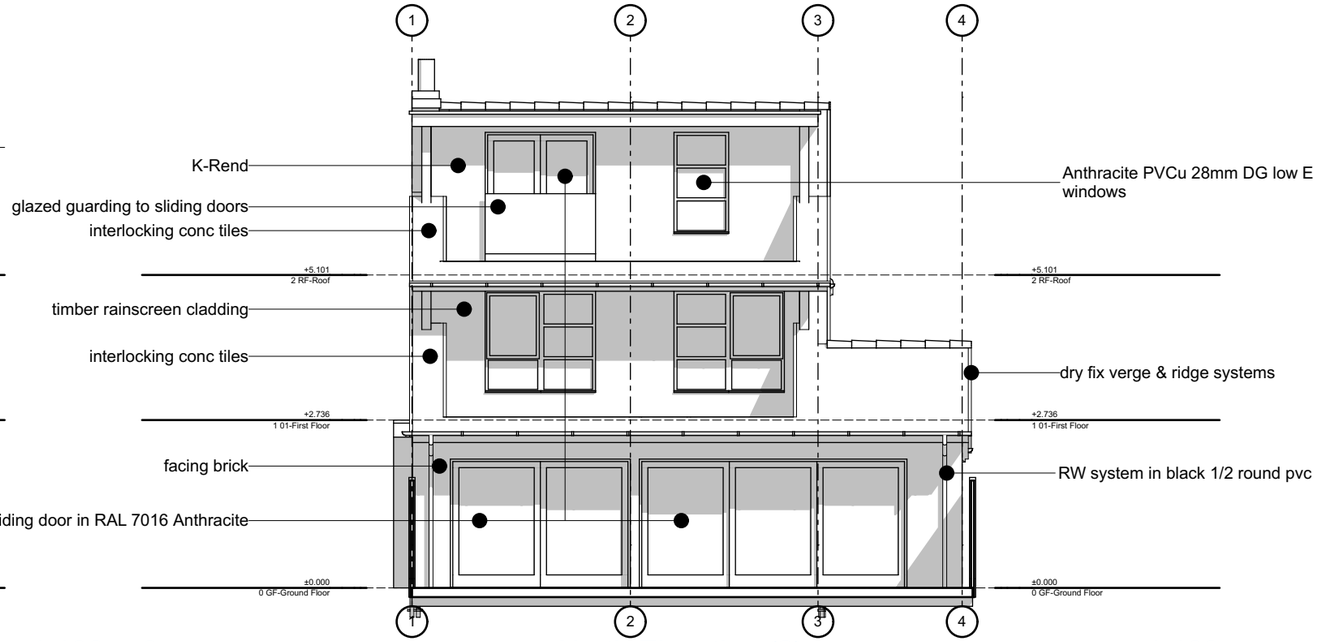

3 North Elevation (2) 1:100

Approx dims indicated. Do not scale from plan. All work subject to Statutory approvals & Party Wall etc Act requirements. 3D visuals for illustration only, including any associated BIMx modelling.Contractor to check all dimensions on site prior to placing orders for materials or for fabrication purposes. NOTE: where plans are generated from dimensions and photos provided by client, the contractor must check for accuracy & workability prior to commencement, any discrepancy must be reported immediately.

Mr & Mrs J Williams
9 Mere Avenue, Middleton M24 1LH

Dwg no: A.01.2.4 Rev: Date: 190115

Elevations (proposed)

Archiplan projects limited
call: 07931 906057 | web: www.archiplan.co.uk | email: steve@archiplan.co.uk

1:50 scalebar (m) 4 3 2 1 0 1 2 3 4 5 6 7 8 1:100 scalebar (m)

copyright © 2019 Archiplan Projects Ltd All rights reserved:
Granting license for use of this information by any other party is done so on the conditional basis that the licensee carries out their own dimensional checks for accuracy, otherwise the use of this information is prohibitted.

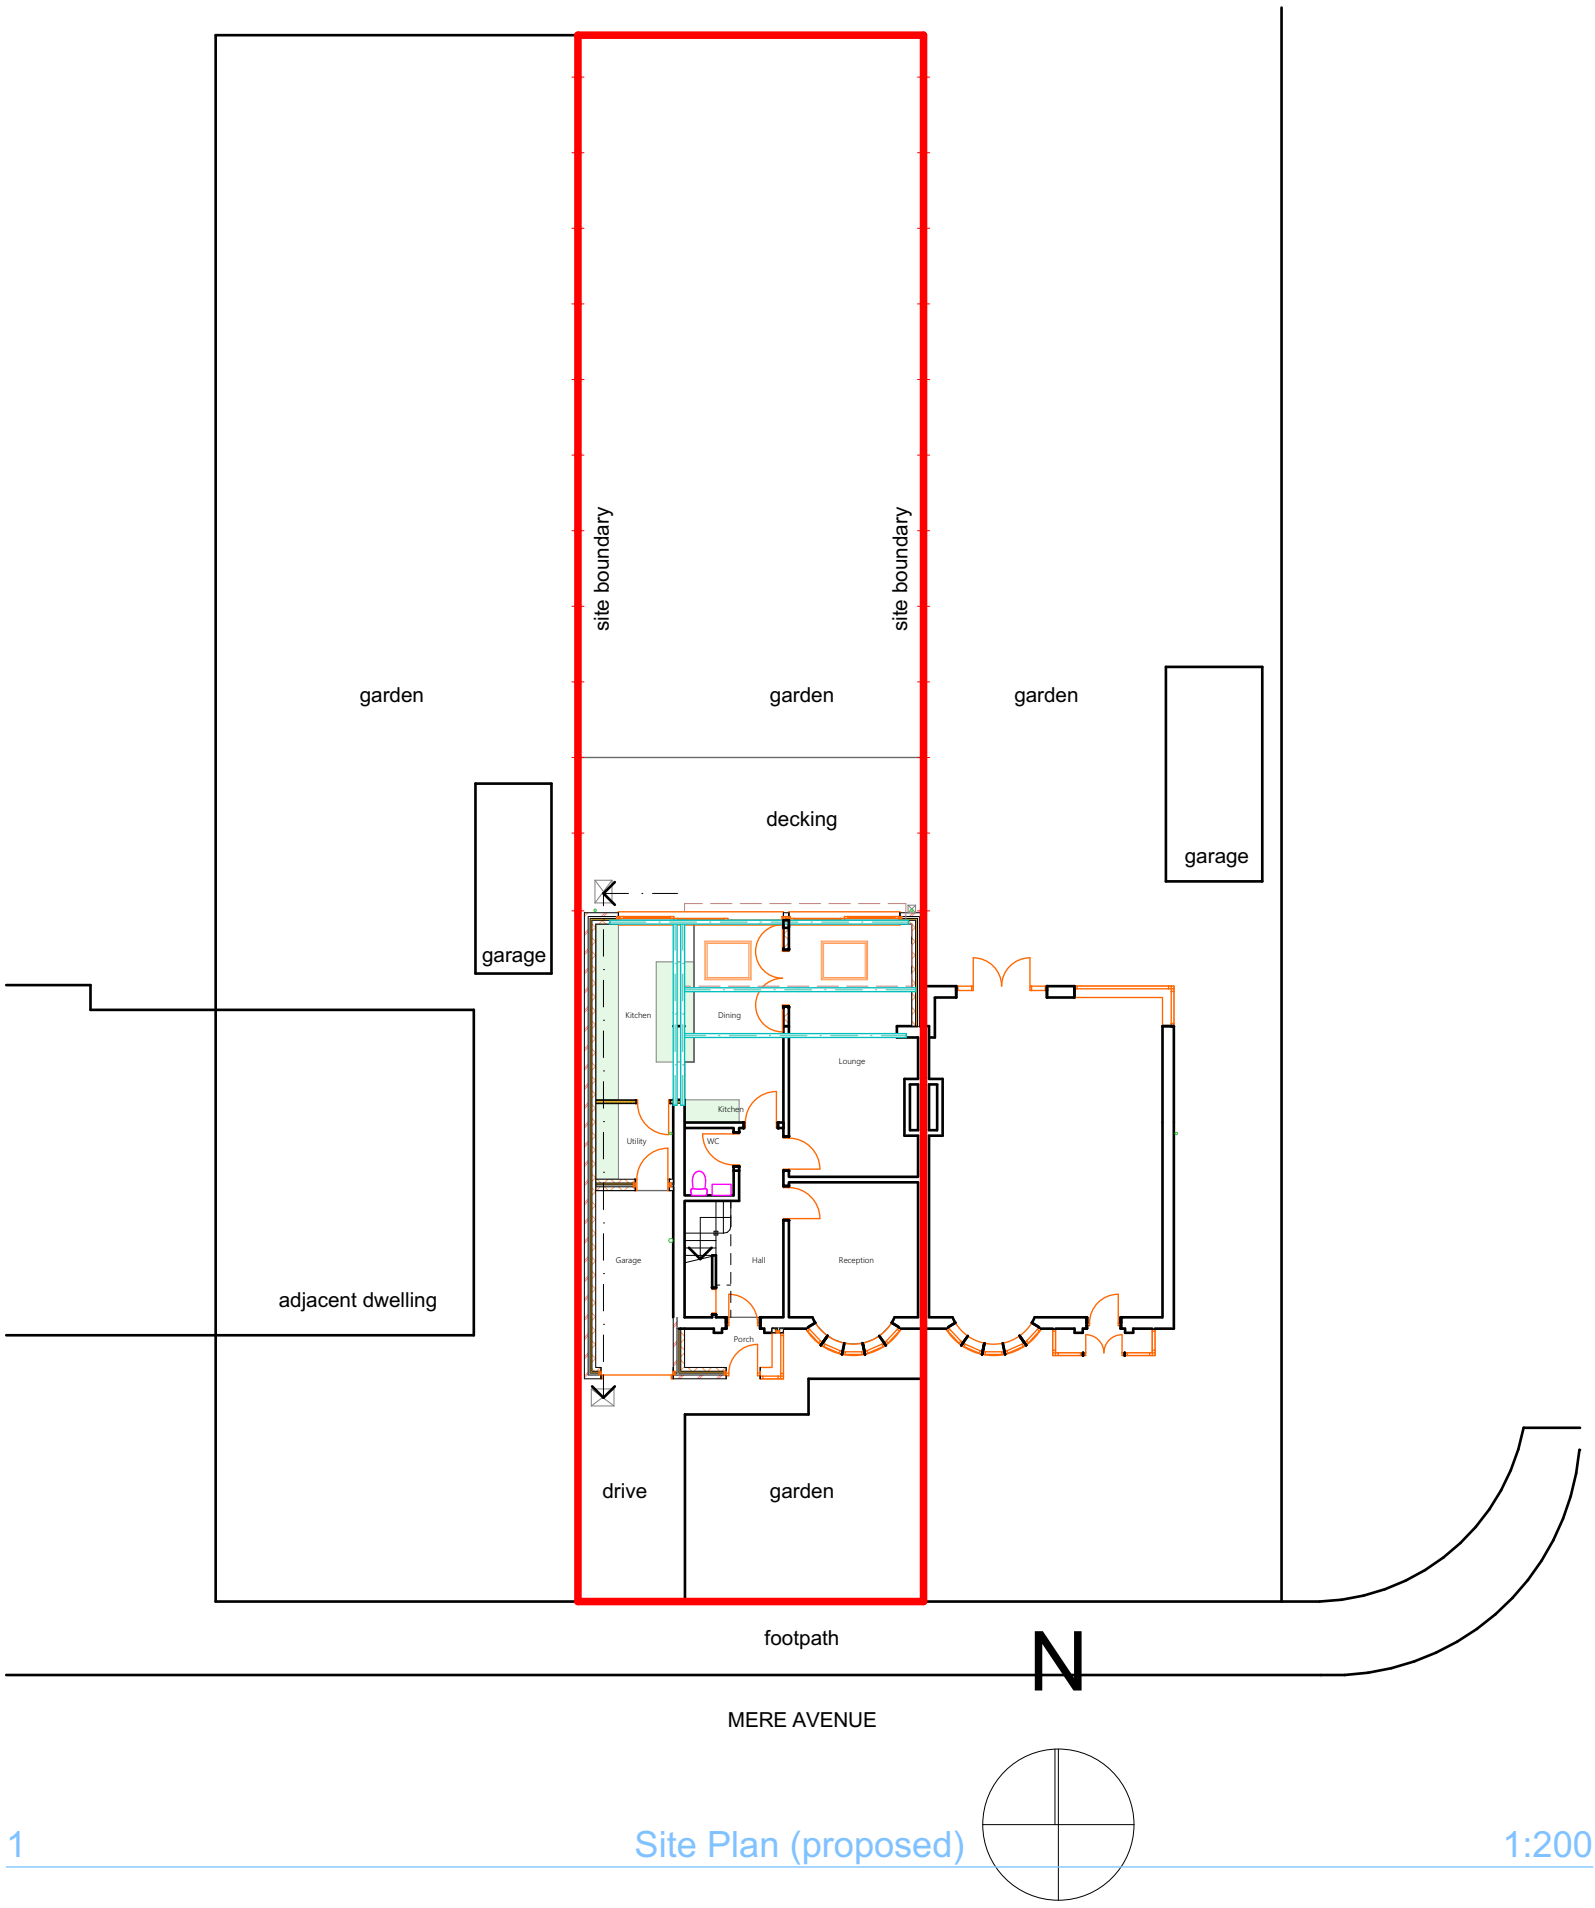

1 Site Plan (proposed) 1:200

Approx dims indicated: Do not scale from plan: All work subject to Statutory approvals & Party Wall etc Act requirements: 3D visuals for illustration only, including any associated BIMx modelling.Contractor to check all dimensions on site prior to placing orders for materials or for fabrication purposes: NOTE: where plans are generated from dimensions and photos provided by client, the contractor must check for accuracy & workability prior to commencement, any discrepancy must be reported immediately.

Mr & Mrs J Williams
9 Mere Avenue, Middleton M24 1LH
Dwg no: Rev: Date:

A.01.2.5 **190115**

Archiplan projects limited
call: 07931 906057 | web: www.archiplan.co.uk | email: steve@archiplan.co.uk

Site Plan (proposed)

1:50 scalebar (m) 4 3 2 1 0 1 2 3 4 5 6 7 8 1:100 scalebar (m)

copyright © 2019 Archiplan Projects Ltd All rights reserved:
Granting license for use of this information by any other party is done so on the conditional basis that the licensee carries out their own dimensional checks for accuracy, otherwise the use of this information is prohibitted.







Approx dims indicated: Do not scale from plan: All work subject to Statutory approvals & Party Wall etc Act requirements: 3D visuals for illustration only, including any associated BIMx modelling:Contractor to check all dimensions on site prior to placing orders for materials or for fabrication purposes: NOTE: where plans are generated from dimensions and photos provided by client, the contractor must check for accuracy & workability prior to commencement, any discrepancy must be reported immediately.

Mr & Mrs J Williams
9 Mere Avenue, Middleton M24 1LH
Dwg no: Rev: Date:

A.01.2.6 **190115**

Archiplan projects limited
call: 07931 906057 | web: www.archiplan.co.uk | email: steve@archiplan.co.uk

3D

1:50 scalebar (m) 4 3 2 1 0 1 2 3 4 5 6 7 8 1:100 scalebar (m)

copyright © 2019 Archiplan Projects Ltd All rights reserved:
Granting license for use of this information by any other party is done so on the conditional basis that the licensee carries out their own dimensional checks for accuracy, otherwise the use of this information is prohibitted.