
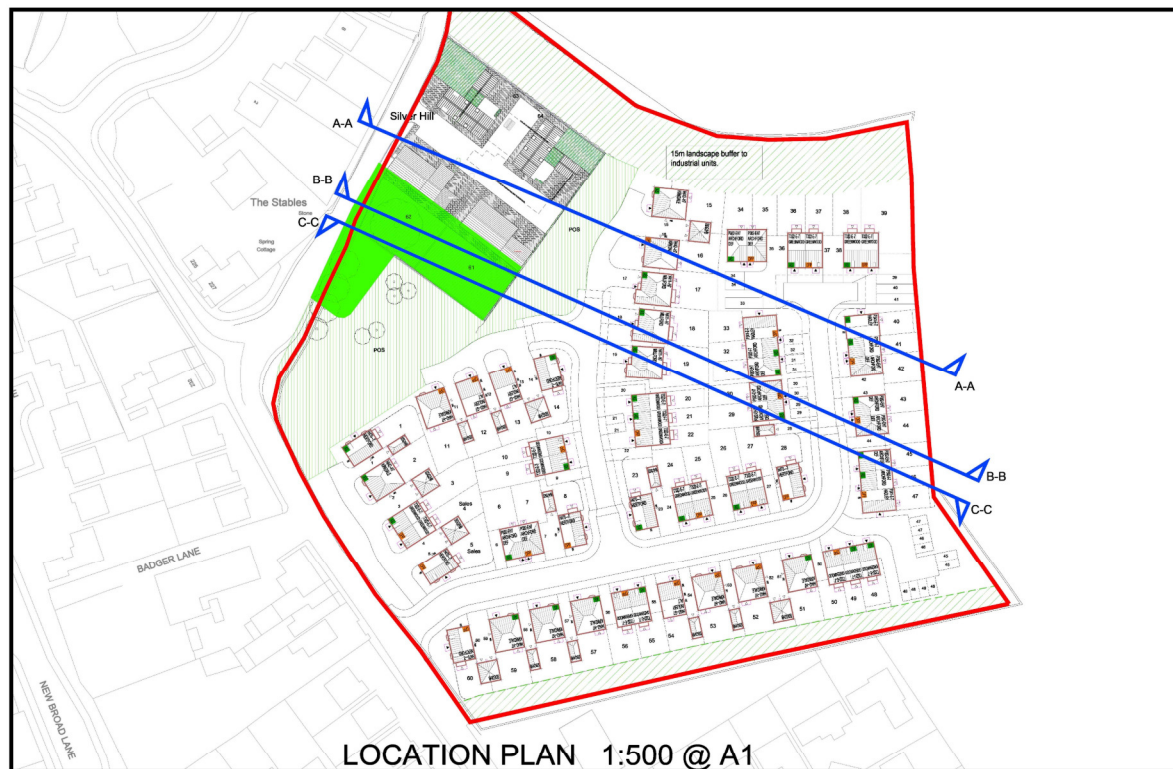
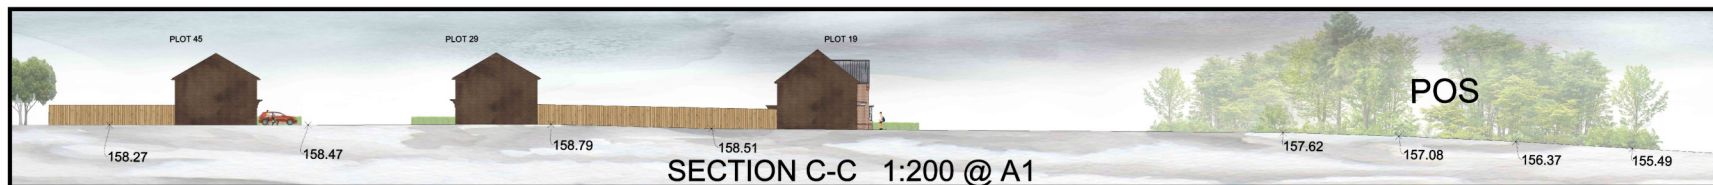
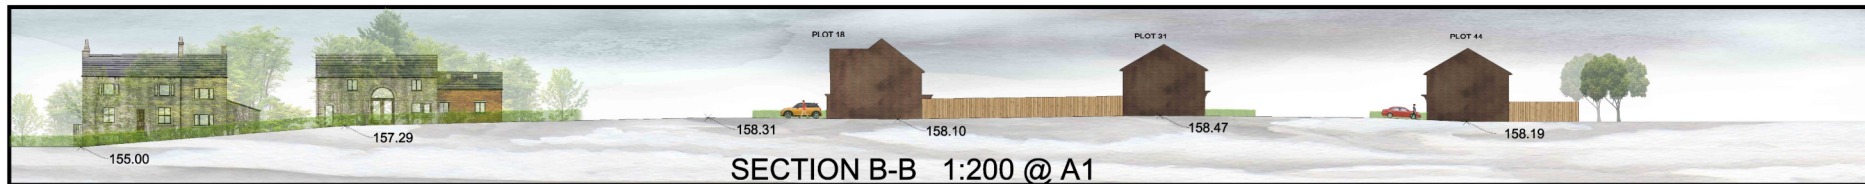
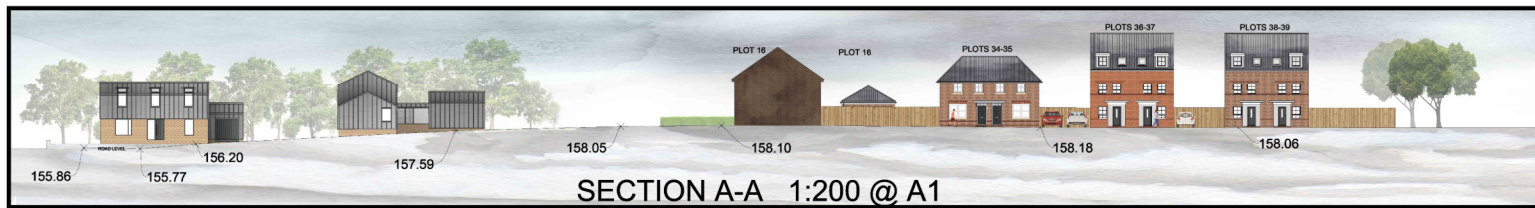


KINGSWAY PLOT W _ SKETCH 21 - SECTIONS

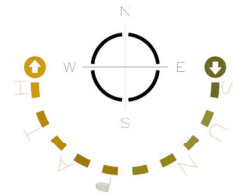

Key:

--	--

No.	Approved	Drawn/Date

BARRATT HOMES
Barratt Clark Wilson Homes
353 Brompton Road
2nd Floor
Weybridge
Middlesex TW20 3EP
TEL: 01833 346000

DAVID WILSON HOMES
RESIDENTIAL QUALITY EXPERTS

Project
PLOT W
KINGSWAY
ROCHDALE

Drawing Title
SKETCH 21 - SECTIONS

Status
For Comment

Scale
1:500 @ A0

Date
14.02.22

Drawn By
JM

Drawing Ref
SK21-S

Revision
B